



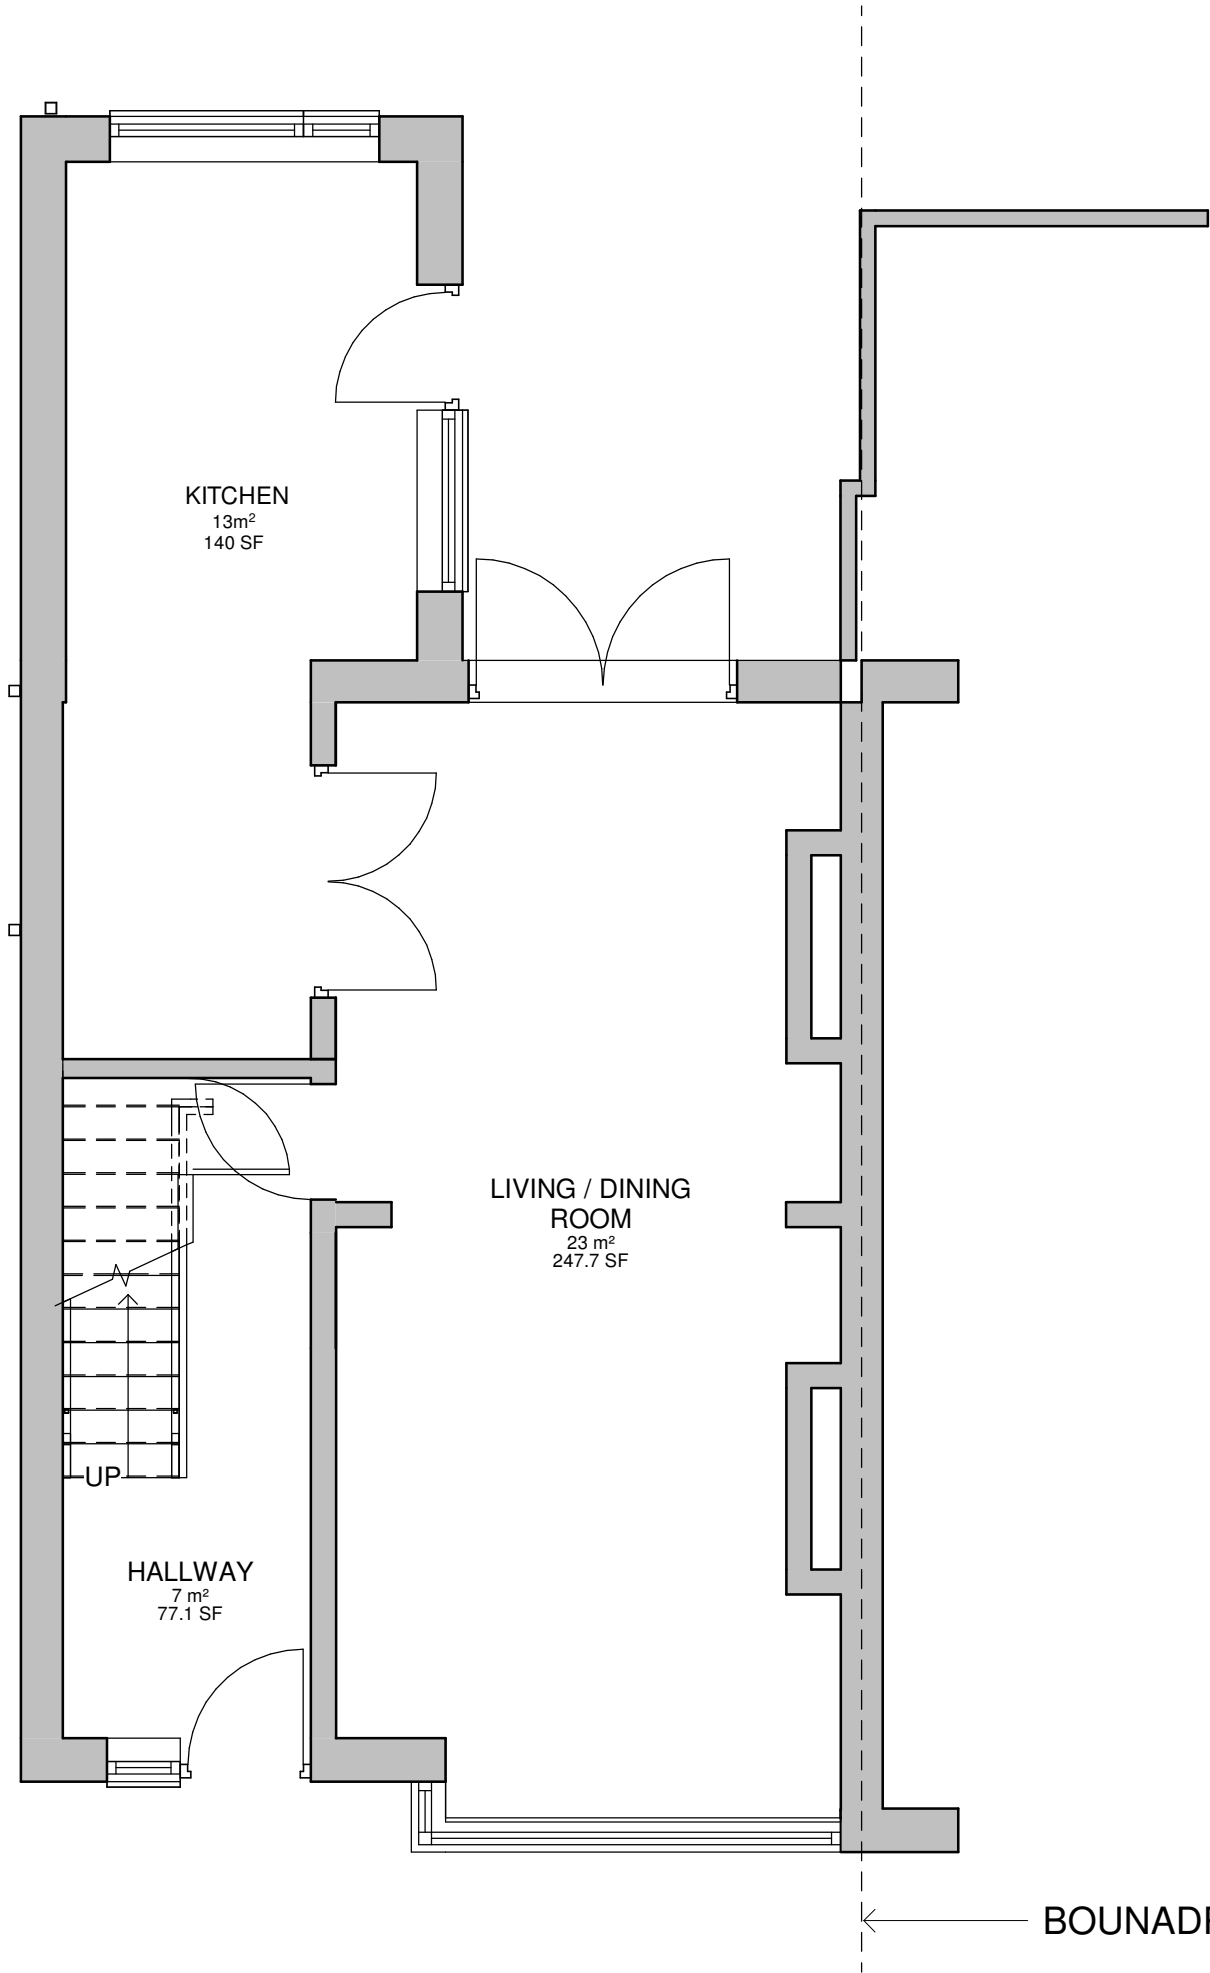

GROUND FLOOR
1 : 50

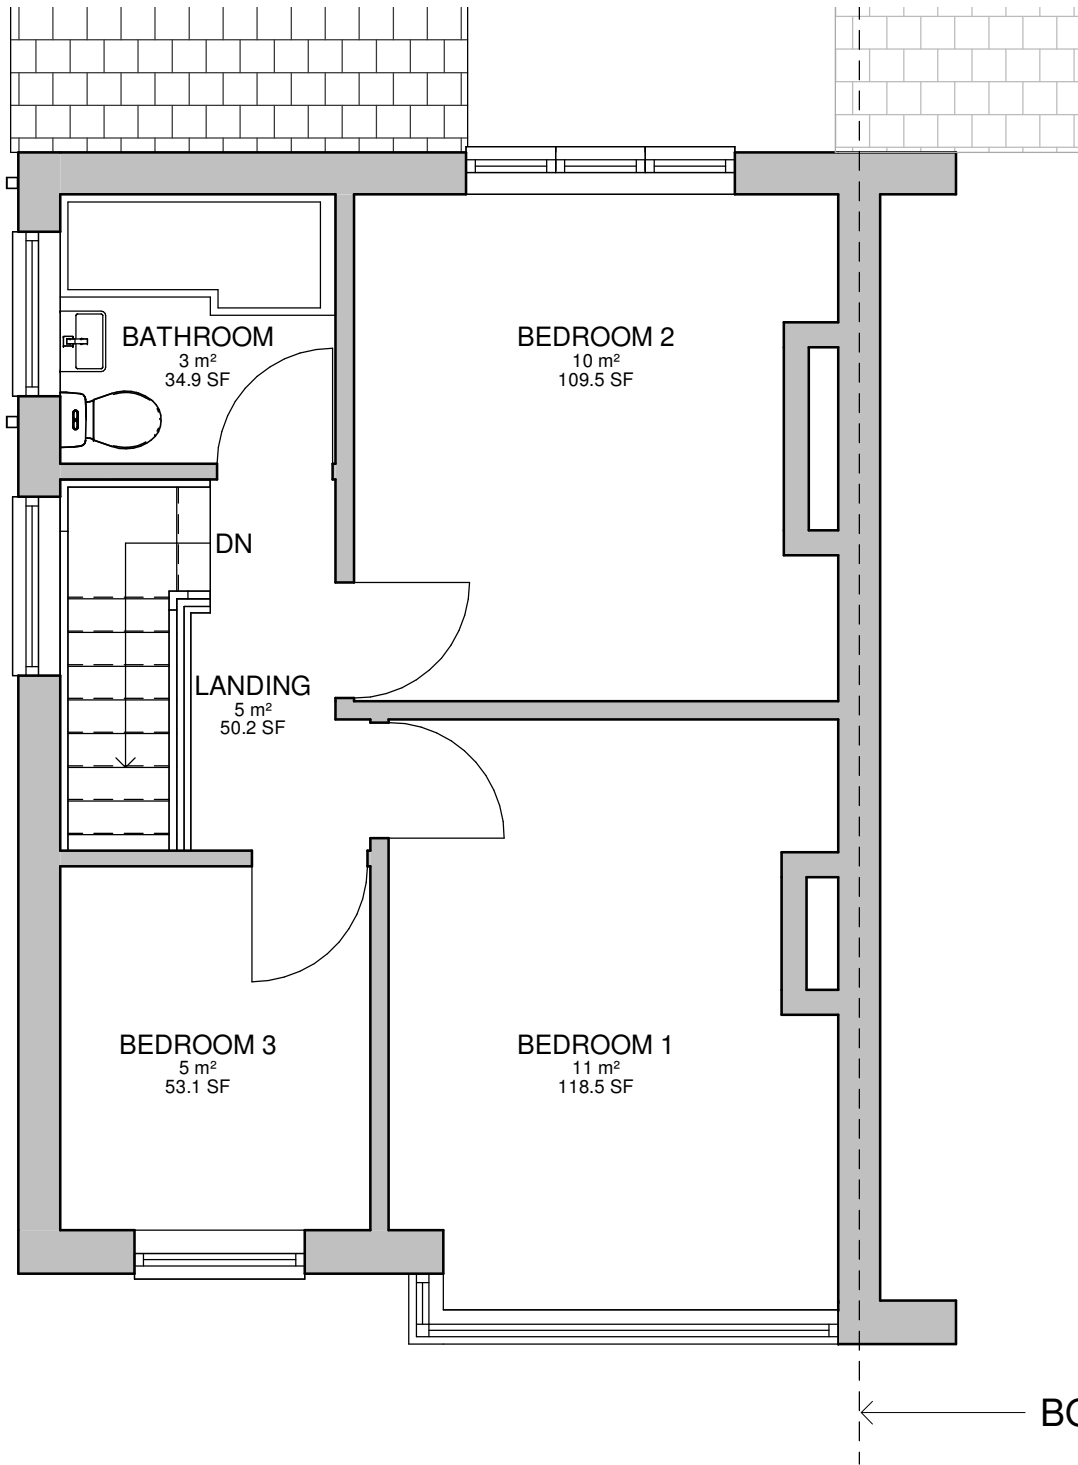

FIRST FLOOR
1 : 50




Location Plan as Existing
1 : 1250



SCALE BAR
1:1250



SCALE BAR
1:50

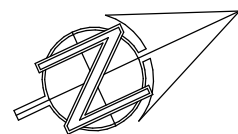

THE CONTENT OF THIS DRAWING PACK IS SUBJECT TO THE PROVISION OF THE COPYRIGHT ACT 1956.
WORK TO FIGURED DIMENSIONS ONLY. SITE DIMENSIONS ARE TO BE CHECKED BEFORE WORK IS STARTED.

PROJECT 37 BEECHBURN ROAD, L36 4NE		
TITLE LOCATION PLAN & EXISTING PLAN		
CLIENT Owner		
DATE 28/11/25		
SCALE (@A2) 1:50 / 1:1250		
DRAWING NUMBER 702-001	REV P1	