


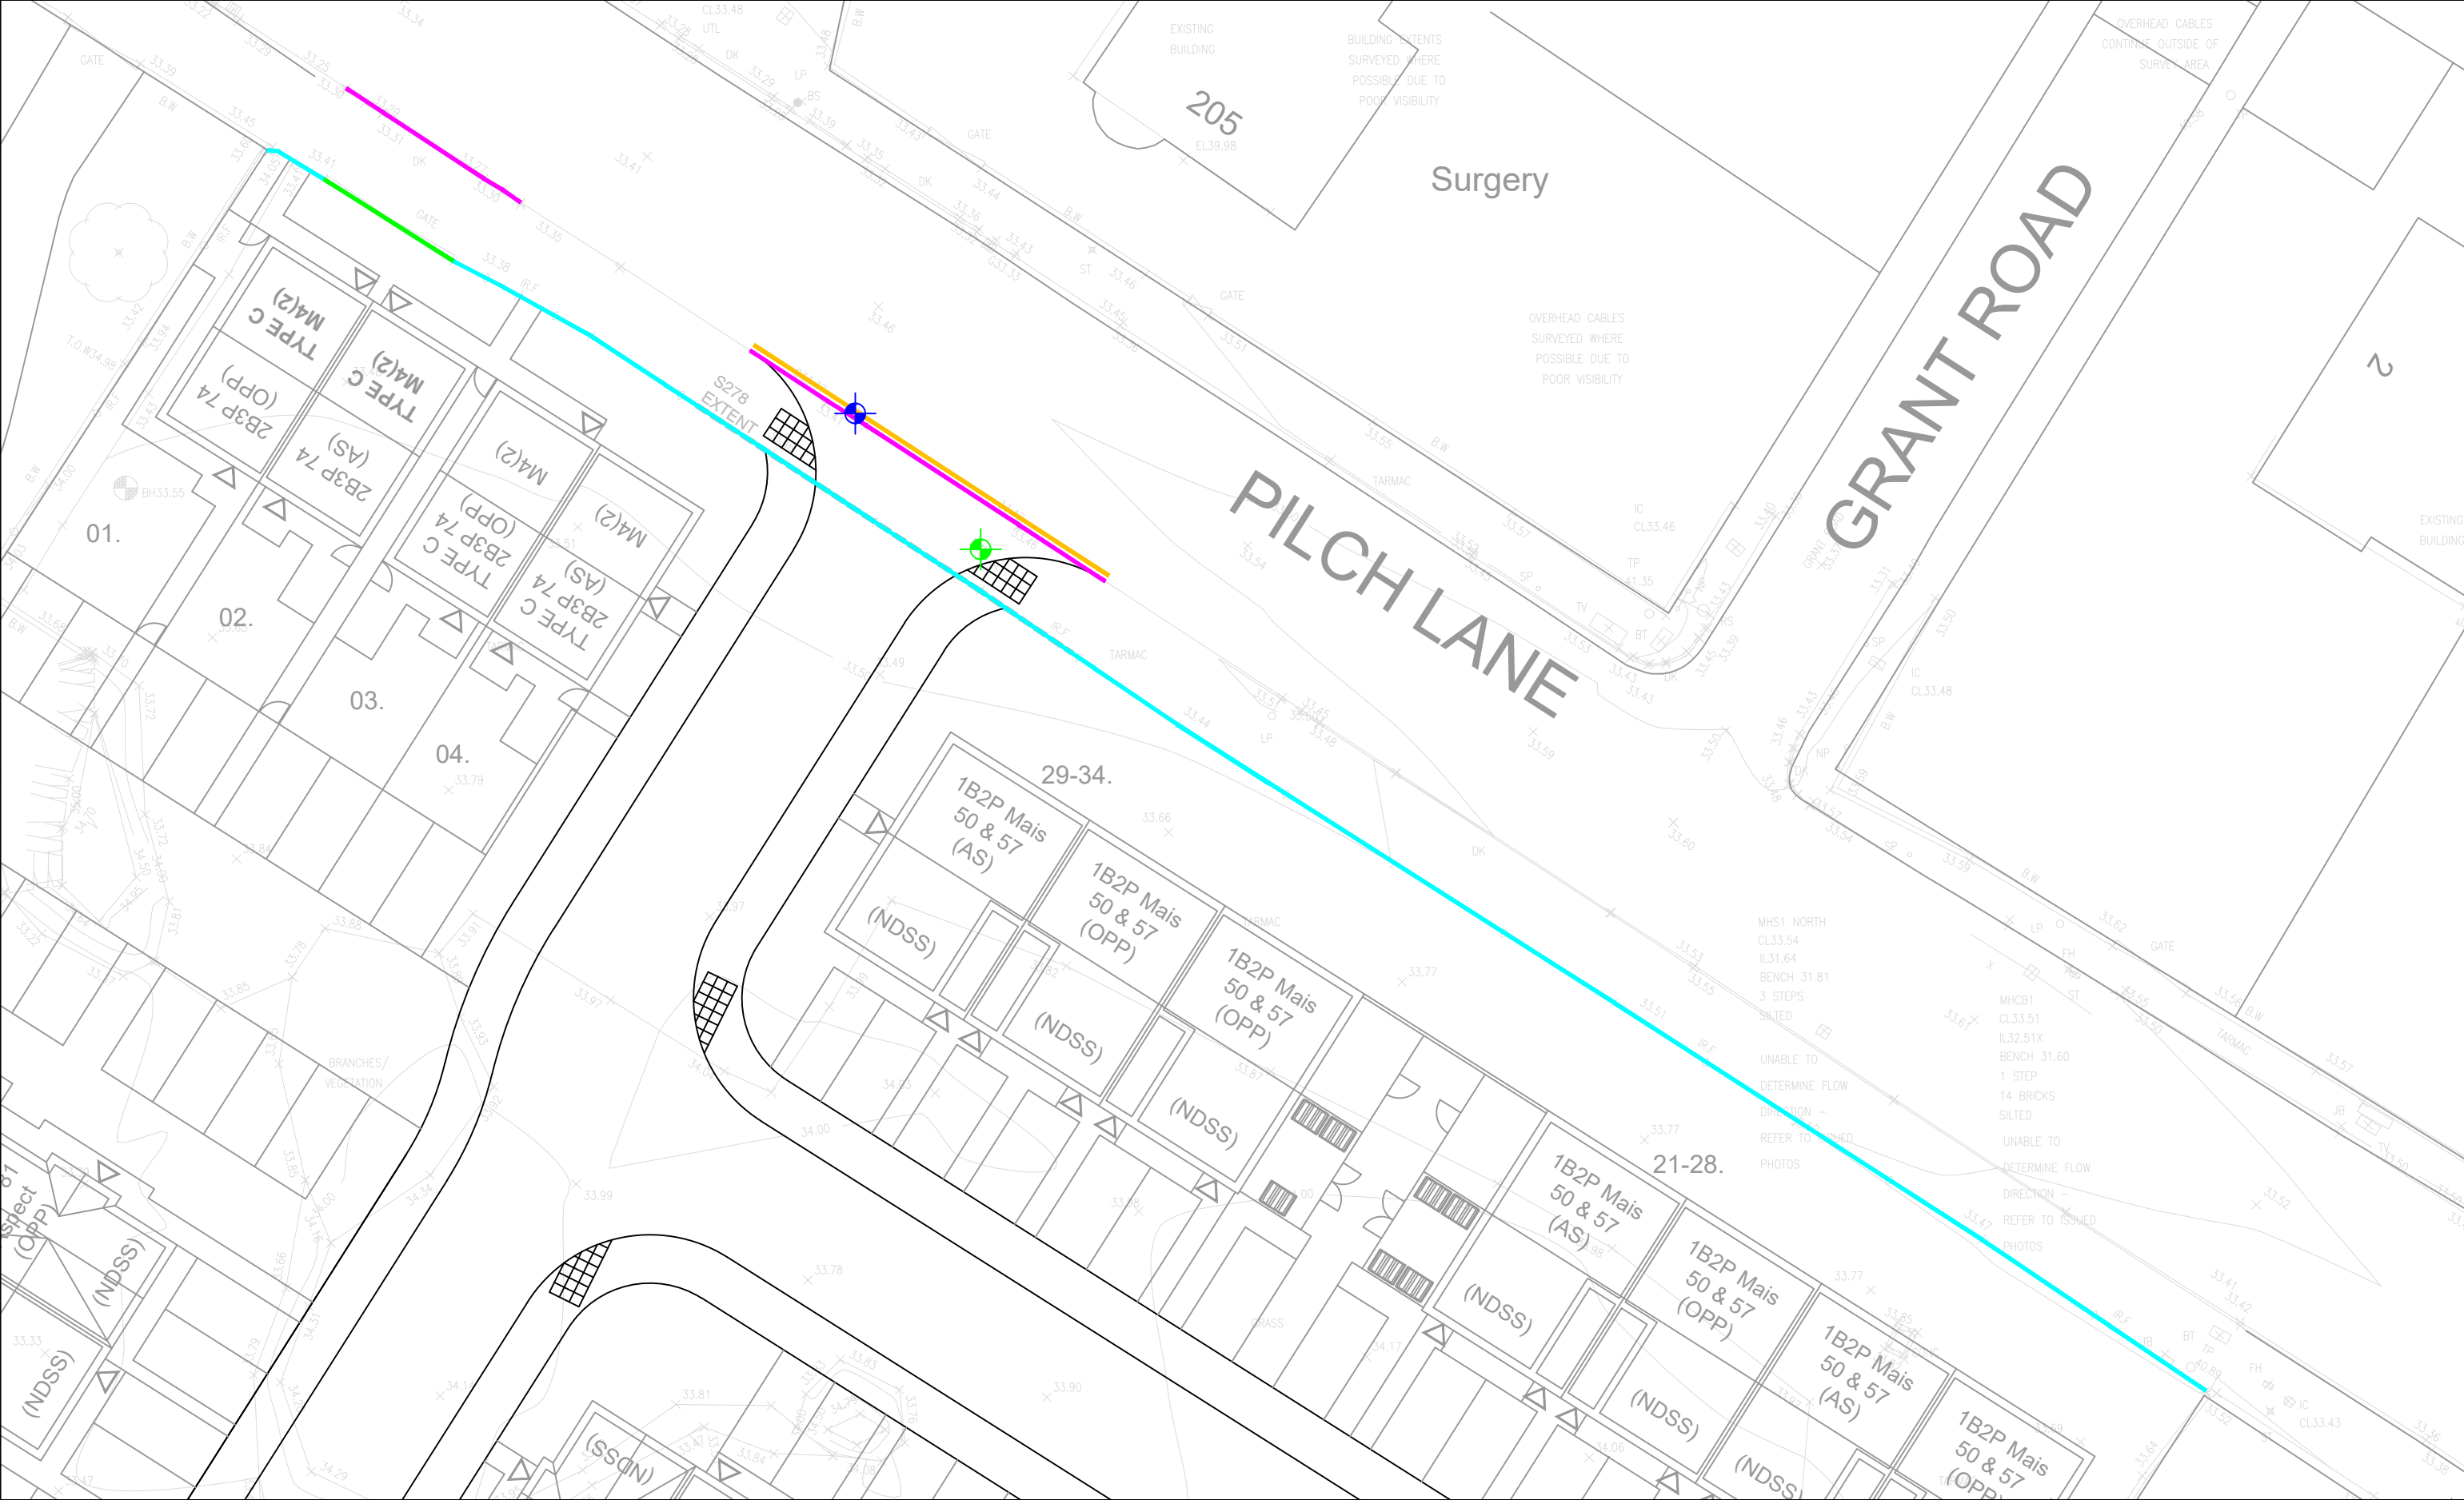

KEY

- Existing gully to be relocated
- Existing utilities cover to be removed
- Existing kerbs to be removed
- Existing iron railing fence to be removed
- Existing gate to be removed
- Existing yellow lining to be removed

NOTES

- The extent of reinstatement and tying in to be agreed on site as part of the pre-commencement meeting for each phase of the S278 works.

 North Point	Project Pilch Lane, Liverpool	 Ironsides Farrar Environmental Planners Civil Engineers Landscape Architects Graphic Design		
	Client Breck Homes			
	Title S278 Site Clearance Plan			
	Drawn BK			
Quality Ass: UKAS 005 Quality Assurance ISO 9001:2015 SGS Certificate GB0254539	3 Walsley Court Tel: 0161 703 8801 Fax: 0161 703 8279 manchester@ironsidesfarrar.com	3 Walsley Court Tel: 0161 703 8801 Fax: 0161 703 8279 manchester@ironsidesfarrar.com		
Original Set A3	Checked By RDE	Scale 1:250	Drawing No. 30686/203	Revision