




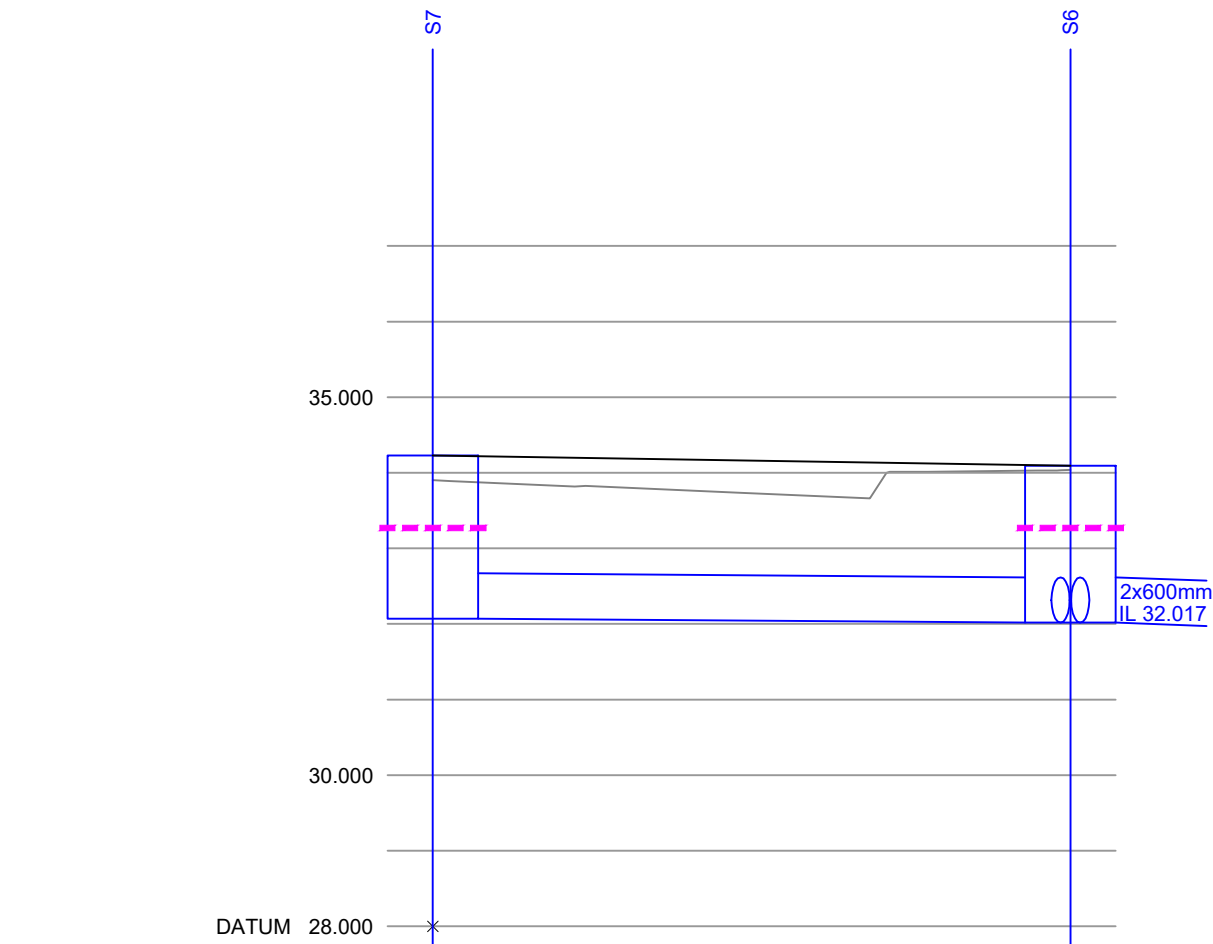

|                        |        |                                                                                   |        |
|------------------------|--------|-----------------------------------------------------------------------------------|--------|
| GROUND LEVEL           | 33.904 | 33.736                                                                            | 34.031 |
| STORMWATER COVER LEVEL | 34.230 | 21.085                                                                            | 34.094 |
| STORMWATER INVERT      | 32.070 | Pipe 1.000<br>Dia Twin 600<br>AQUASPIRA or Similar<br>1 in 400<br>Class S Bedding | 32.017 |

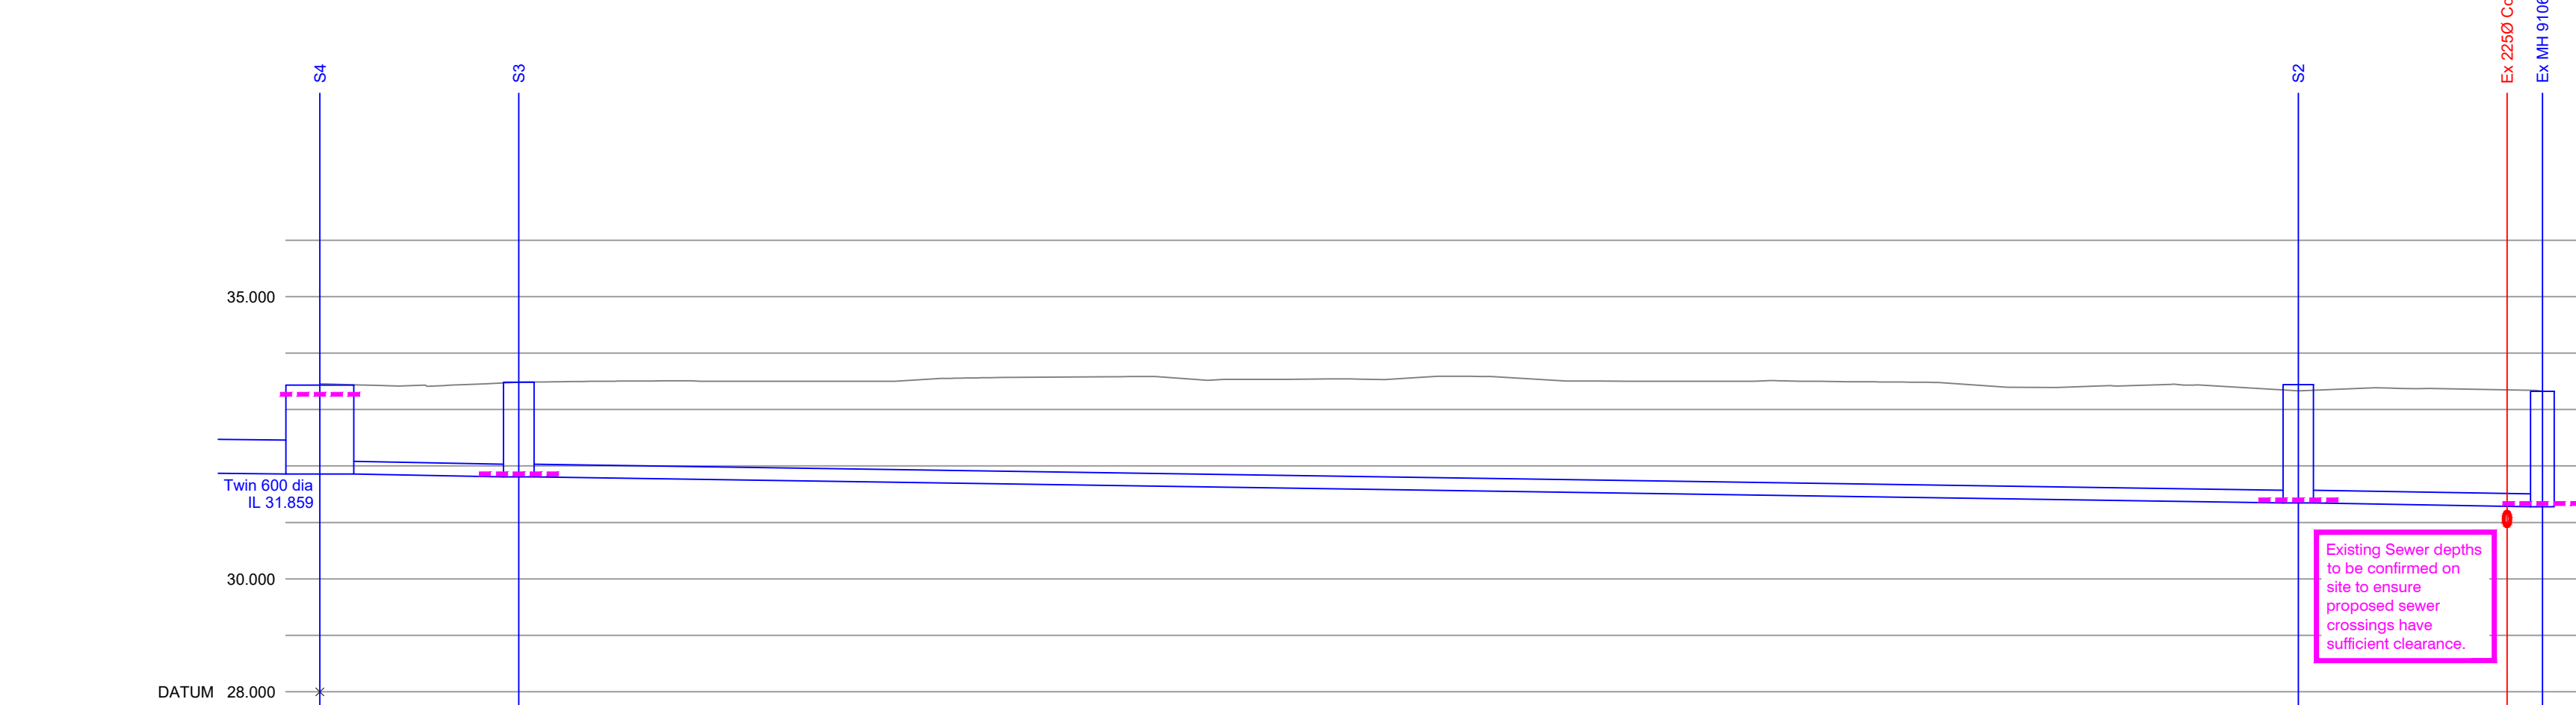

| |
|---|
| S4 - S1 | |
|---|

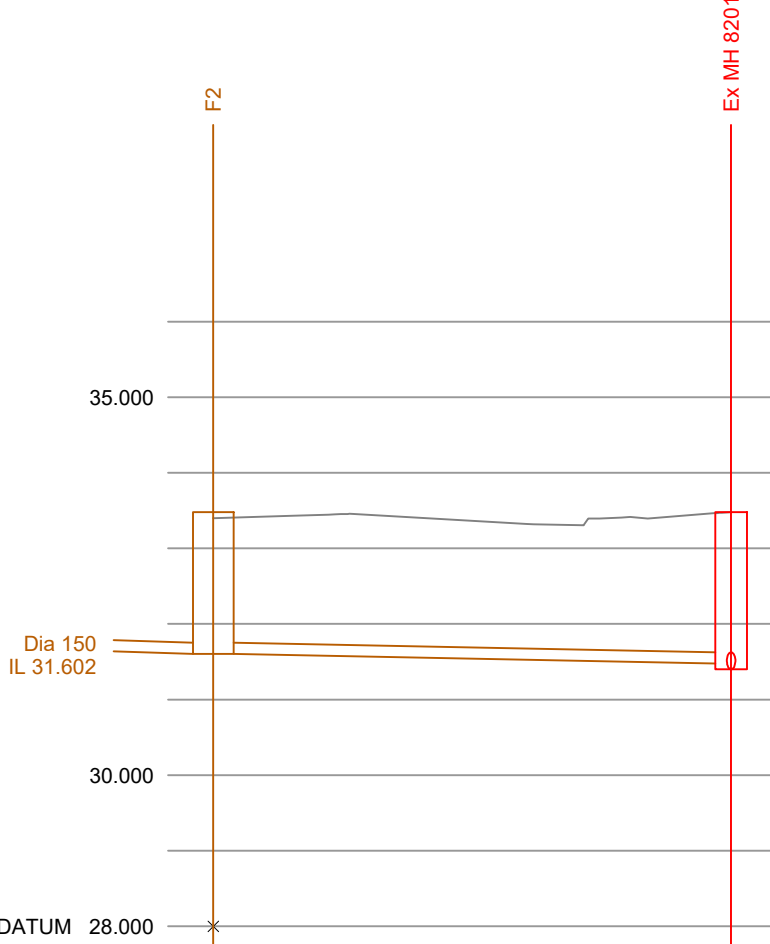

|                       |        |                                                                       |                  |
|-----------------------|--------|-----------------------------------------------------------------------|------------------|
| GROUND LEVEL          | 33.401 | 33.331                                                                | 33.475           |
| FOULWATER COVER LEVEL | 33.475 | 17.124                                                                | 33.475           |
| FOULWATER INVERT      | 31.602 | Pipe 1.001<br>Dia 150<br>Circular UPVC<br>1 in 135<br>Class S Bedding | 31.475<br>31.400 |

## NOTES

- Setting out shall be undertaken using only the information given. Distances should not be scaled from this drawing.
- All adoptable drainage shall be constructed in accordance with Sewerage Sector Guidance and the Design & Construction Guidance.
- A minimum 150mm Concrete Protection shall be provided to all sewers with cover of less than 1.2m in highway areas.
- Sewers shall have a minimum cover of 0.9m.
- Where "Ultra Rib" UPVC pipes (or similar approved) are used in adoptable drainage they shall still be handled and laid in accordance with the specification and guidance issued by the High performance Pipe Association
- A Class S Bed and surround must be used for such pipes, Trench backfill in highways to within 1m of highway shall, as directed by the Highway Authority be a suitable granular material all in accordance with Sewers for adoption
- Plastic pipes must comply with WIS 4-35-01

## KEY

- 1 in 30 year water level
- 150mm conc surround

|                                                                                    |                                                                                                  |                                 |                                              |
|------------------------------------------------------------------------------------|--------------------------------------------------------------------------------------------------|---------------------------------|----------------------------------------------|
| A                                                                                  | 22/12/25                                                                                         | BK                              | Updated to latest Layout.                    |
| Rev                                                                                | Date                                                                                             | Initials                        | Details                                      |
| Drawing Revisions                                                                  |                                                                                                  |                                 |                                              |
| North Point                                                                        | Project<br>Pilch Lane<br>Liverpool                                                               |                                 |                                              |
| Quality Ass.                                                                       | Client<br>Breck Homes                                                                            |                                 |                                              |
| UKAS 005<br>Quality<br>Assurance<br>ISO 9001:2015<br>SGS Certificate<br>GB02/54539 | Title<br>Longitudinal Sections<br>Sheet 2                                                        |                                 |                                              |
| Original Site                                                                      | Copyright/Acknowledgment<br>©Crown Copyright.<br>All rights reserved.<br>Licence No. AL100017966 | Drawn<br>NE<br>Date<br>21/11/25 | Checked By<br>RDE<br>Scale<br>1:250H, 1:100V |
| A1                                                                                 | Drawing No.<br>30686/3/2                                                                         |                                 | Revision<br>A                                |
| Edinburgh                                                                          |                                                                                                  | Glasgow                         |                                              |

**Ironsides**  
Environmental  
Engineers  
Landscape  
Architects  
Graphic  
Design

**Farrar**  
Environmental  
Planners  
Civil  
Engineers  
Architects  
Graphic  
Design

3 Worsley Court  
MANCHESTER M28 3NU  
Tel. 0161 703 8801 Fax 0161 703 8279  
manchester@ironsidefarrar.com