


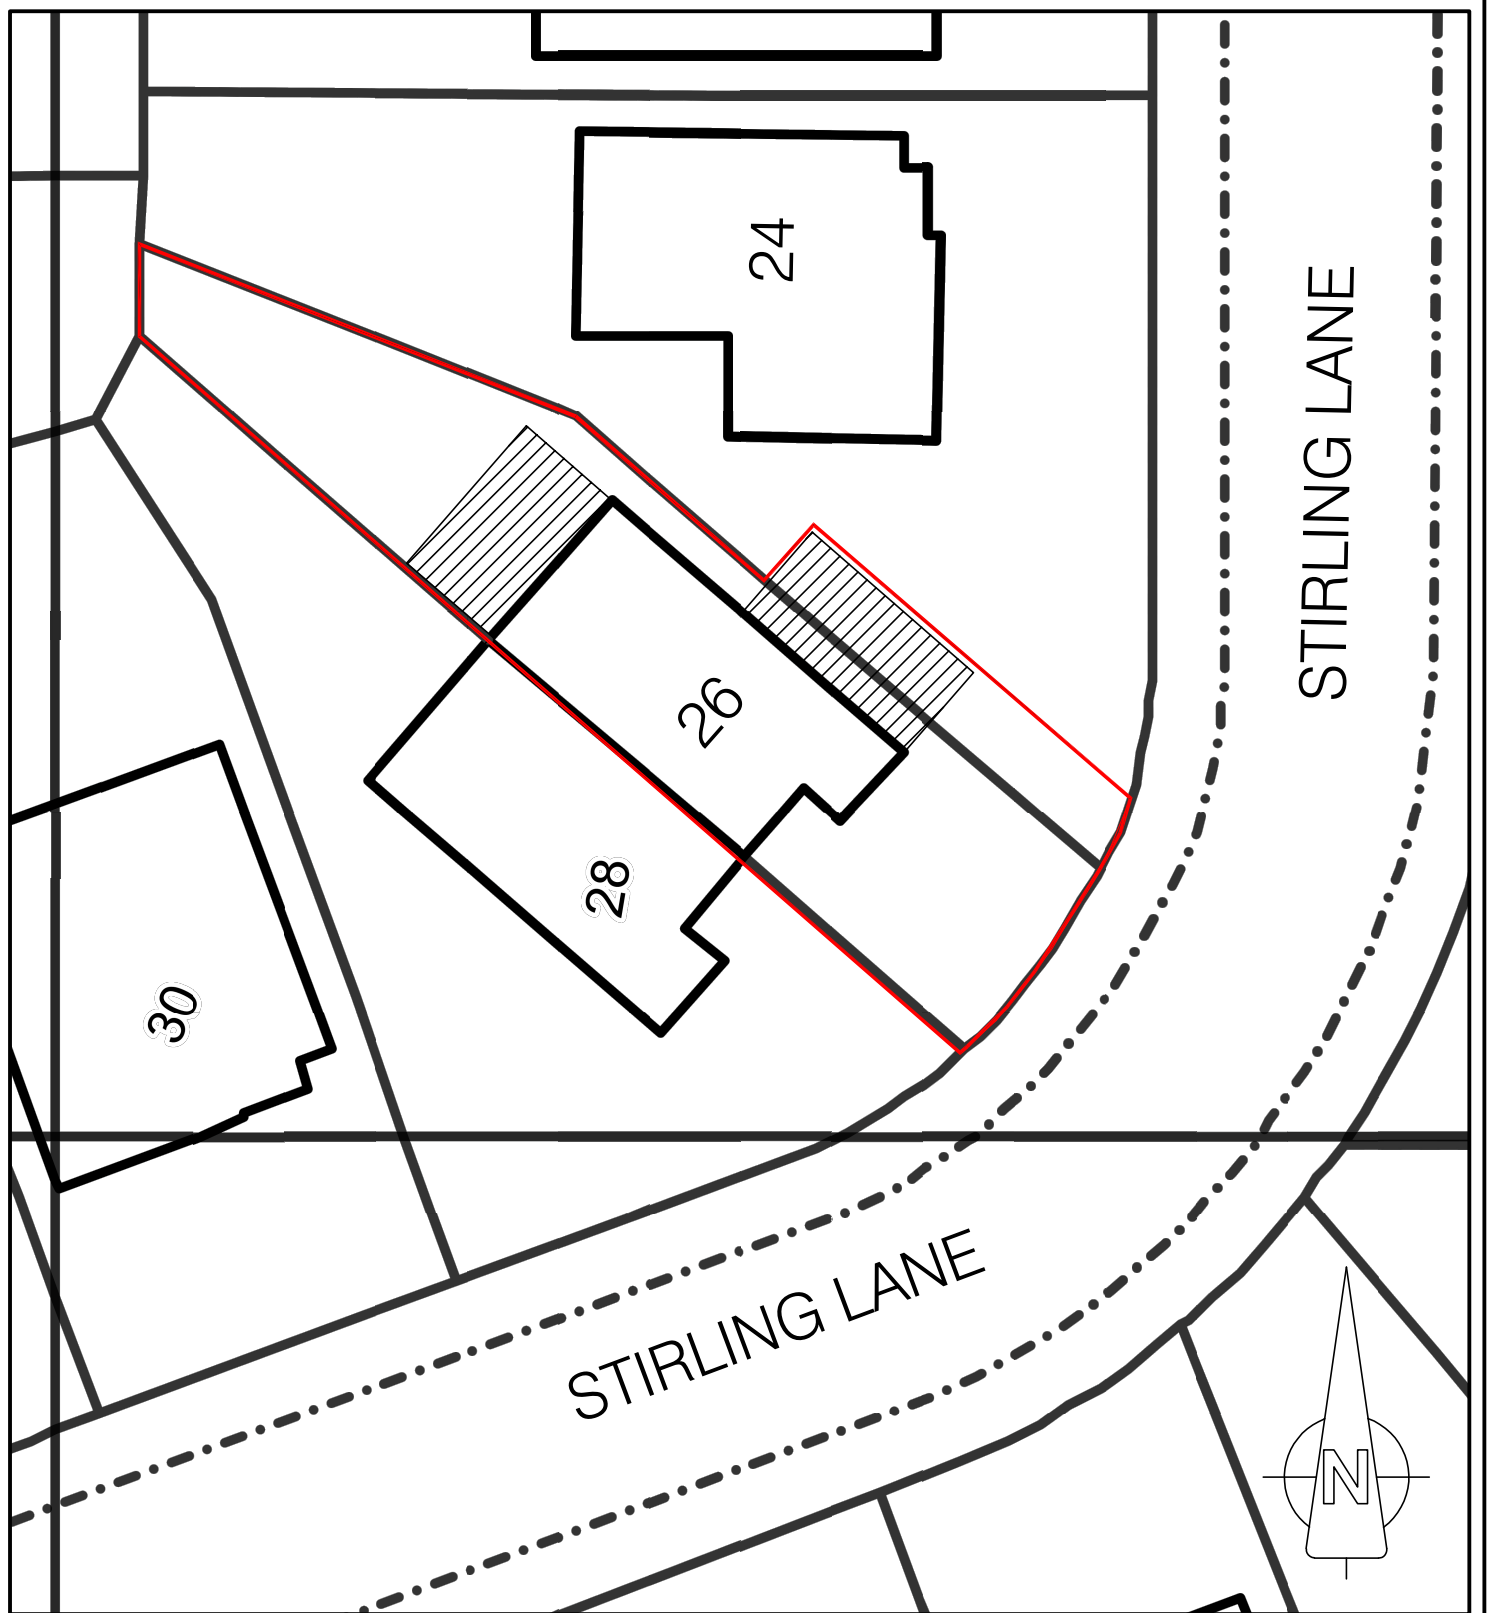

Address:

26 Stirling Lane, Halewood, Liverpool, L25 9GF

JM Building Design and Planning

John McGee (MCIOB). Building Surveyor
 Mobile: 07905 749941. Tele: 0151 525 1242.
 Email: johnmcgee3@outlook.com

Drawing Title:

PLAN SHOWING SITE OF APPLICATION FOR
 PLANNING PERMISSION

Dwg No: 03

Revision:

Scales: 1:200 @ A4

Date: 02/02/2022