


PROPOSED FRONT BOUNDARY ELEVATION

1:100 scale bar 0 1 2 3 4 5metres

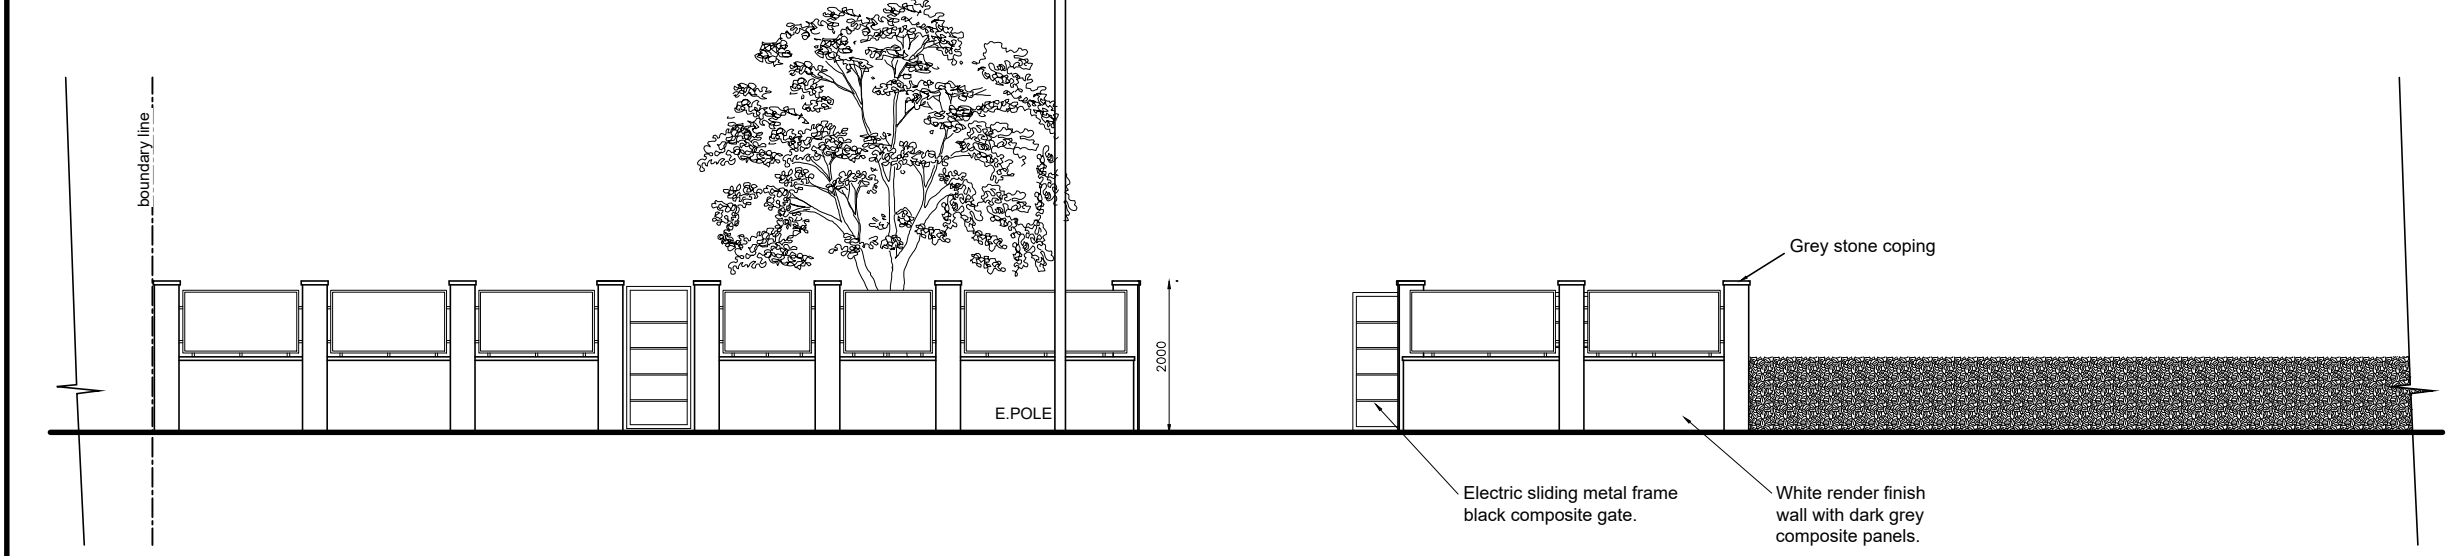

PROPOSED SITE LAYOUT PLAN

1:100 scale bar 0 1 2 3 4 5metres

WHITEFIELD LANE

Rev A: Wall elevation added 03.09.2021

RJG Architecture LTD For All Your Architectural Design Requirements Tel : 07544 459418 e-mail: rjg@rjgarchitecture.com	Project 84 Whitefield Lane Tarbock Green Liverpool	
	Draw Title Proposed Site Location Plan	Rev A
	Draw No 01471/SK/03	Scale 1:100
	Drawn by C.S.	Date Aug '21