

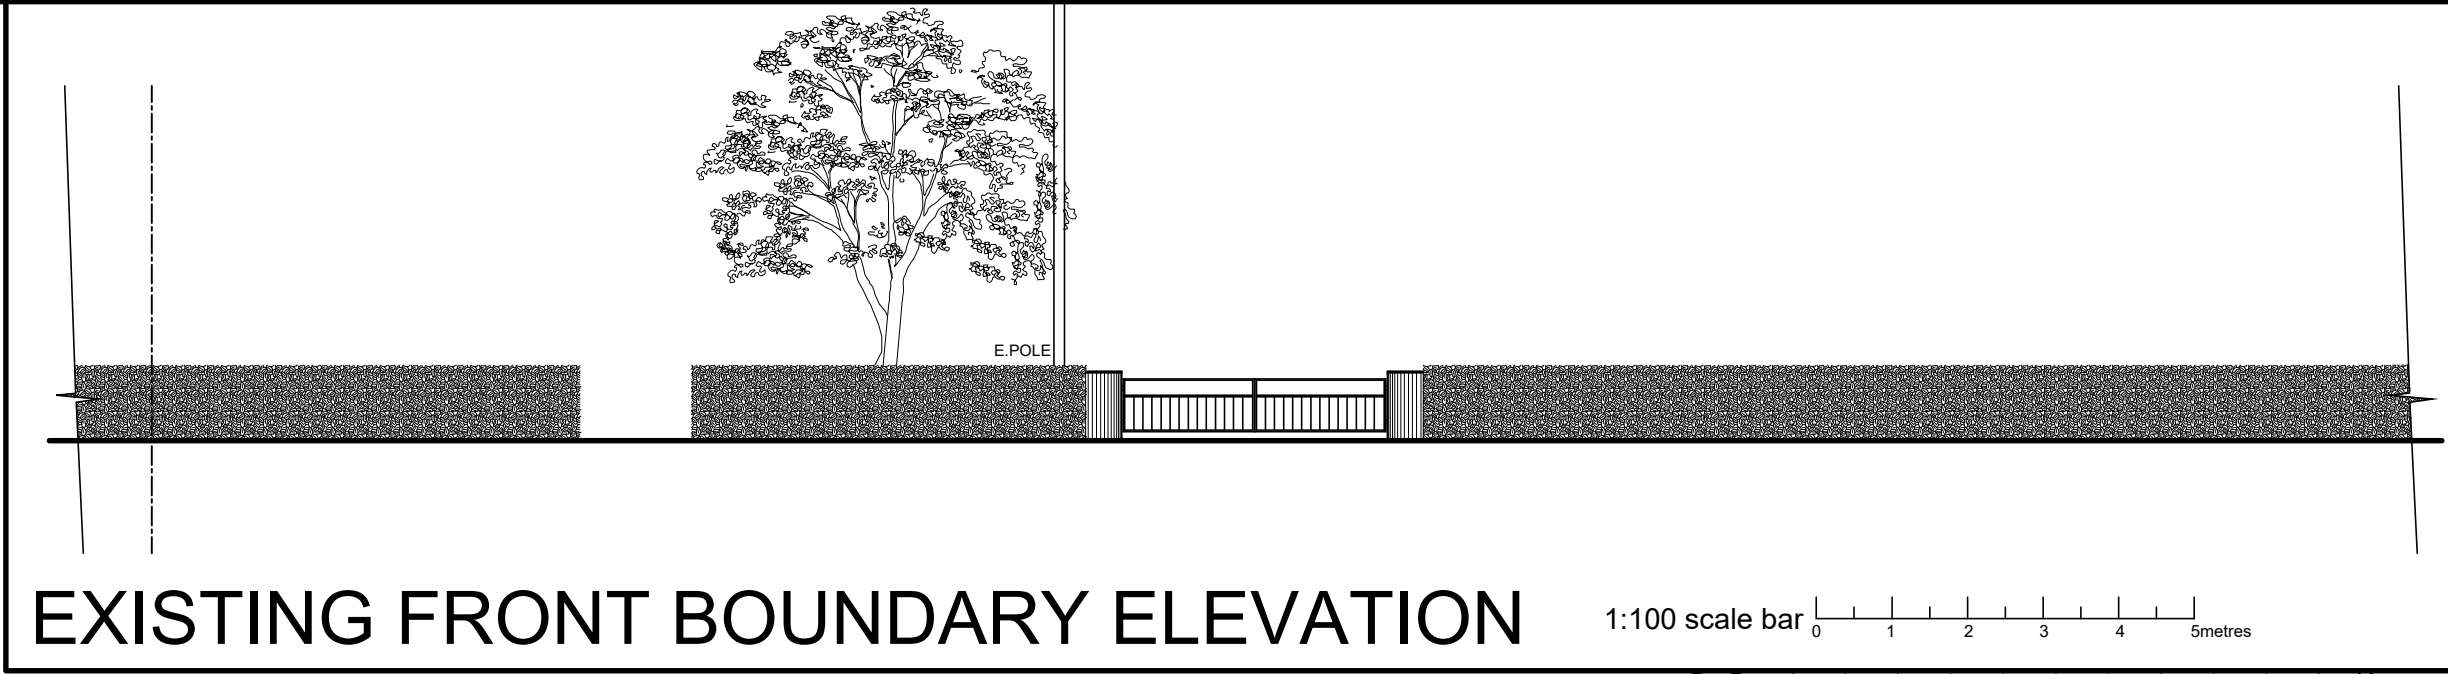



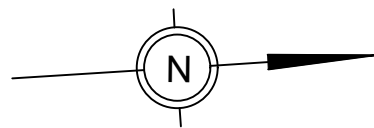


EXISTING FRONT BOUNDARY ELEVATION



1:100 scale bar 0 1 2 3 4 5metres

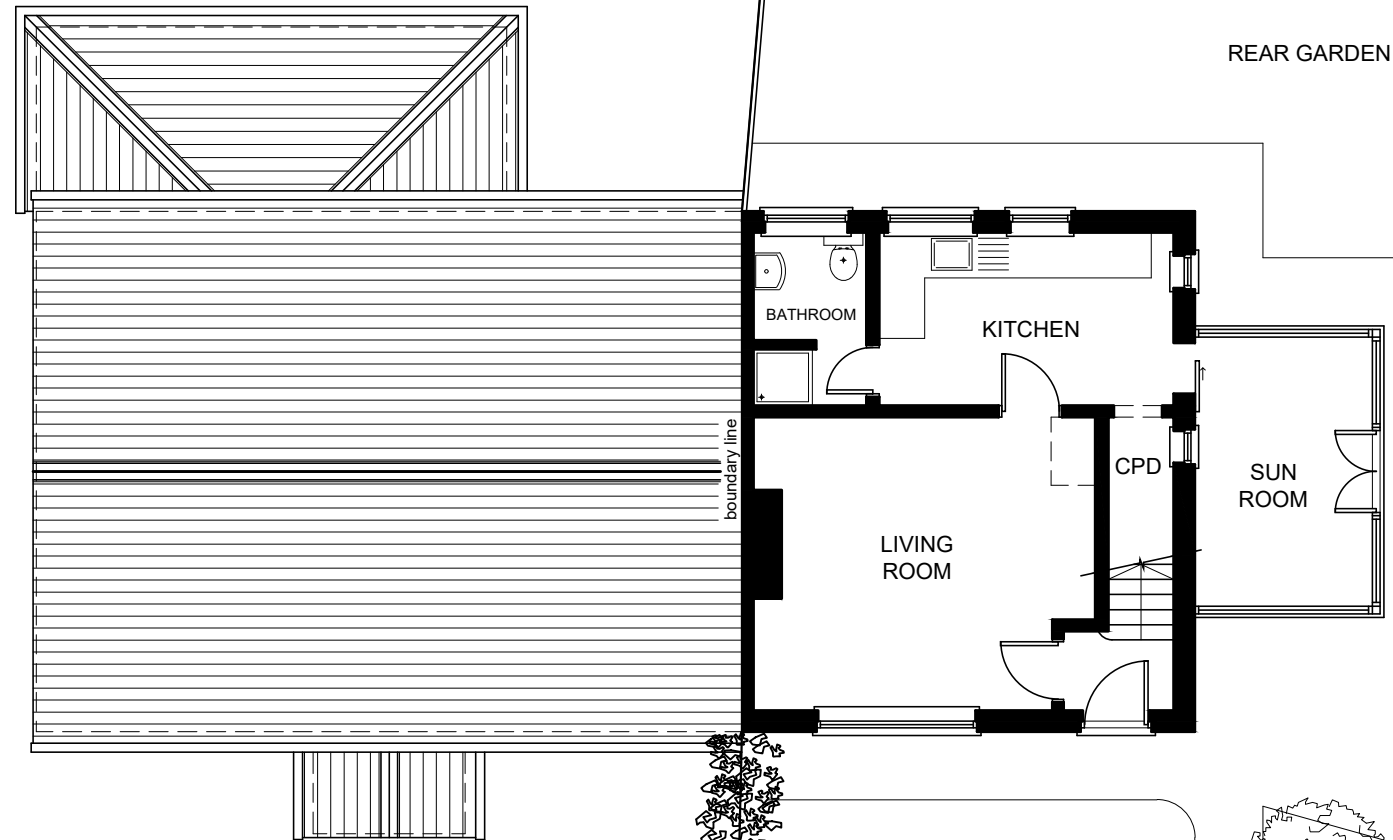


REAR GARDEN

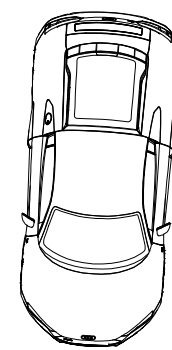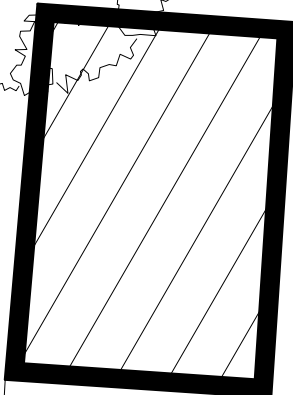

TWO CAR DRIVEWAY

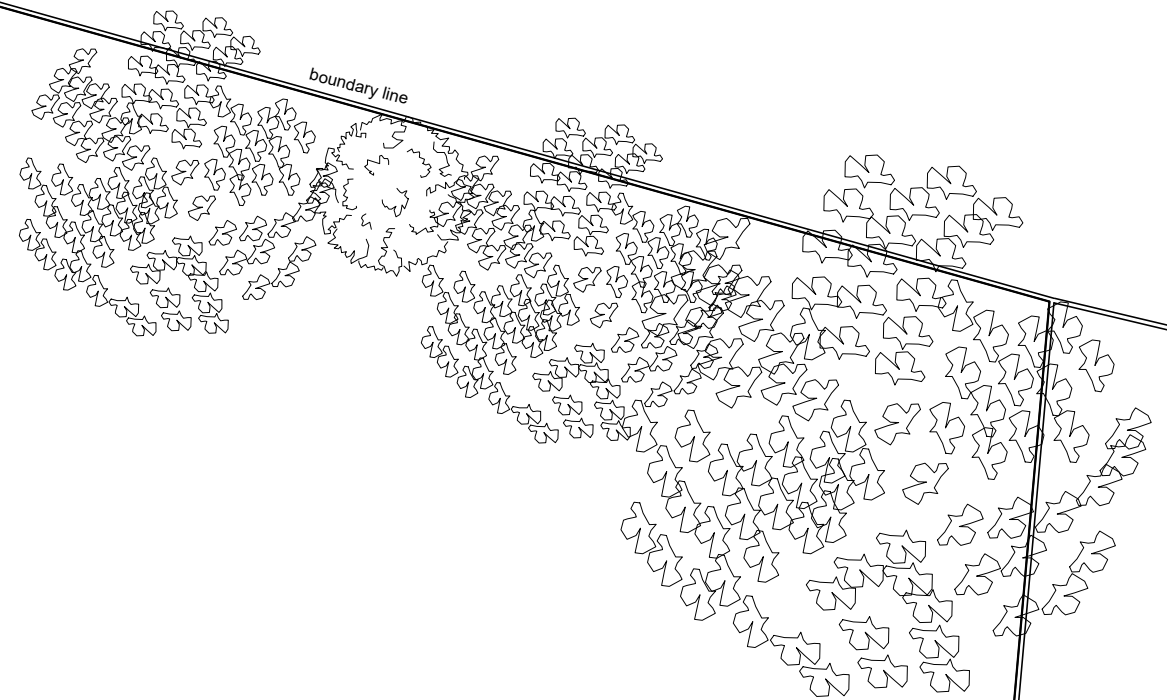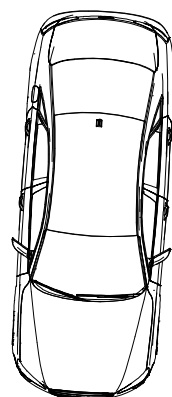

SIDE GARDEN

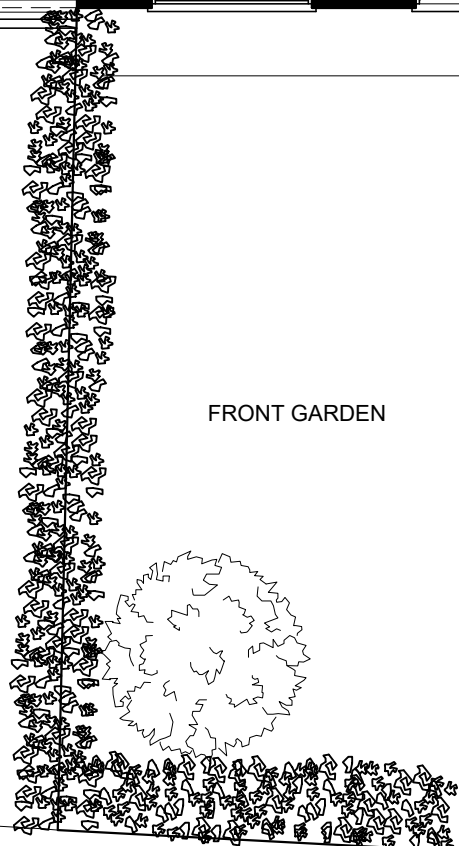

FRONT GARDEN

E.POLE

WHITEFIELD LANE

EXISTING SITE LAYOUT PLAN

1:100 scale bar 0 1 2 3 4 5metres

Rev A: Wall elevation added 03.09.2021

RJG Architecture LTD For All Your Architectural Design Requirements Tel : 01744 419019 e-mail: rjg@rjgarchitects.com	Project 84 Whitefield Lane Tarbock Green Liverpool	
	Drawn by C.S	Scale 1:100
Drawn No 01471/SK/02		Rev A
1. General dimensions to be indicated in preference to each. 2. All dimensions to be rounded up only. 3. This drawing remains the copyright of the architect and may not be copied without prior consent.		Date Aug.'21