
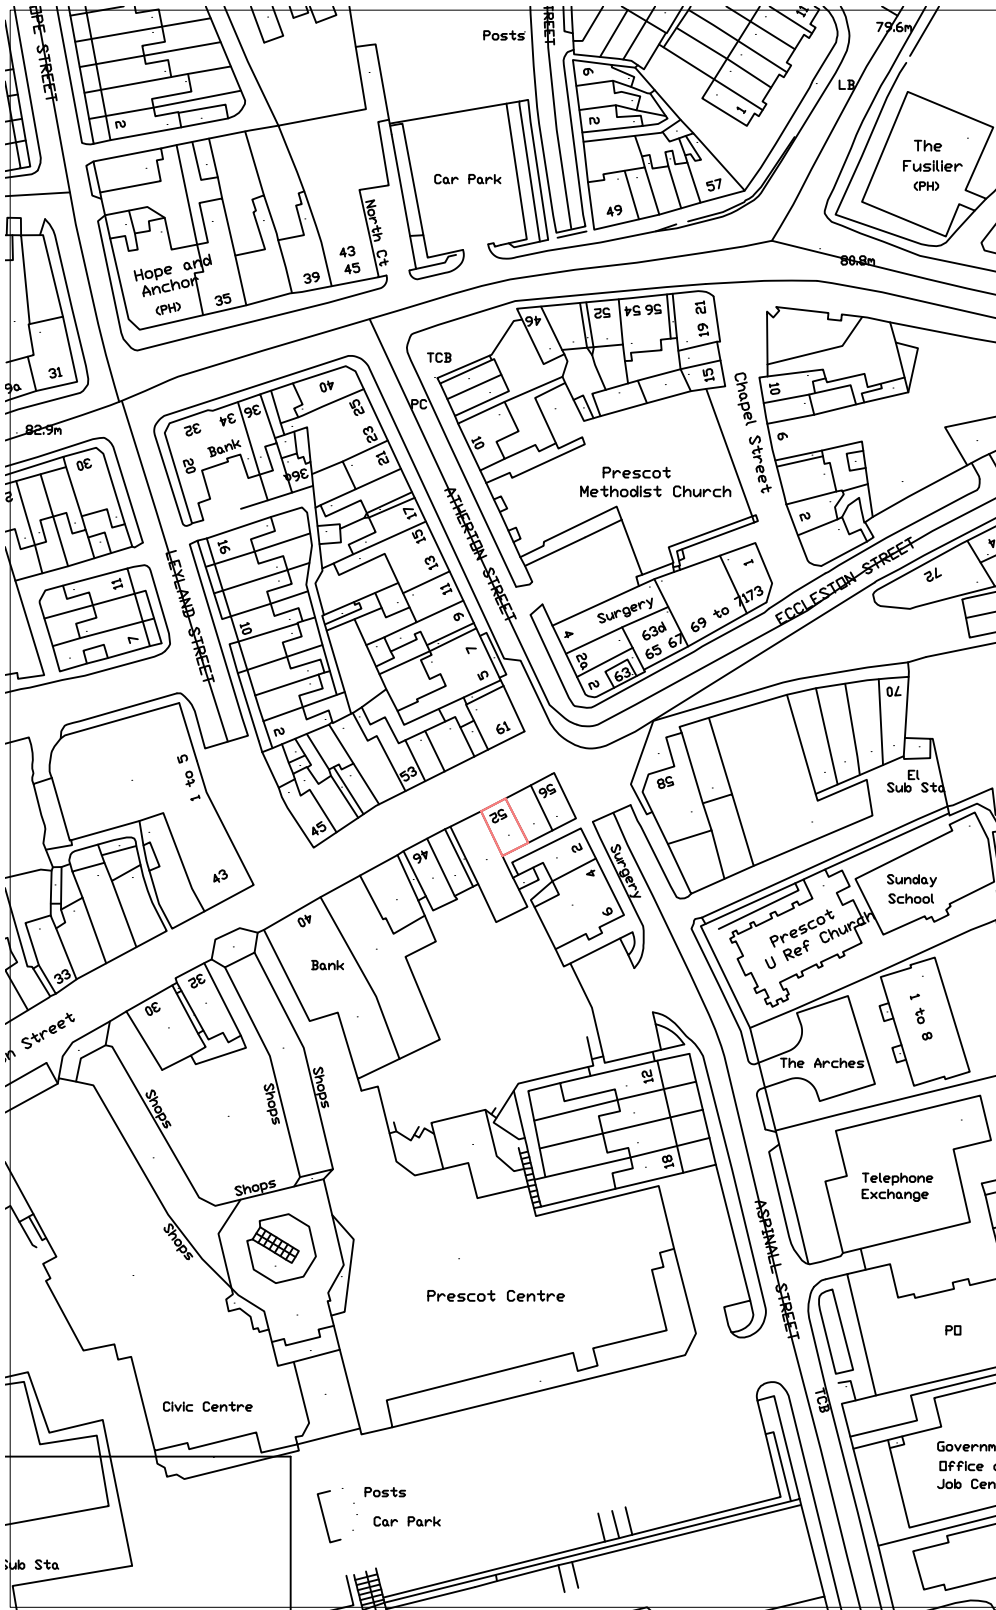


1:1250

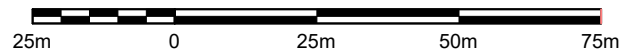

Project
RELACEMENT SHOP FRONT AT 52 ECCLESTON STREET,
PRESCOT, MERSEYSIDE. L34 5QJ

Client
MR ARAMUNGAM KALAMOHAN

Contract No.	Drg.No.	Revision	Scale	1:1250	@ A4
	1		By	MCC	Date
			Chkd		NOV 2022

Drawing Title
SITE LOCATION PLAN

MAT Design Limited
Town Planning & Building
Control Consultants

17 BROOKSIDE AVE
ECCLESTON
ST. HELENS
WA10 4RN

Telephone: 07850203448
E-mail: miketa@blueyonder.co.uk