


MASTERPLAN

Type	Description	Bedrooms	People	GIFA		NO.
T01	 Terrace	2	3	c. 70.2 sqm	c. 755 sq ft	6
T02 A	 Semi Detached	3	5	c. 93 sqm	c. 1001 sq ft	6
T02 B	 Semi Detached	3	5	c. 93 sqm	c. 1001 sq ft	6
T03	 Detached	3	6	c. 106 sqm	c. 1001 sq ft	2
T04	 Detached	5	8	c. 147 sqm	c. 1582 sq ft	3
APT	 Apartment	1	2	c. 53.2 sqm	c. 573 sq ft	6
TOTAL						29

Note: All areas stated do not include garages. Integral or otherwise

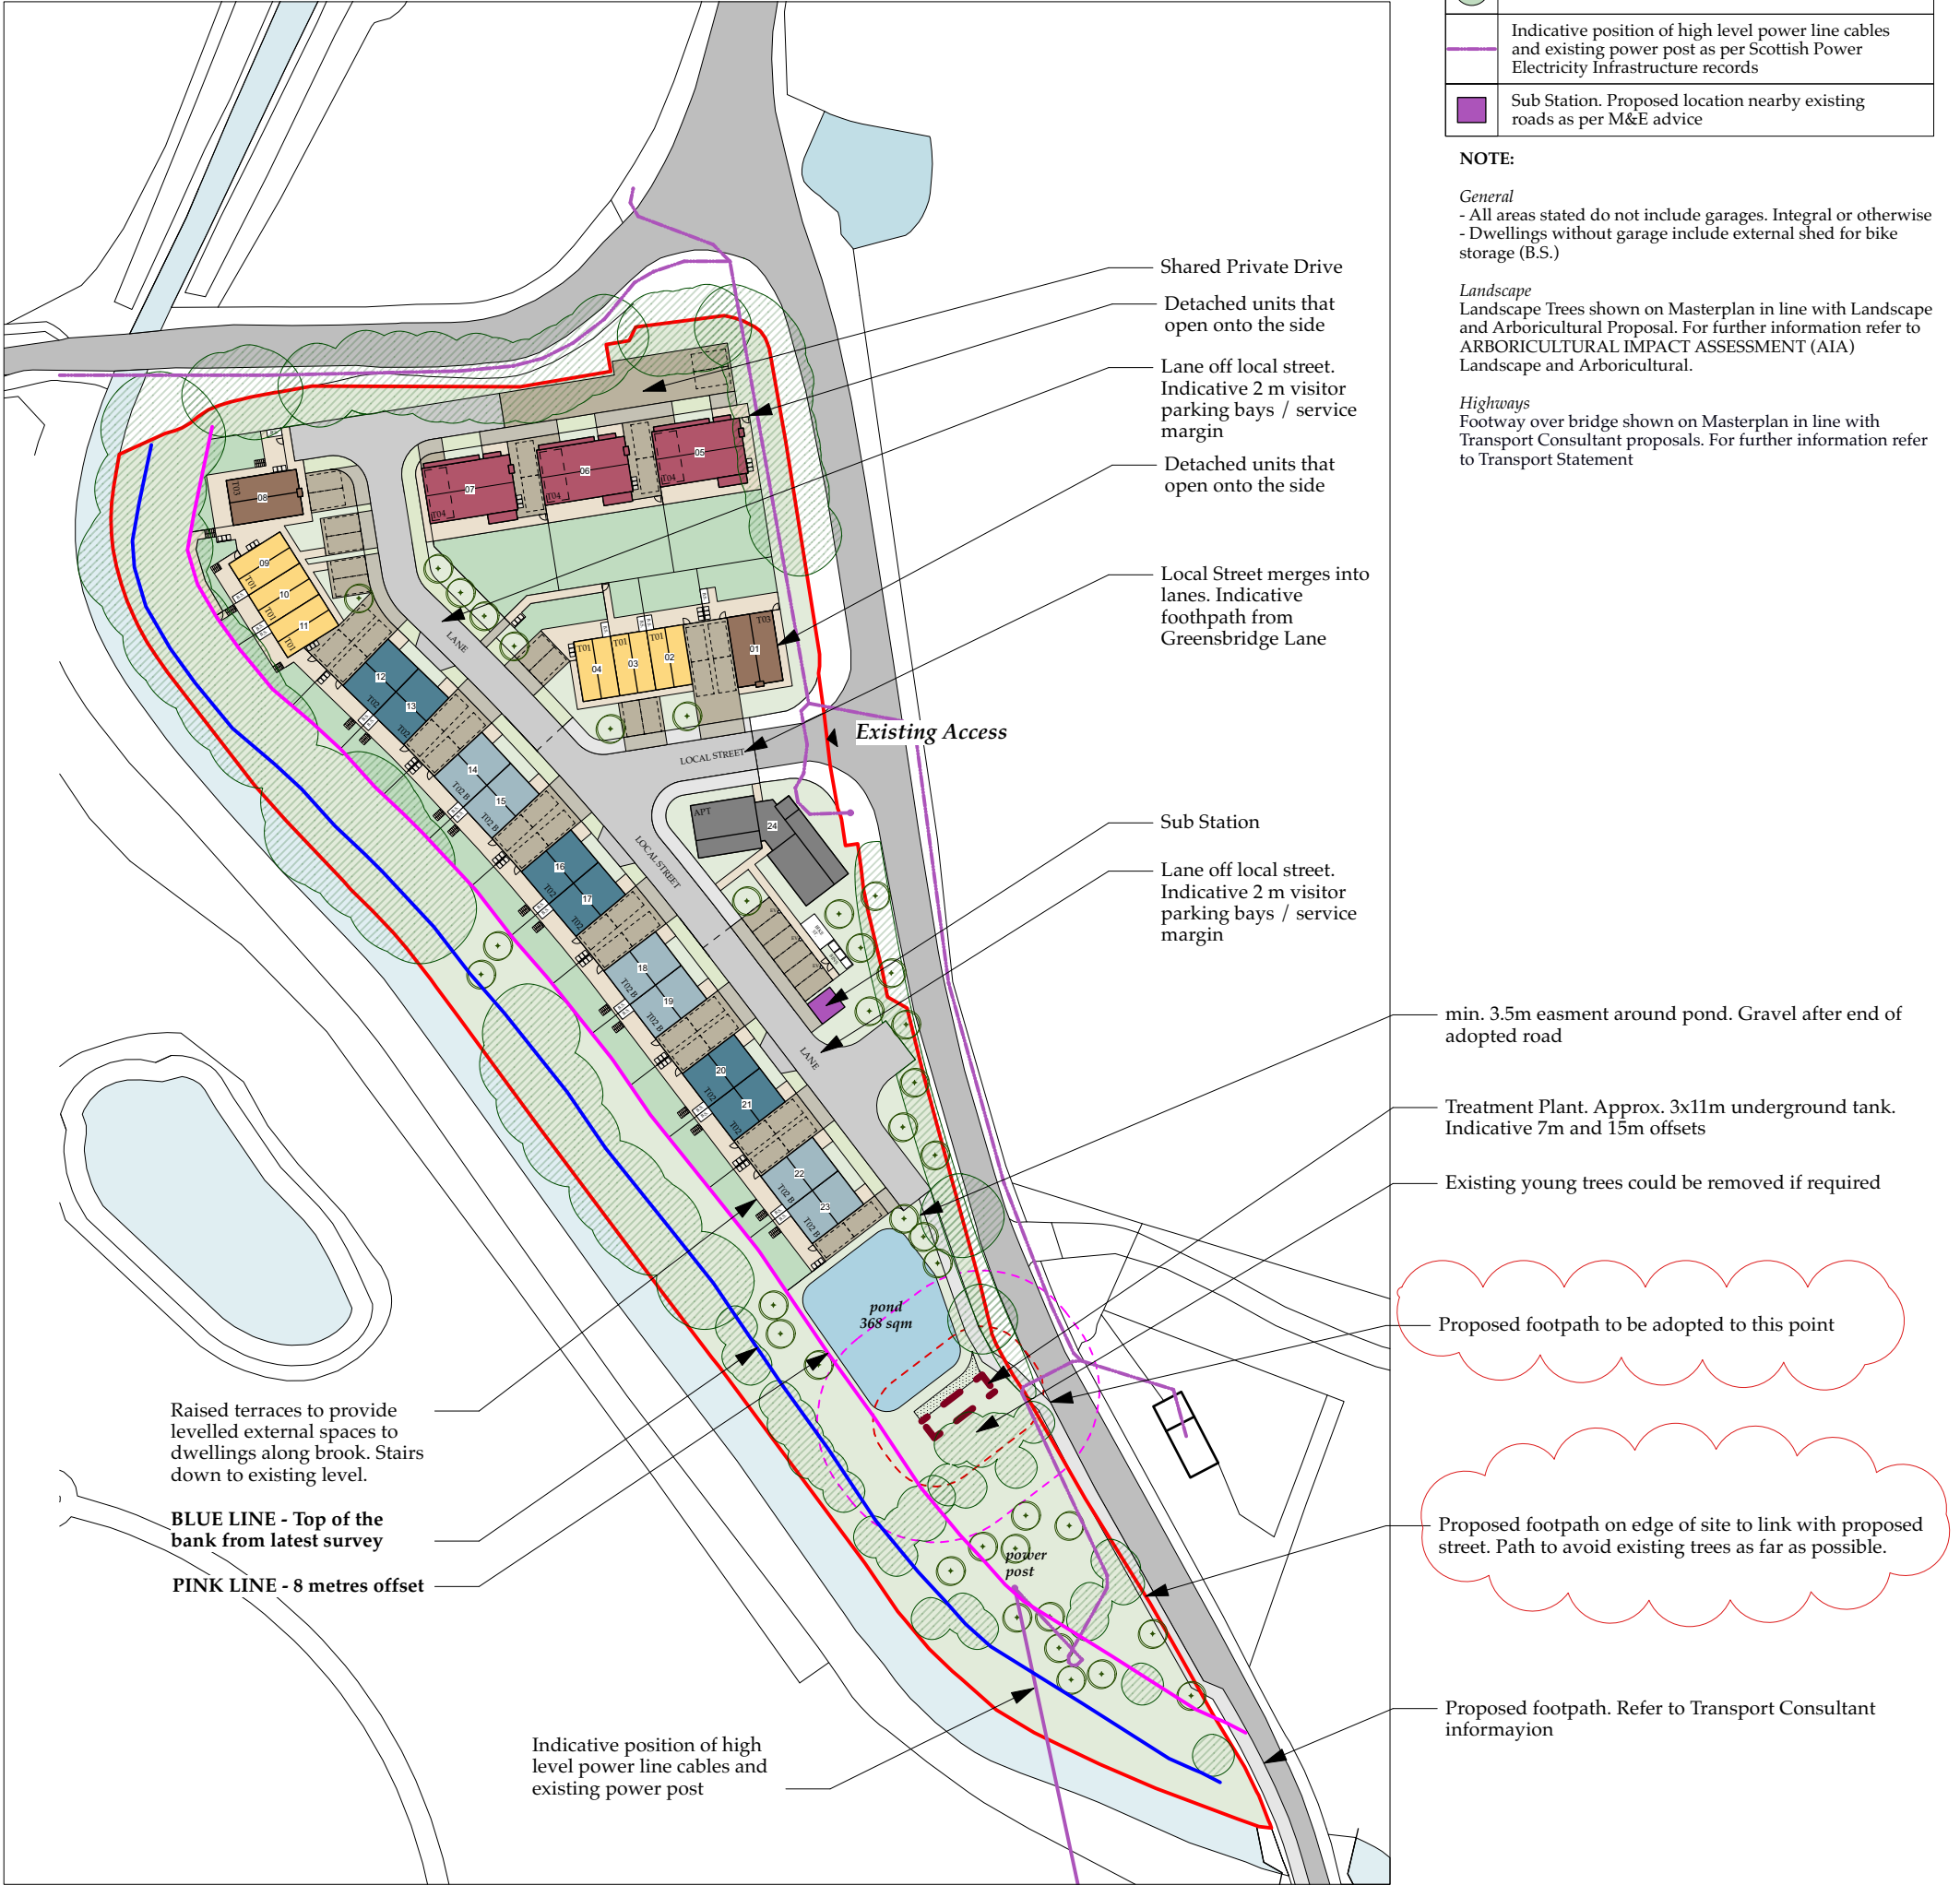

D	08/10/2025	AK		
Rev.	Date	Drawn	Checked	Note



ARCHITECTURAL EMPORIUM Ltd
www.architectural-emporium.co.uk / mail@architectural-emporium.co.uk
87 Kempston St, Liverpool, L3 8HE / +44 (0)151 363 0000

JOB: **Greensbridge Lane - 531**

STATUS:	PLANNING
---------	----------

SCALE: 1:1000 @ ISO A3

FIRST ISSUE: 07/06/2024

DRAWING No: **2.010 - D**

Masterplan Layout