




Location Key Plan
1: 1000

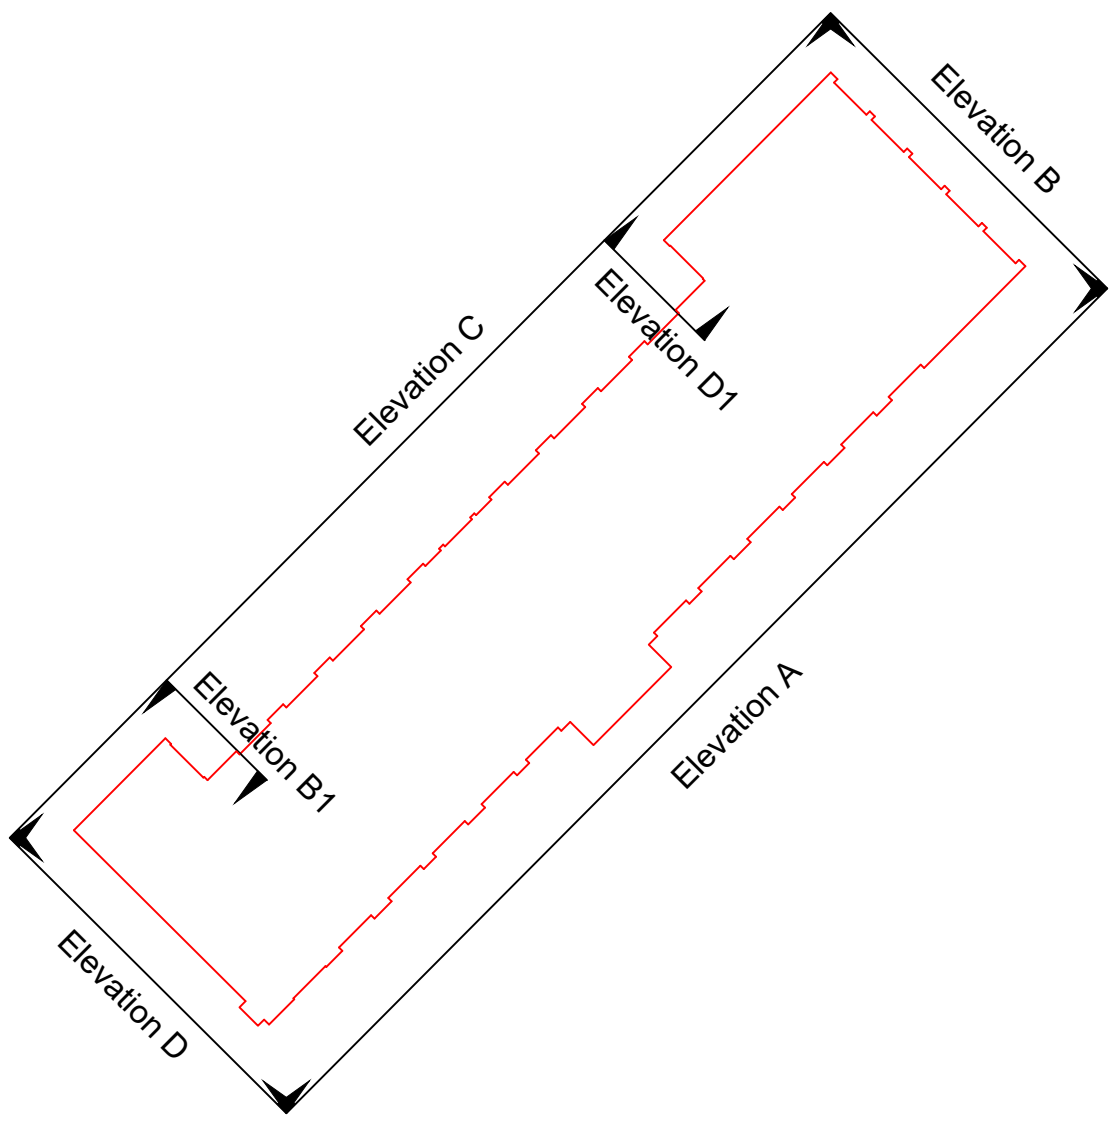

Key Plan

- Concrete
- Brickwork
- Railings
- Manifestations
- Vents

Elevation C (Per Block)

Brickwork: 92.8 m²
Manifestation: 184.6 m²
Concrete: 776.6 m²
Vents: 35.1 m²

Elevation D (Per Block)

Brickwork: 30 m²
Manifestation: 66 m²
Concrete: 206.3 m²
Vents: 0.86 m²

Elevation D1 (Per Block)


Brickwork: 2.5 m²
Concrete: 54 m²

Total Areas (Per Block)


Brickwork: 208.4 m²
Manifestation: 656.6 m²
Concrete: 1913.9 m²
Vents: 36.89 m²
Railings: 99.2 m²



Elevation C

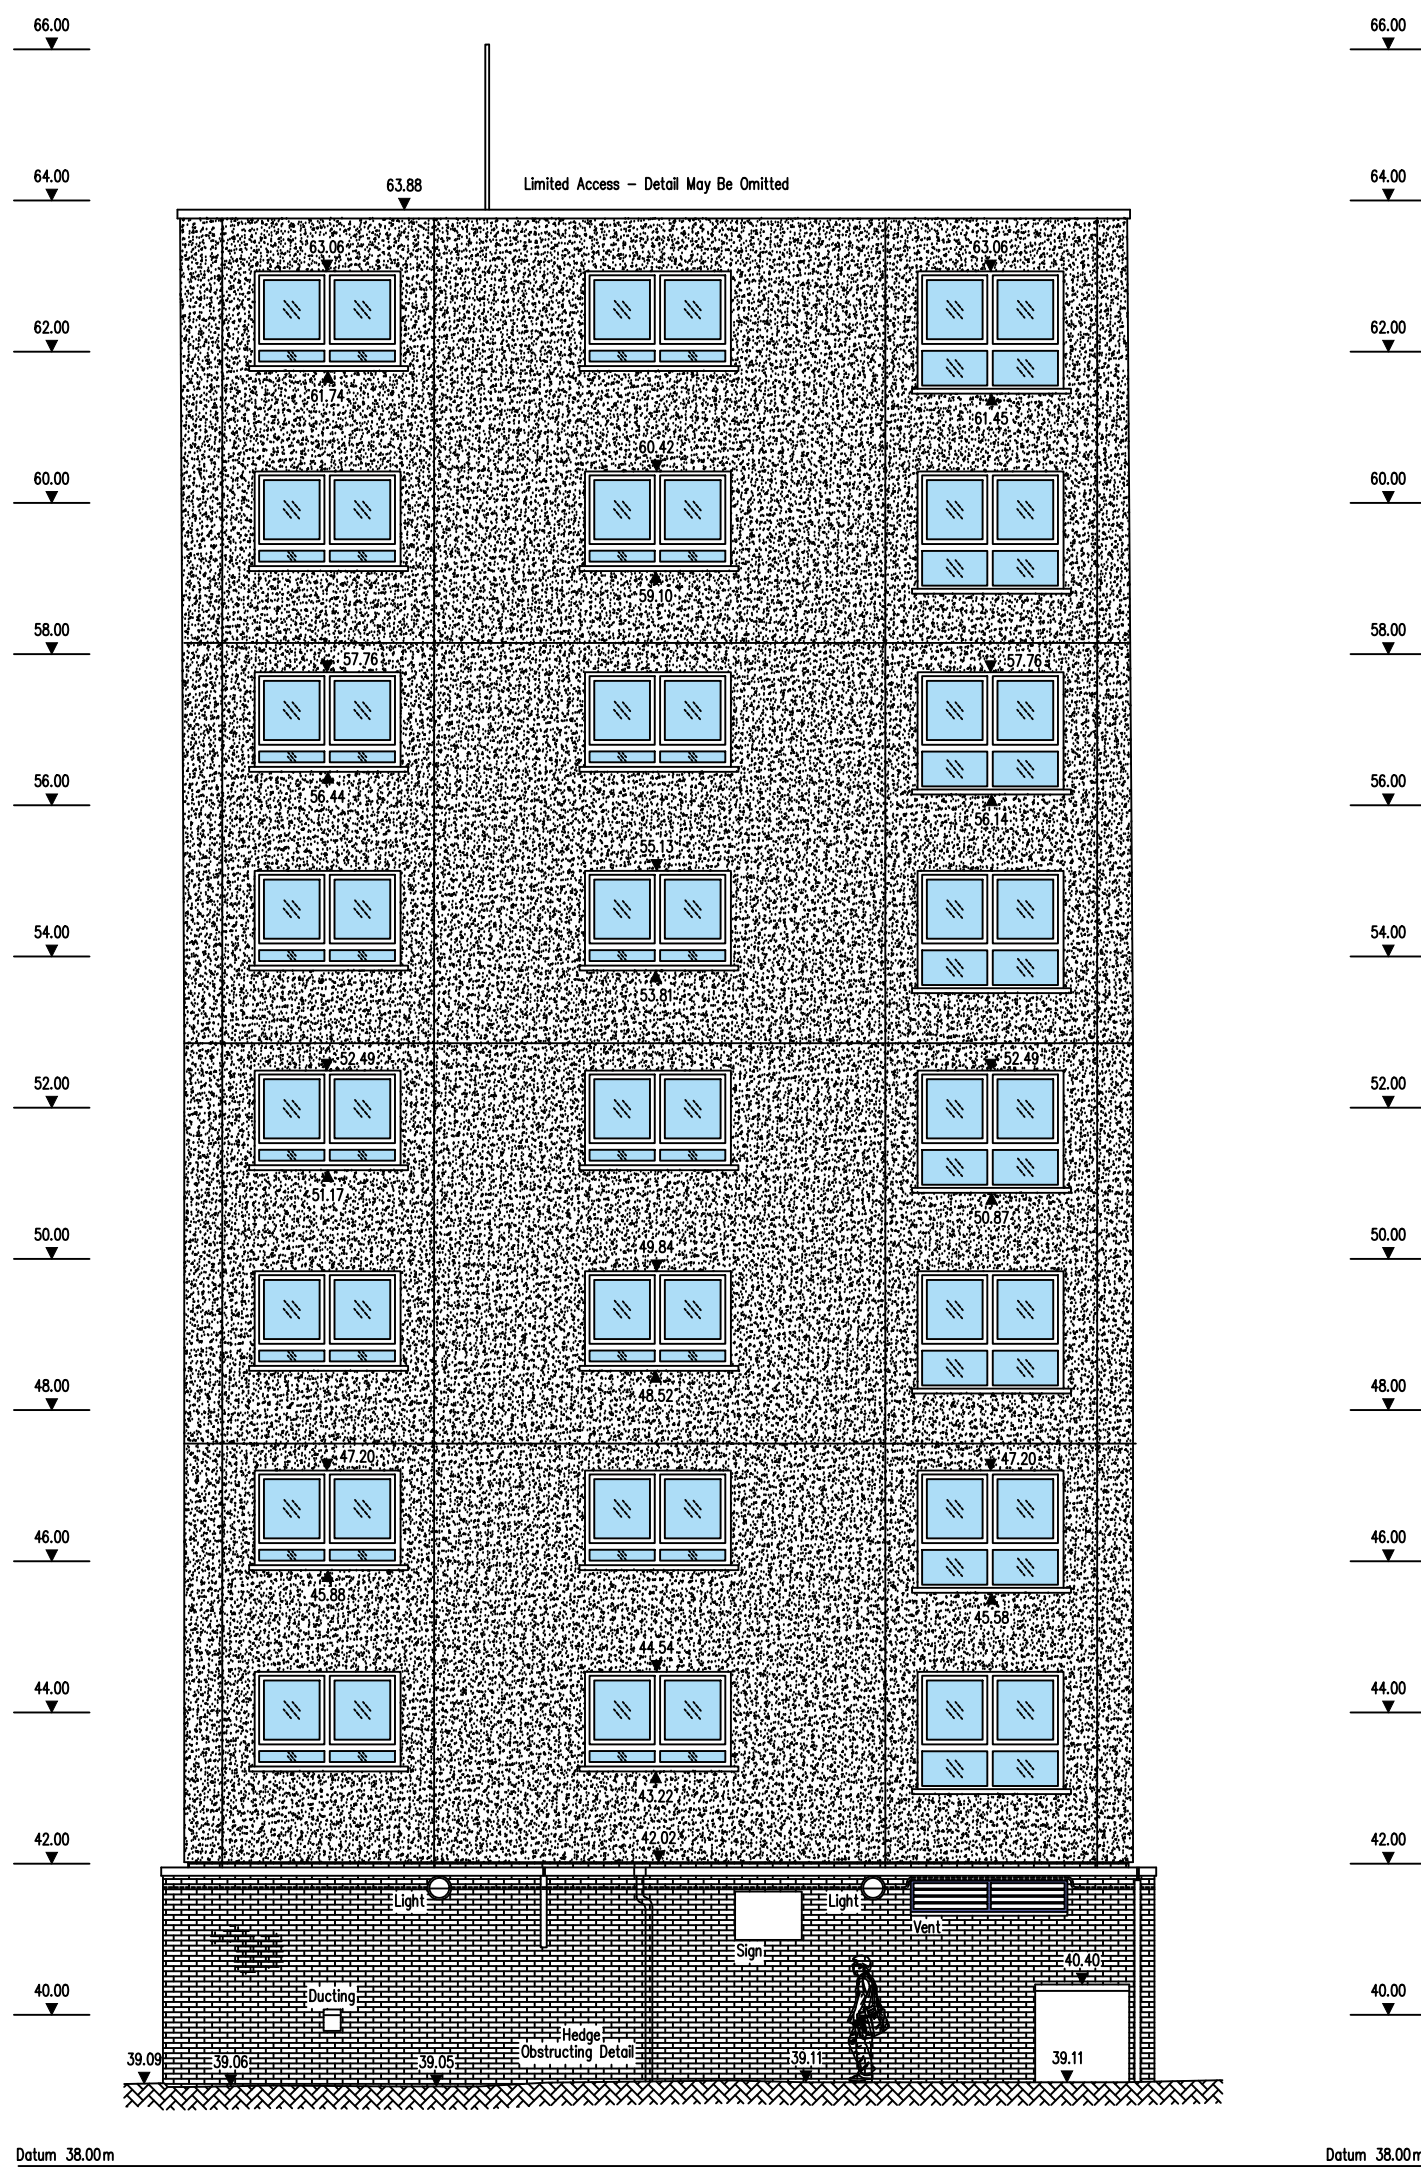


Elevation D

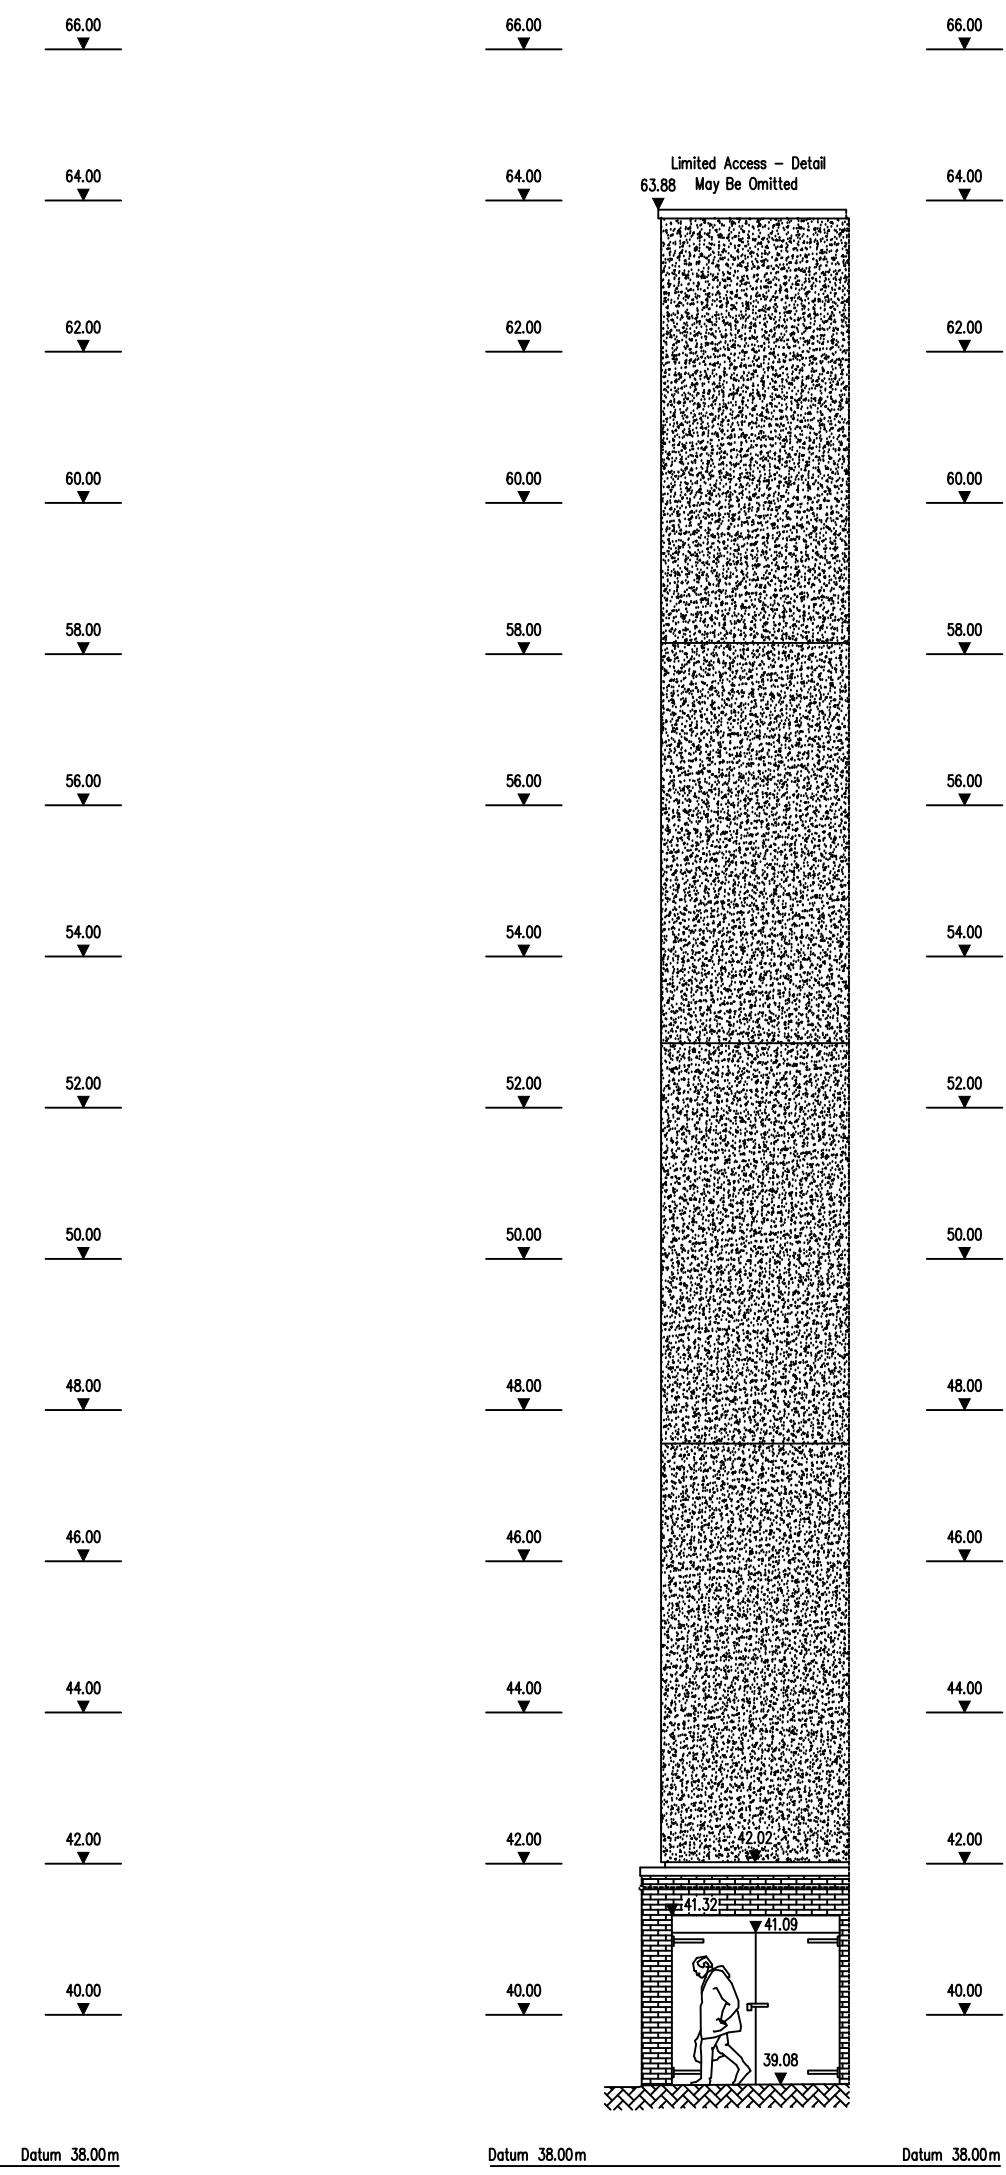

Elevation D1

1:100

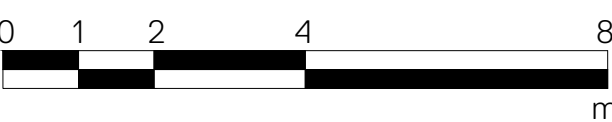

Revision	Description	By	Date	Revision	Description	By	Date
C01	Issue to Client	DK	13.03.2020				

Drawn	DK
Checked	IT
Approved	MD

Notes:
DO NOT SCALE. Use figured dimensions only. The contractor is responsible to check all dimensions before the work is set in place. All dimensions are in millimetres unless otherwise stated.
This drawing is for information only and should not be used for construction purposes.
The contractor is responsible for checking all dimensions and for ensuring that the work is set in place correctly.
The contractor is responsible for ensuring that the work is set in place correctly.
The contractor is responsible for ensuring that the work is set in place correctly.

K2\

www.k2architects.co.uk 0151 706 9560

Project	456 Knowsley Housing Trust	Status	
Address	1X Ashton Park Halewood L35 9RL		
Drig Title	Elevations	Scale	1:100
Drig No.	000395-K2A- B1- ZZ- DR-A-20-005	Revision	C01