


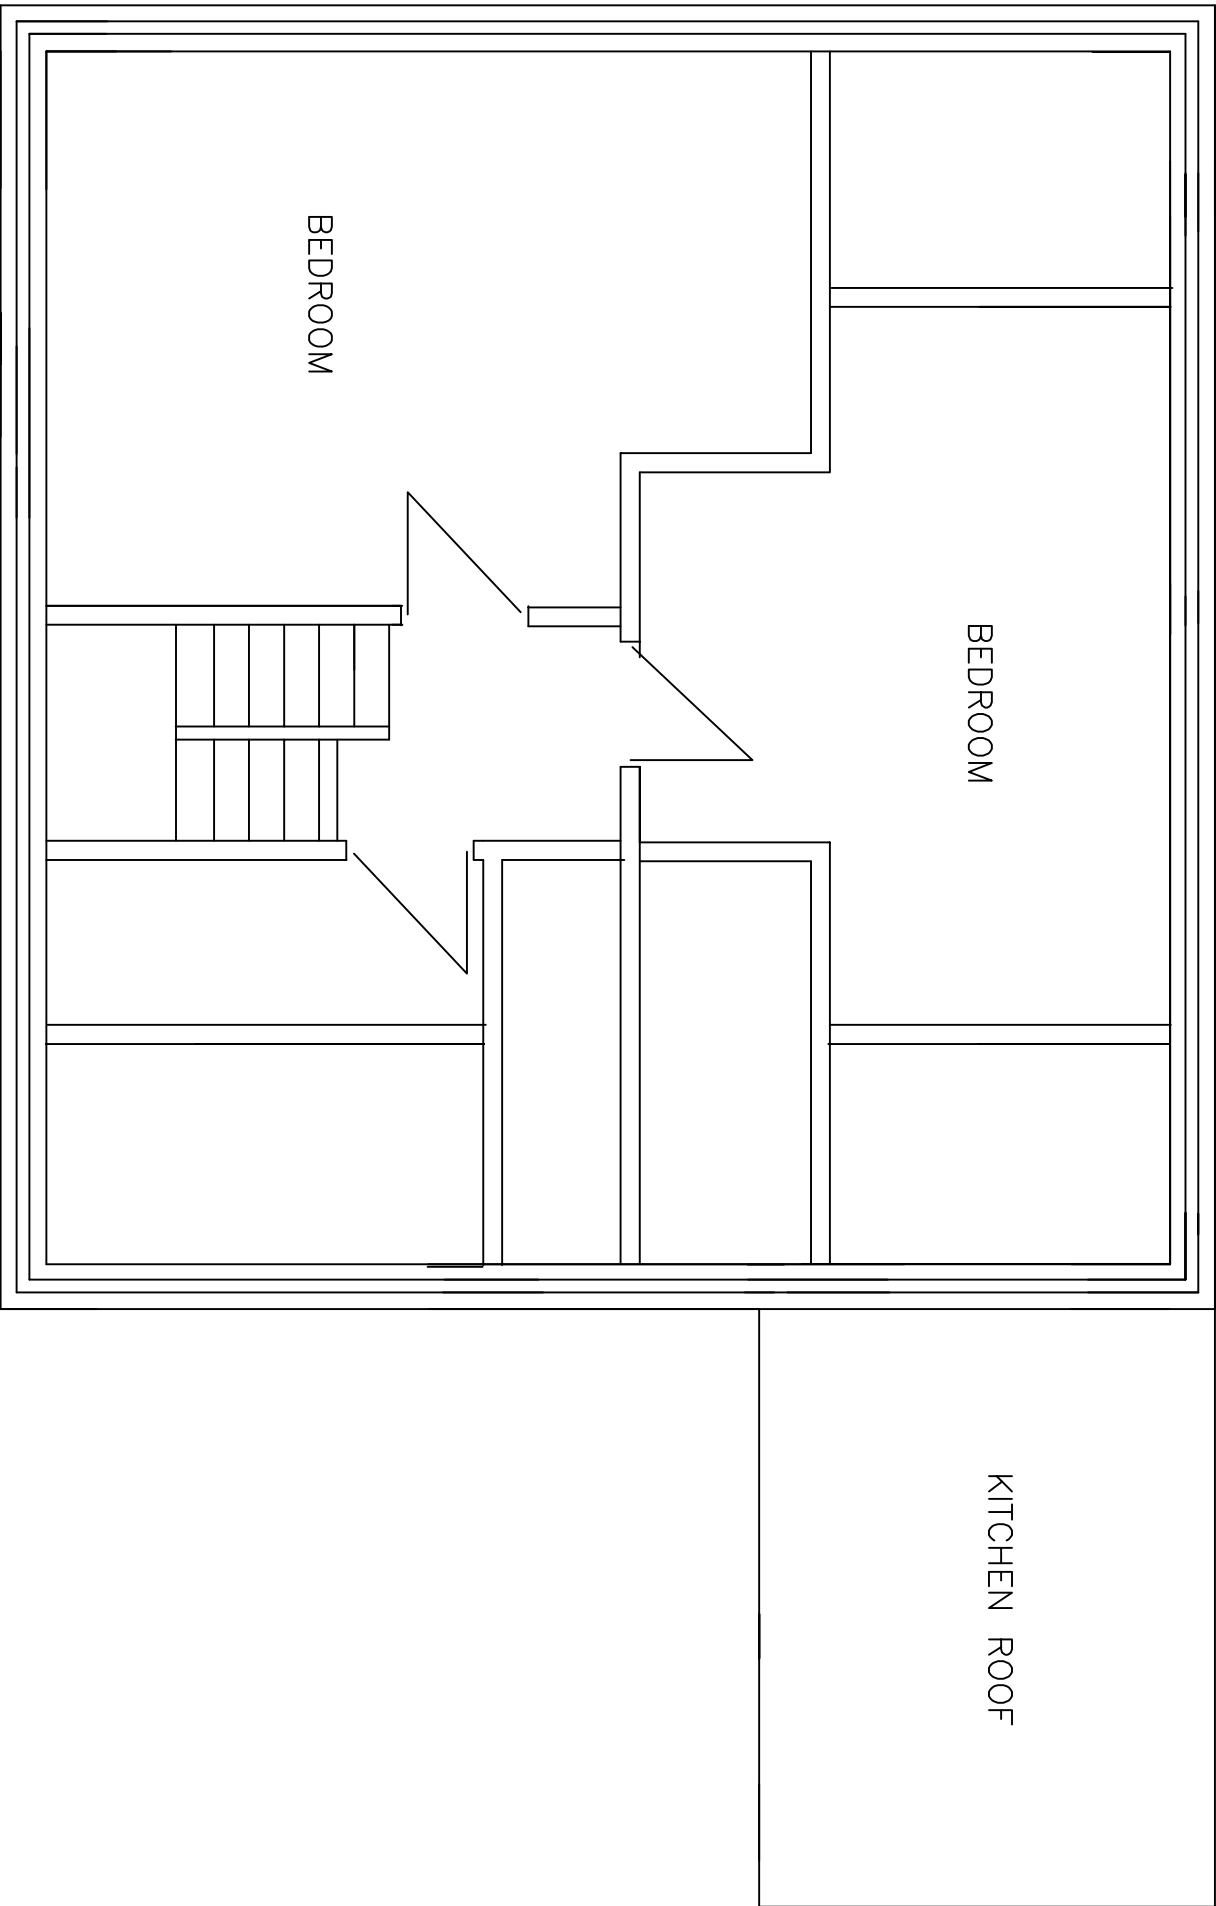

EXISTING FIRST FLOOR

DRG 5 EXISTING FIRST FLOOR
PDF A4 LANDSCAPE

KITCHEN ROOF

BEDROOM

BEDROOM

SCALE 1:50

1000 2000 3000 4000 5000 6000 7000 8000 9000 10000

500 1500 2500 3500 4500 5500 6500 7500 8500 9500