


SCALE 1:50

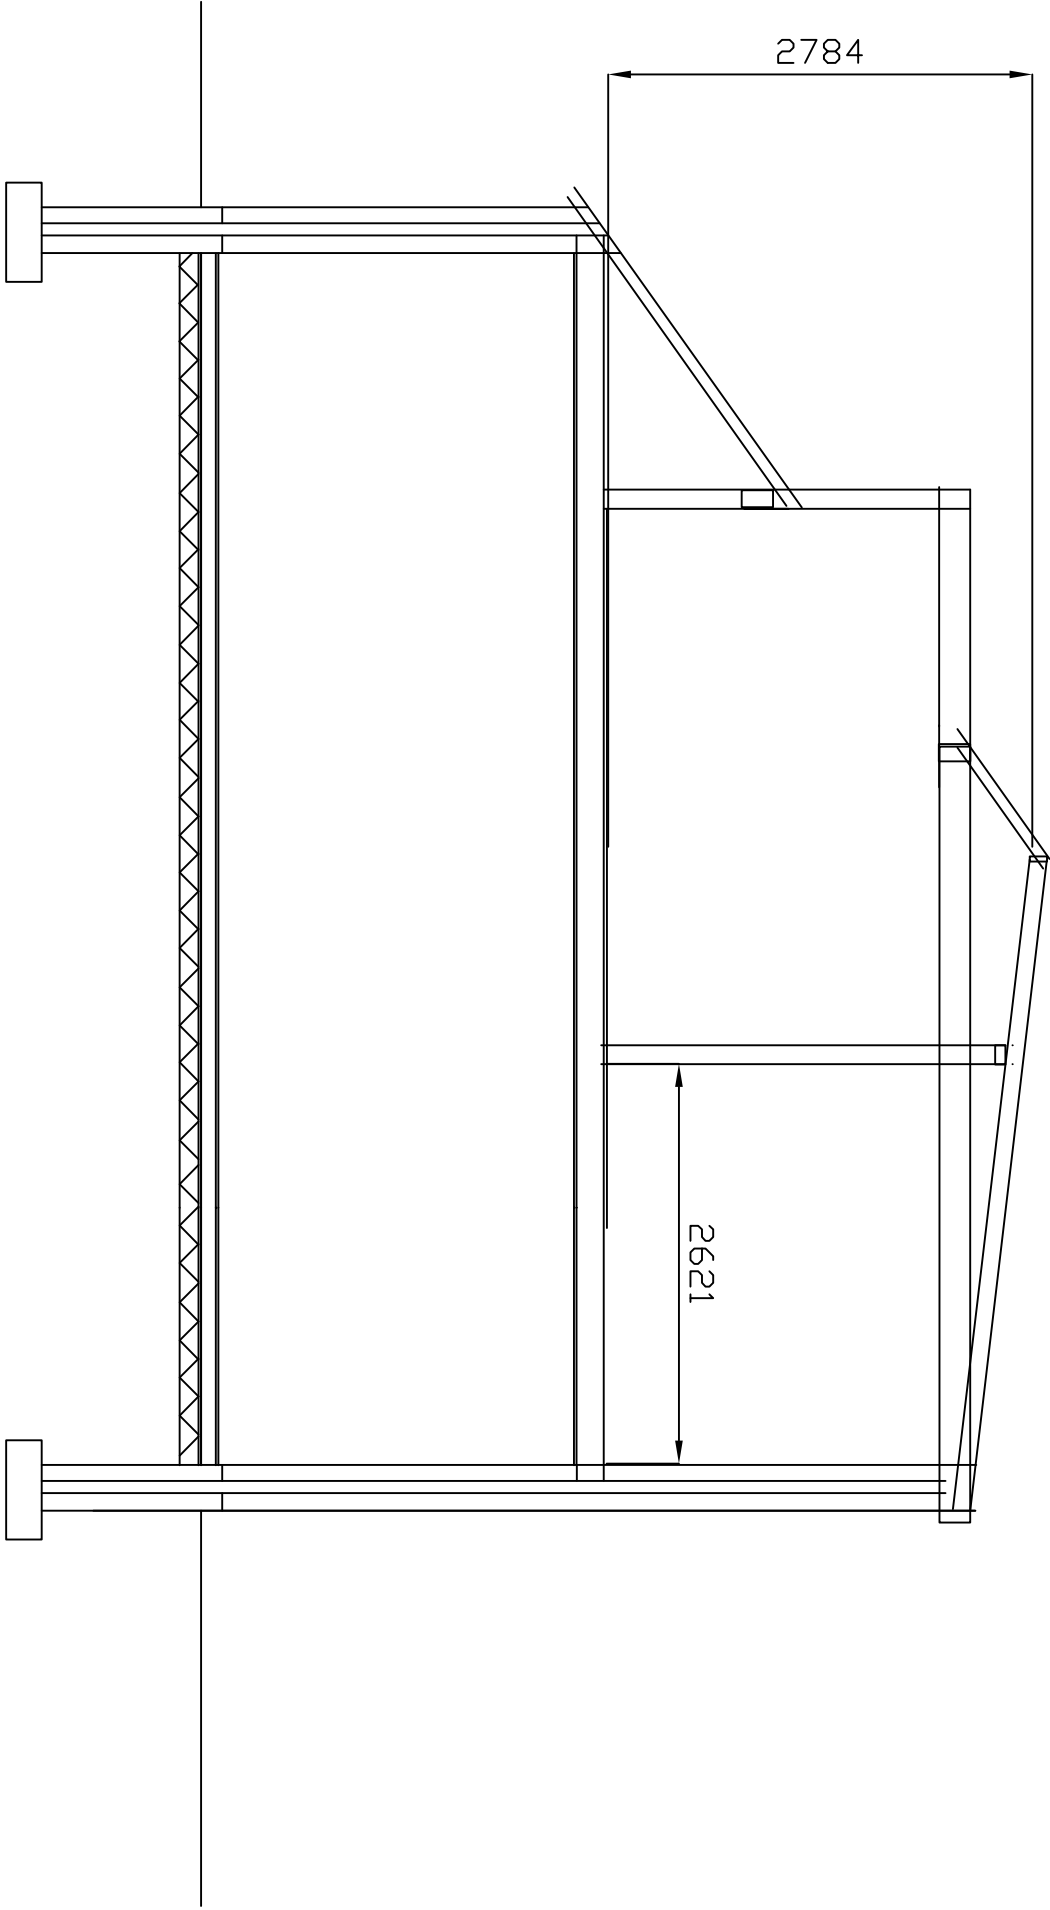

SECTION B-B