




SCALE 1:50

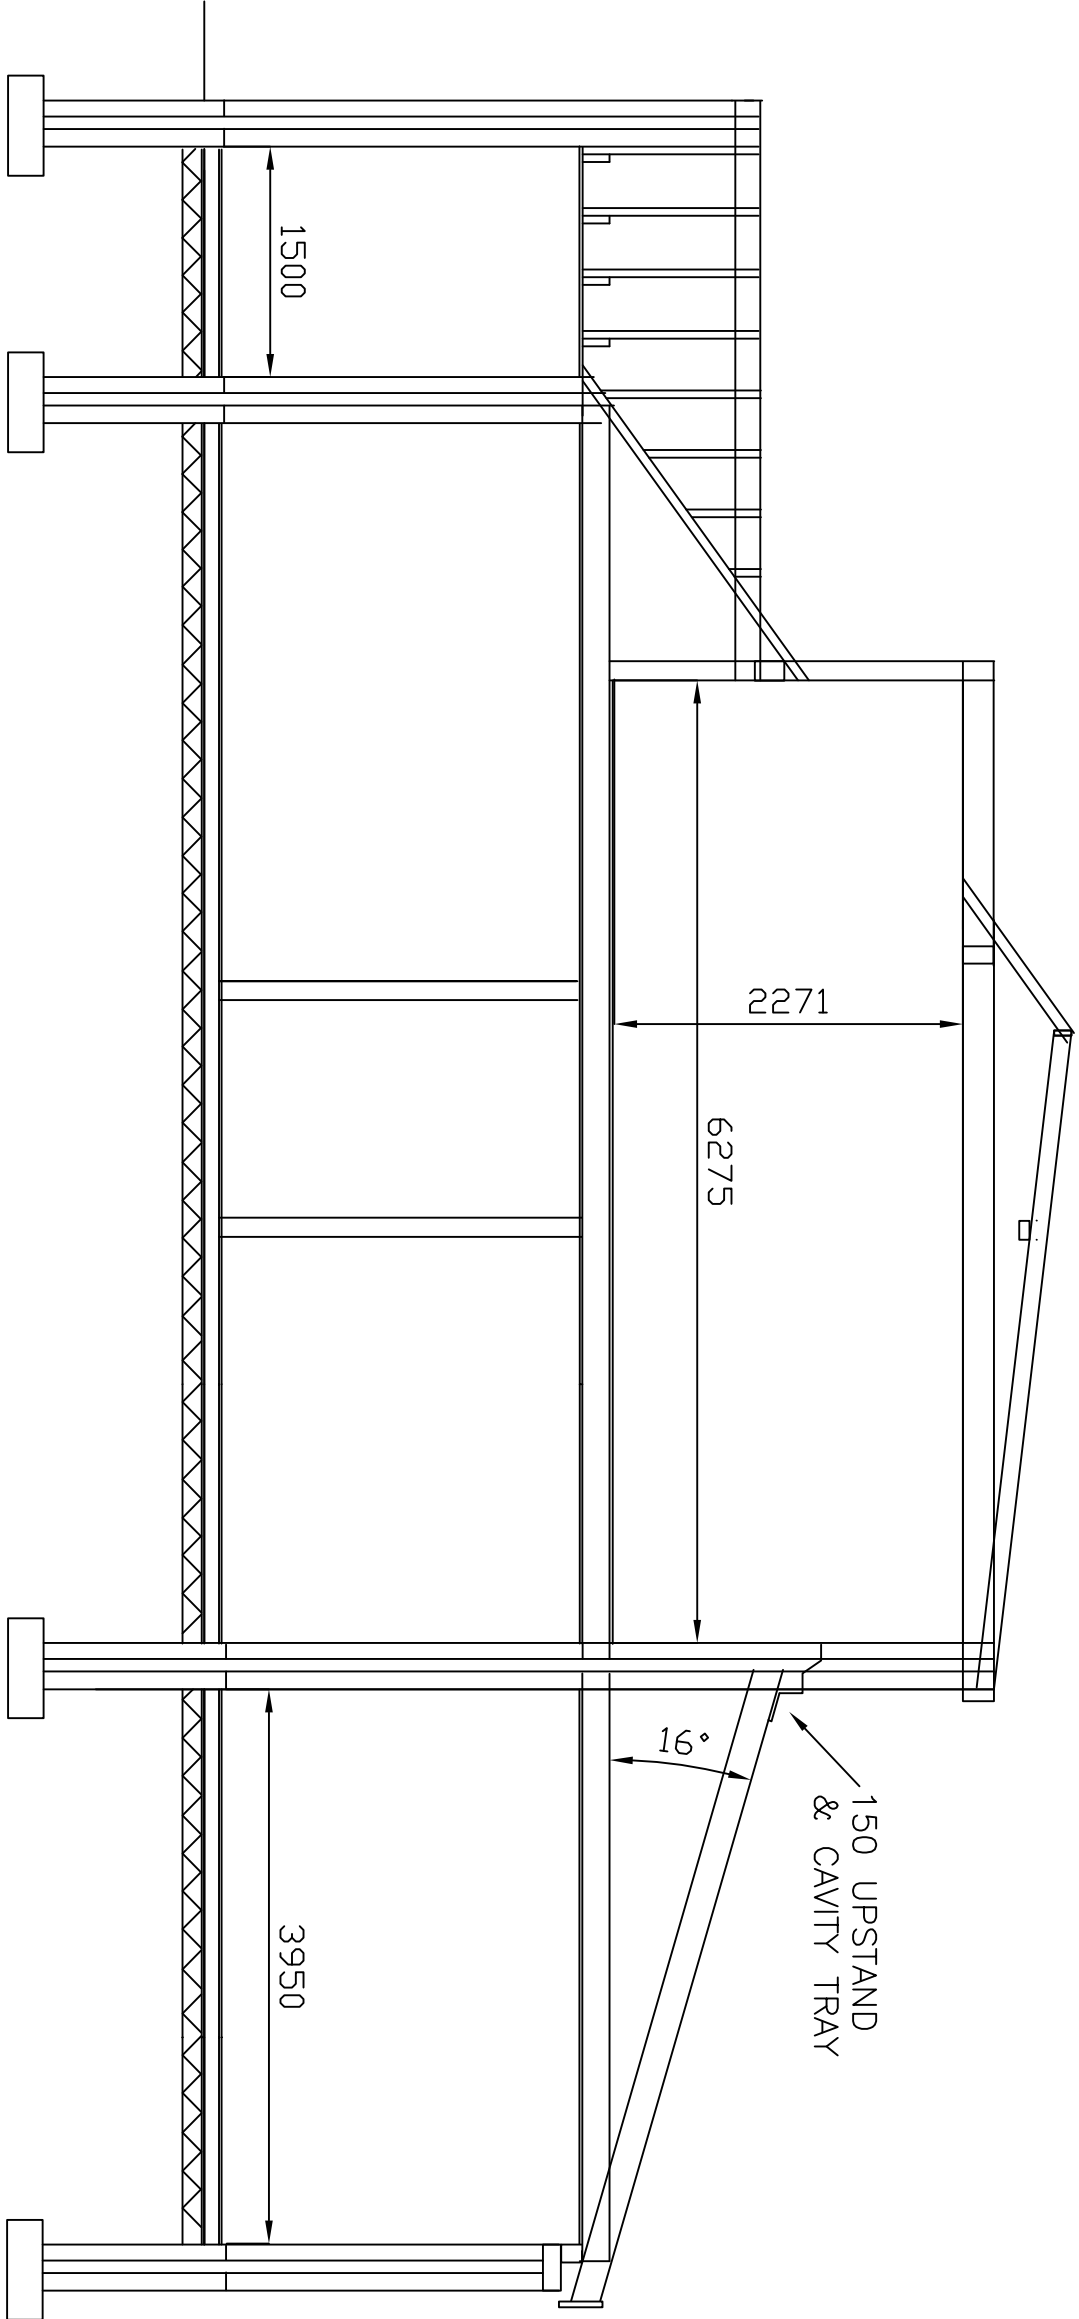

SECTION C-C