




ROOFING/CLADDING CONTRACTOR MUST ALLOW FOR ANGLE CLEATS
100x100x6 RSA TO COMPLETE THE INSTALLATION OF THE PERIMETER ROOF AND GABLE CLADDINGS.

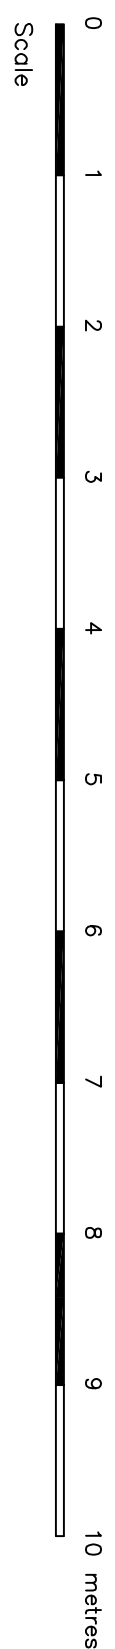

ALL SETTING OUT DIMENSIONS
TO CLIENT'S REQUIREMENTS.

A	AL	ROOF AND EAVES HEIGHT UPDATED TO SUIT CLIENT'S REQUEST.
P	AL	ISSUED FOR COMMENT.
Rev	Initial	Amendment
		Date

PROPOSED NEW INDUSTRIAL BUILDING
KNOWSLEY INDUSTRIAL PARK L33 7SS

DETAIL

ELEVATION 01 & ELEVATION 02

ARCHITECT

SCALE	DRAWN	CHECKED	DATE	JOB No.	DRG. No.	REV.
1:50, 1:20, 1:10	ALOH	AL	JULY 2024	224FA-006	03	A

ALVIN LOH CONSULTING ENGINEERS LTD.

18 DERBY STREET,
MANCHESTER M8 8RW Tel. 07713647885
E-Mail : alvinloh@btinternet.com

18 DERBY SIKELI,
MANCHESTER M8 8RW Tel. 07713647885
E-Mail : alvinloh@btinternet.com