
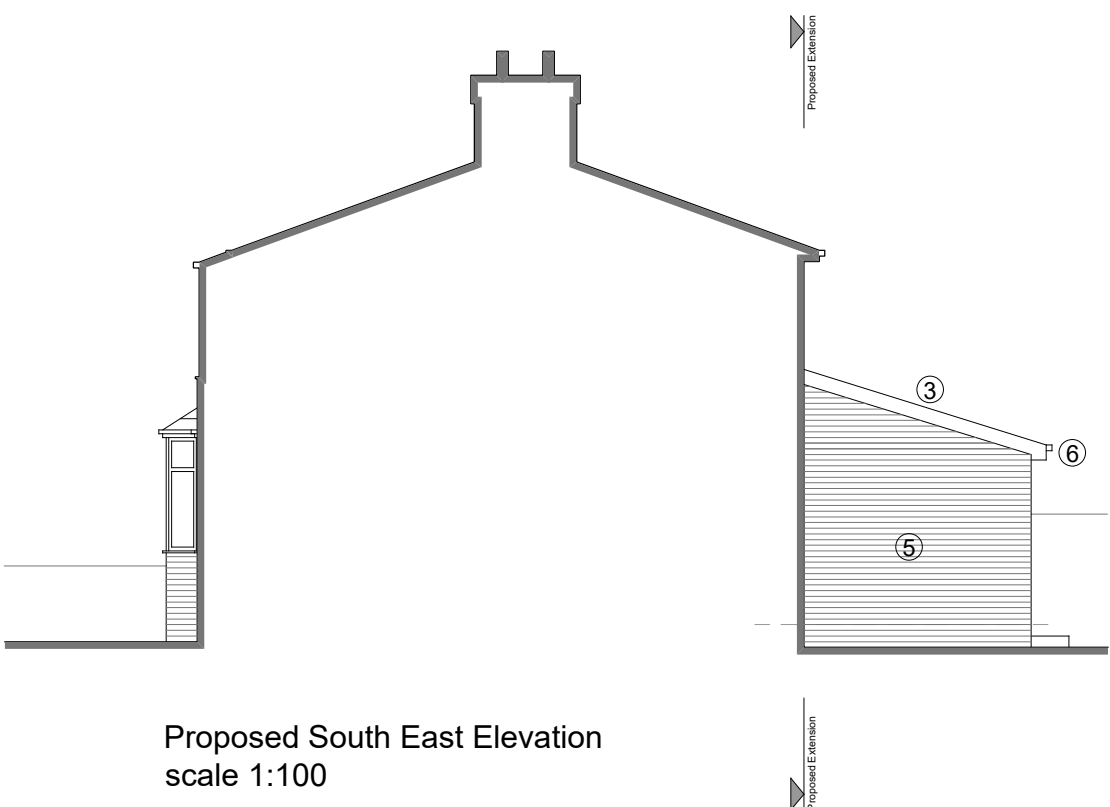
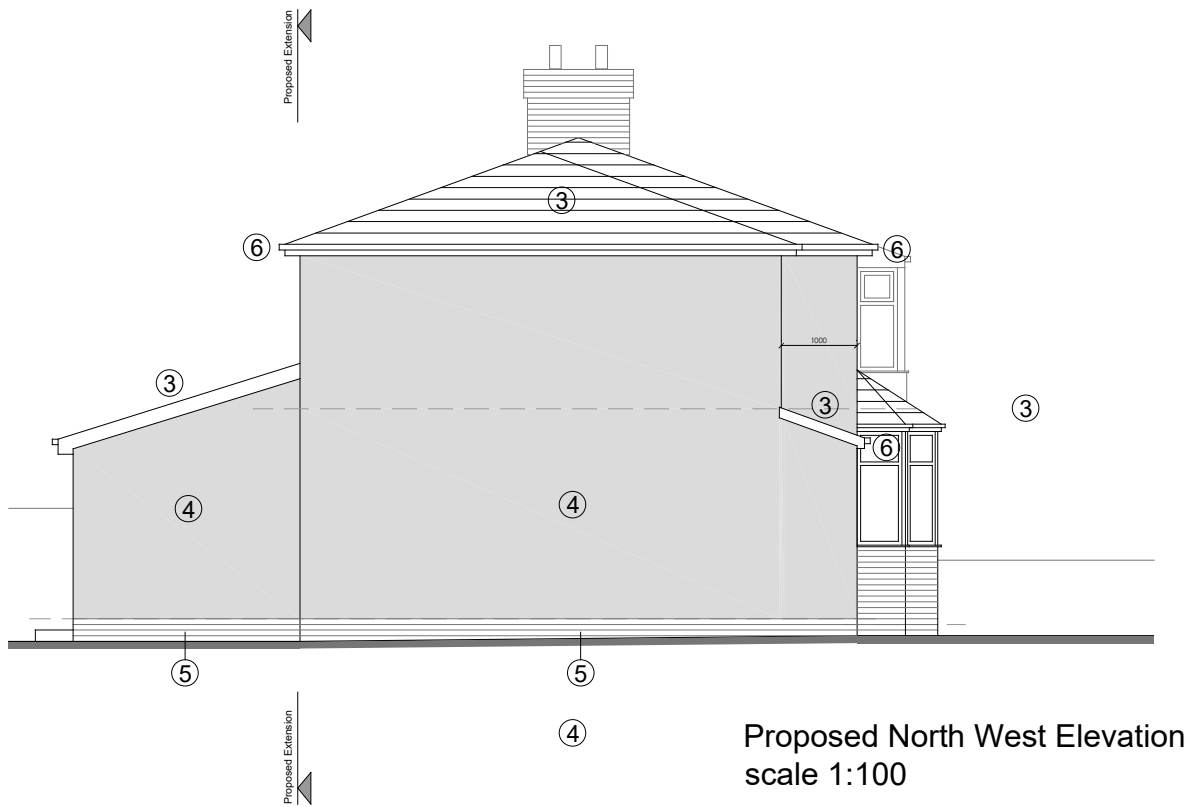


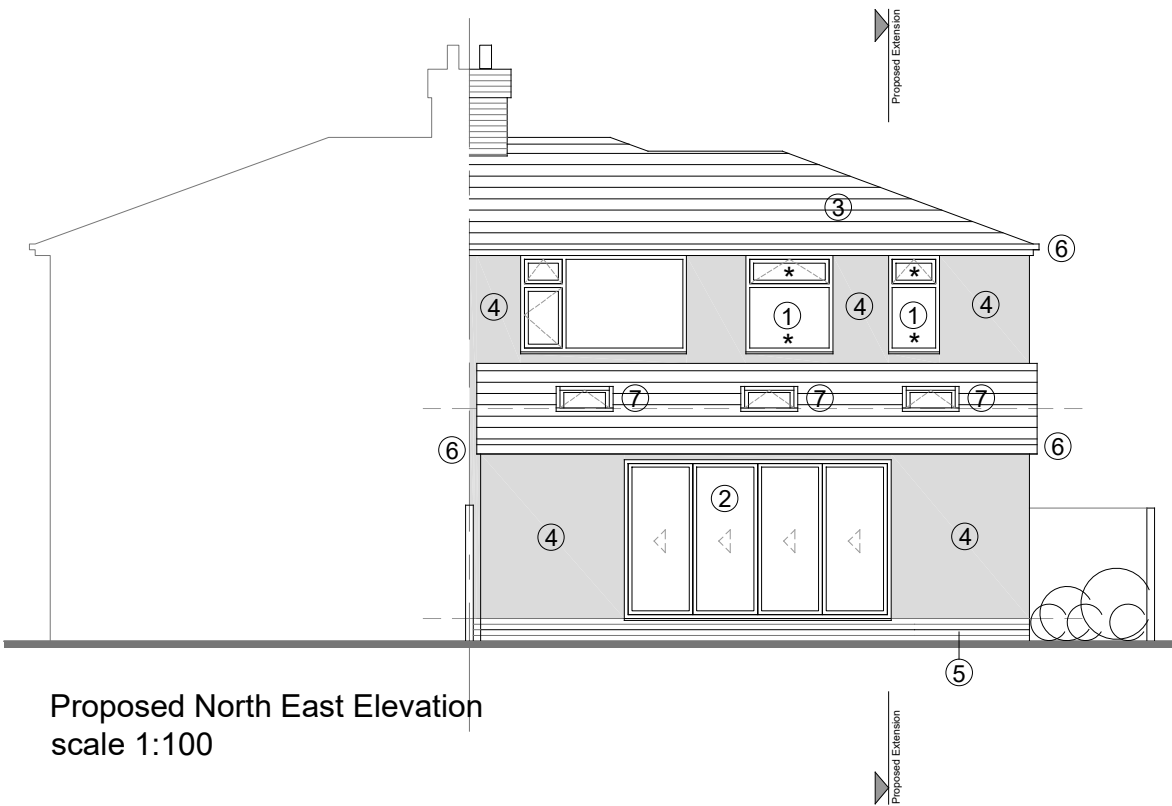

KEY

- ① New double glazed UPVC window
- ② New double glazed bi-folding door
- ③ New pitched roof to match existing
- ④ New rendered exterior finish
- ⑤ New facing brick to match existing
- ⑥ New UPVC fascias and soffits
- ⑦ New velux rooflight
- * Opaque glass

P3	04.11.2019	Planning Issue revised following planner's comments
P2	14.10.2019	Planning Issue revised following comments received via email on the 10.10.2019
P1	19.08.2019	Planning Issue
rev	date/ints	description

project
20 FAIRFIELD CRESCENT
location
HUYTON - LIVERPOOL - L36 4JQ
client
MR & MRS L GILDEA

huisdesign ltd

Studio N
Baltic Creative Campus
49 Jamaica Street
Liverpool
L1 0AH
Mobile: 07376491079
Email: info@huisdesign.co.uk

drawing title
PROPOSED ELEVATIONS

dwg purpose
PLANNING ISSUE

scale 1:100 drawn AJS checked AJS
@ sheet size A3 rev date 05.19

2019017 006 P3
job number drawing number revision

