



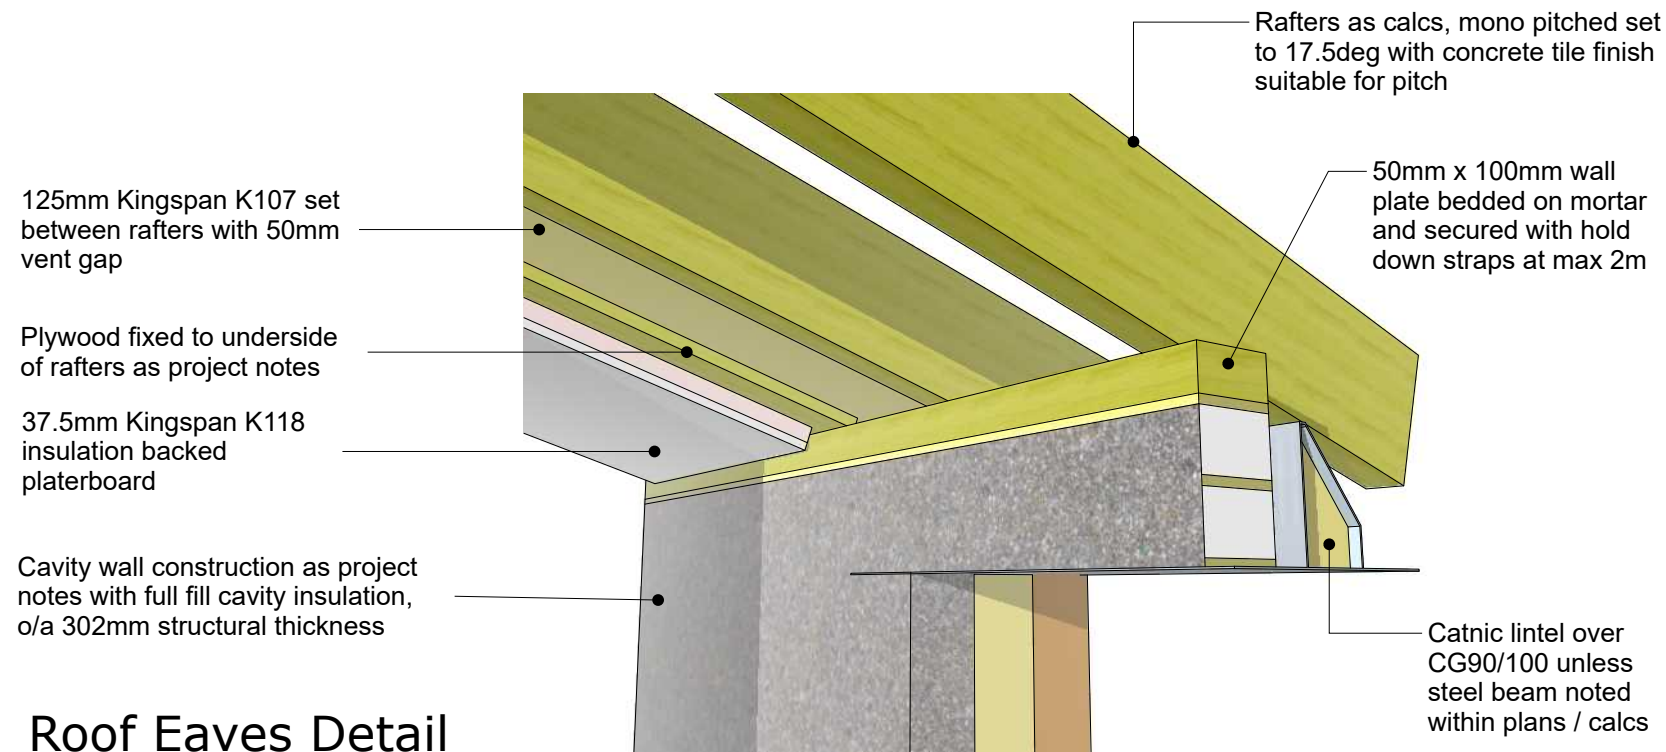


Roof Eaves Detail

*drawing scale - NTS

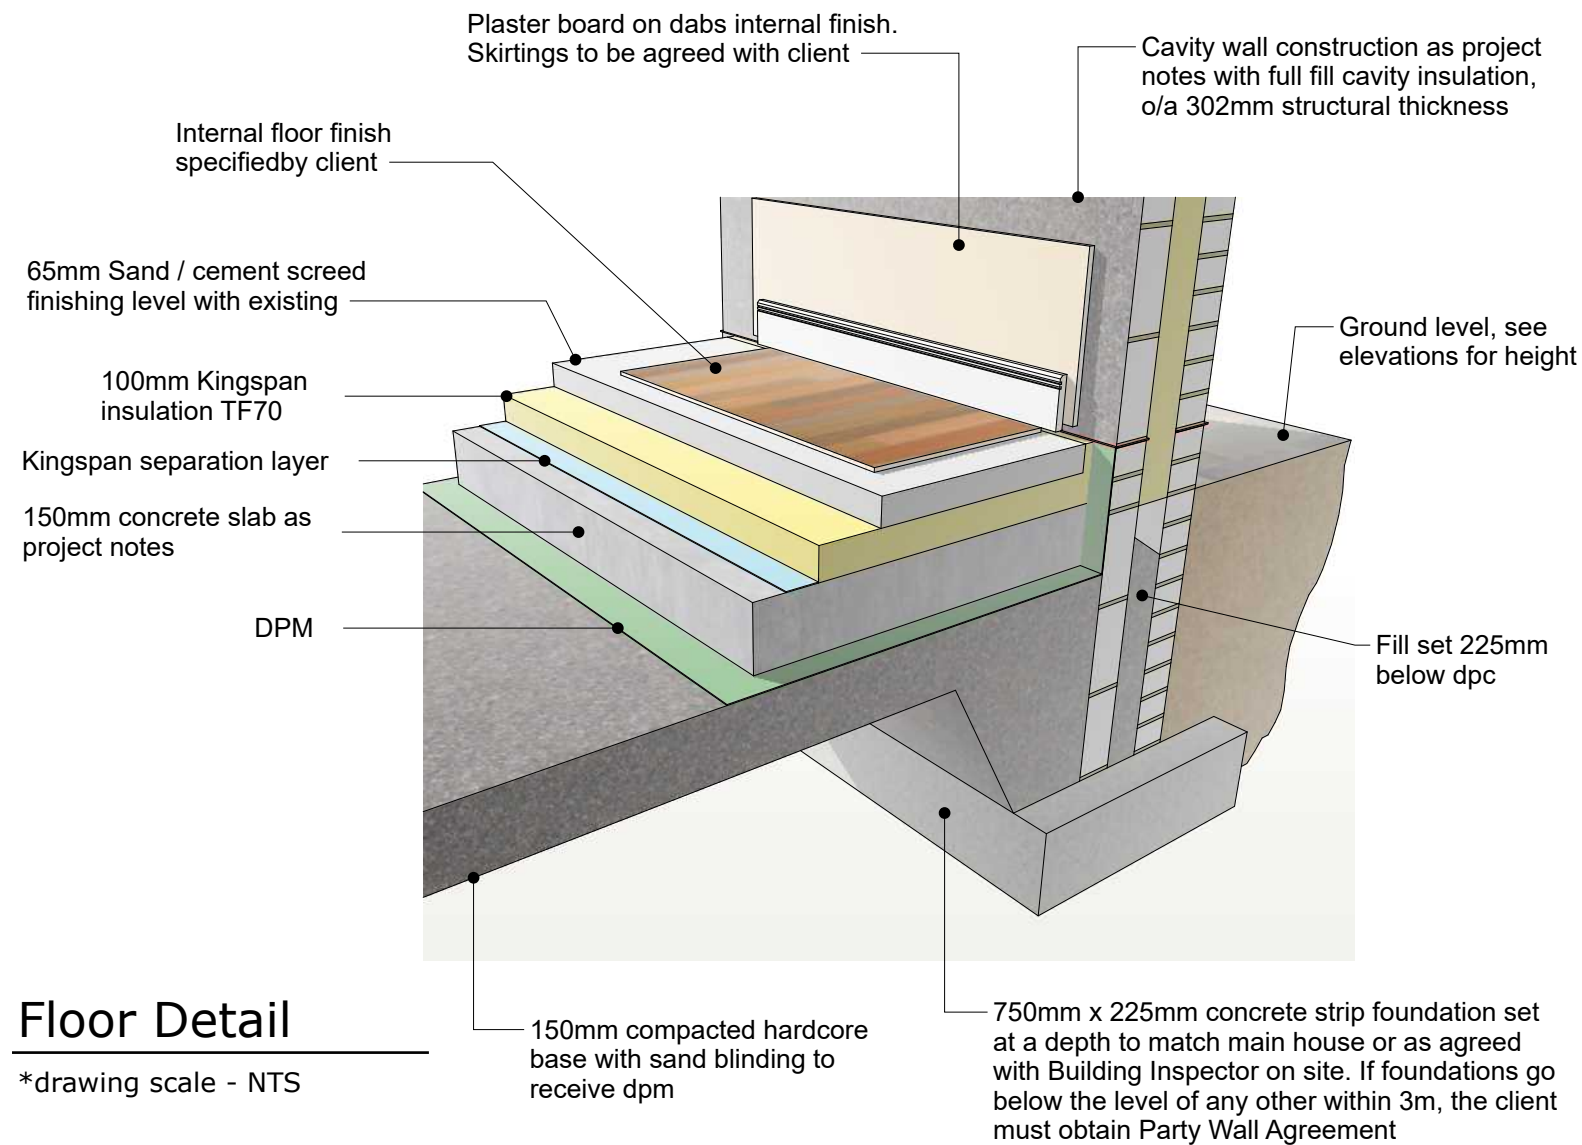

Floor Detail

*drawing scale - NTS

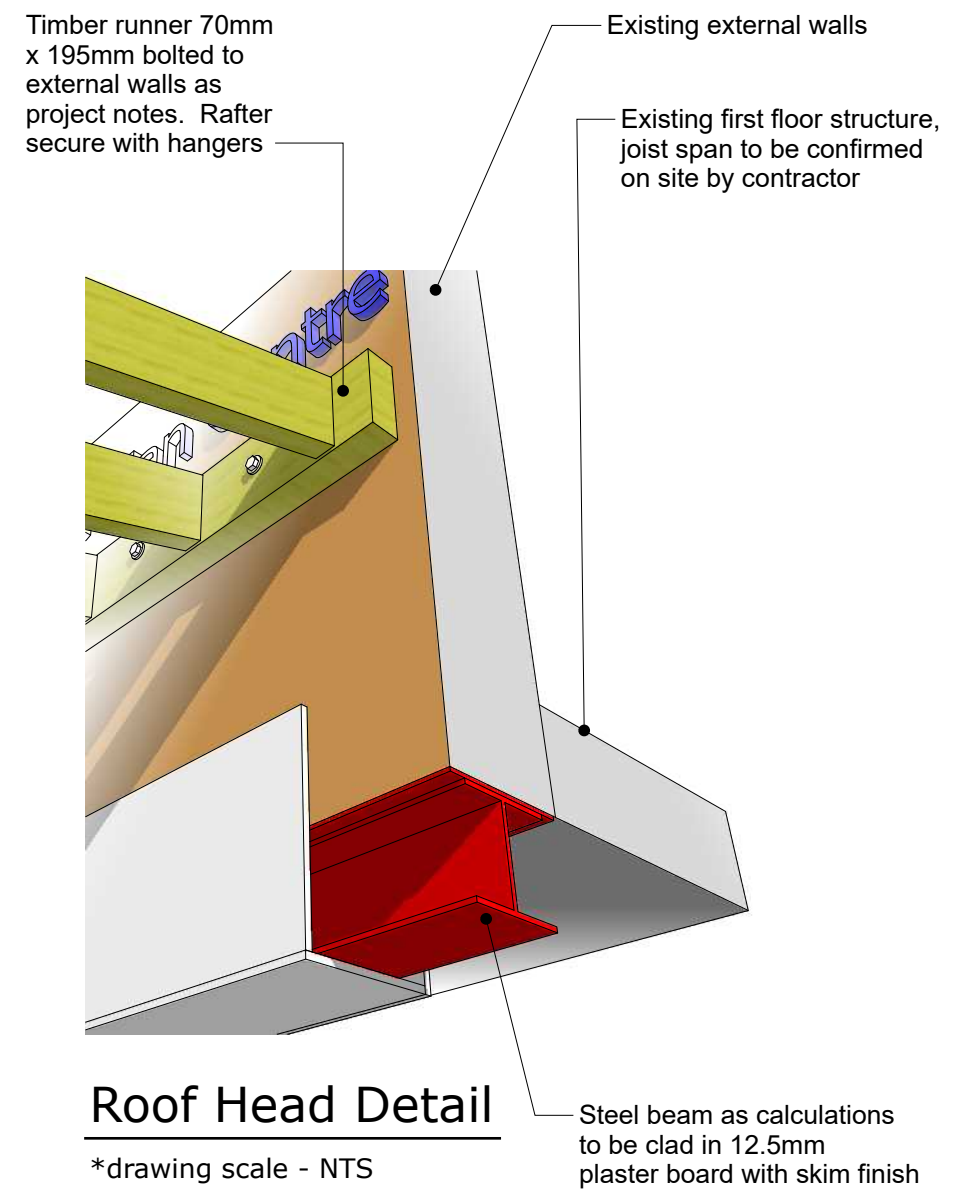

Roof Head Detail

*drawing scale - NTS

Notes:

Proposed Rear Extension & Garage Conversion

Issue Date Revision
09 A

Drawing Scale - 1:20

Proposed Details