

SCALE BAR 1:50

1m

2m

3m

4m

5m

SCALE BAR 1:100

1m

2m

3m

4m

5m


6m

7m

8m

9m

10m

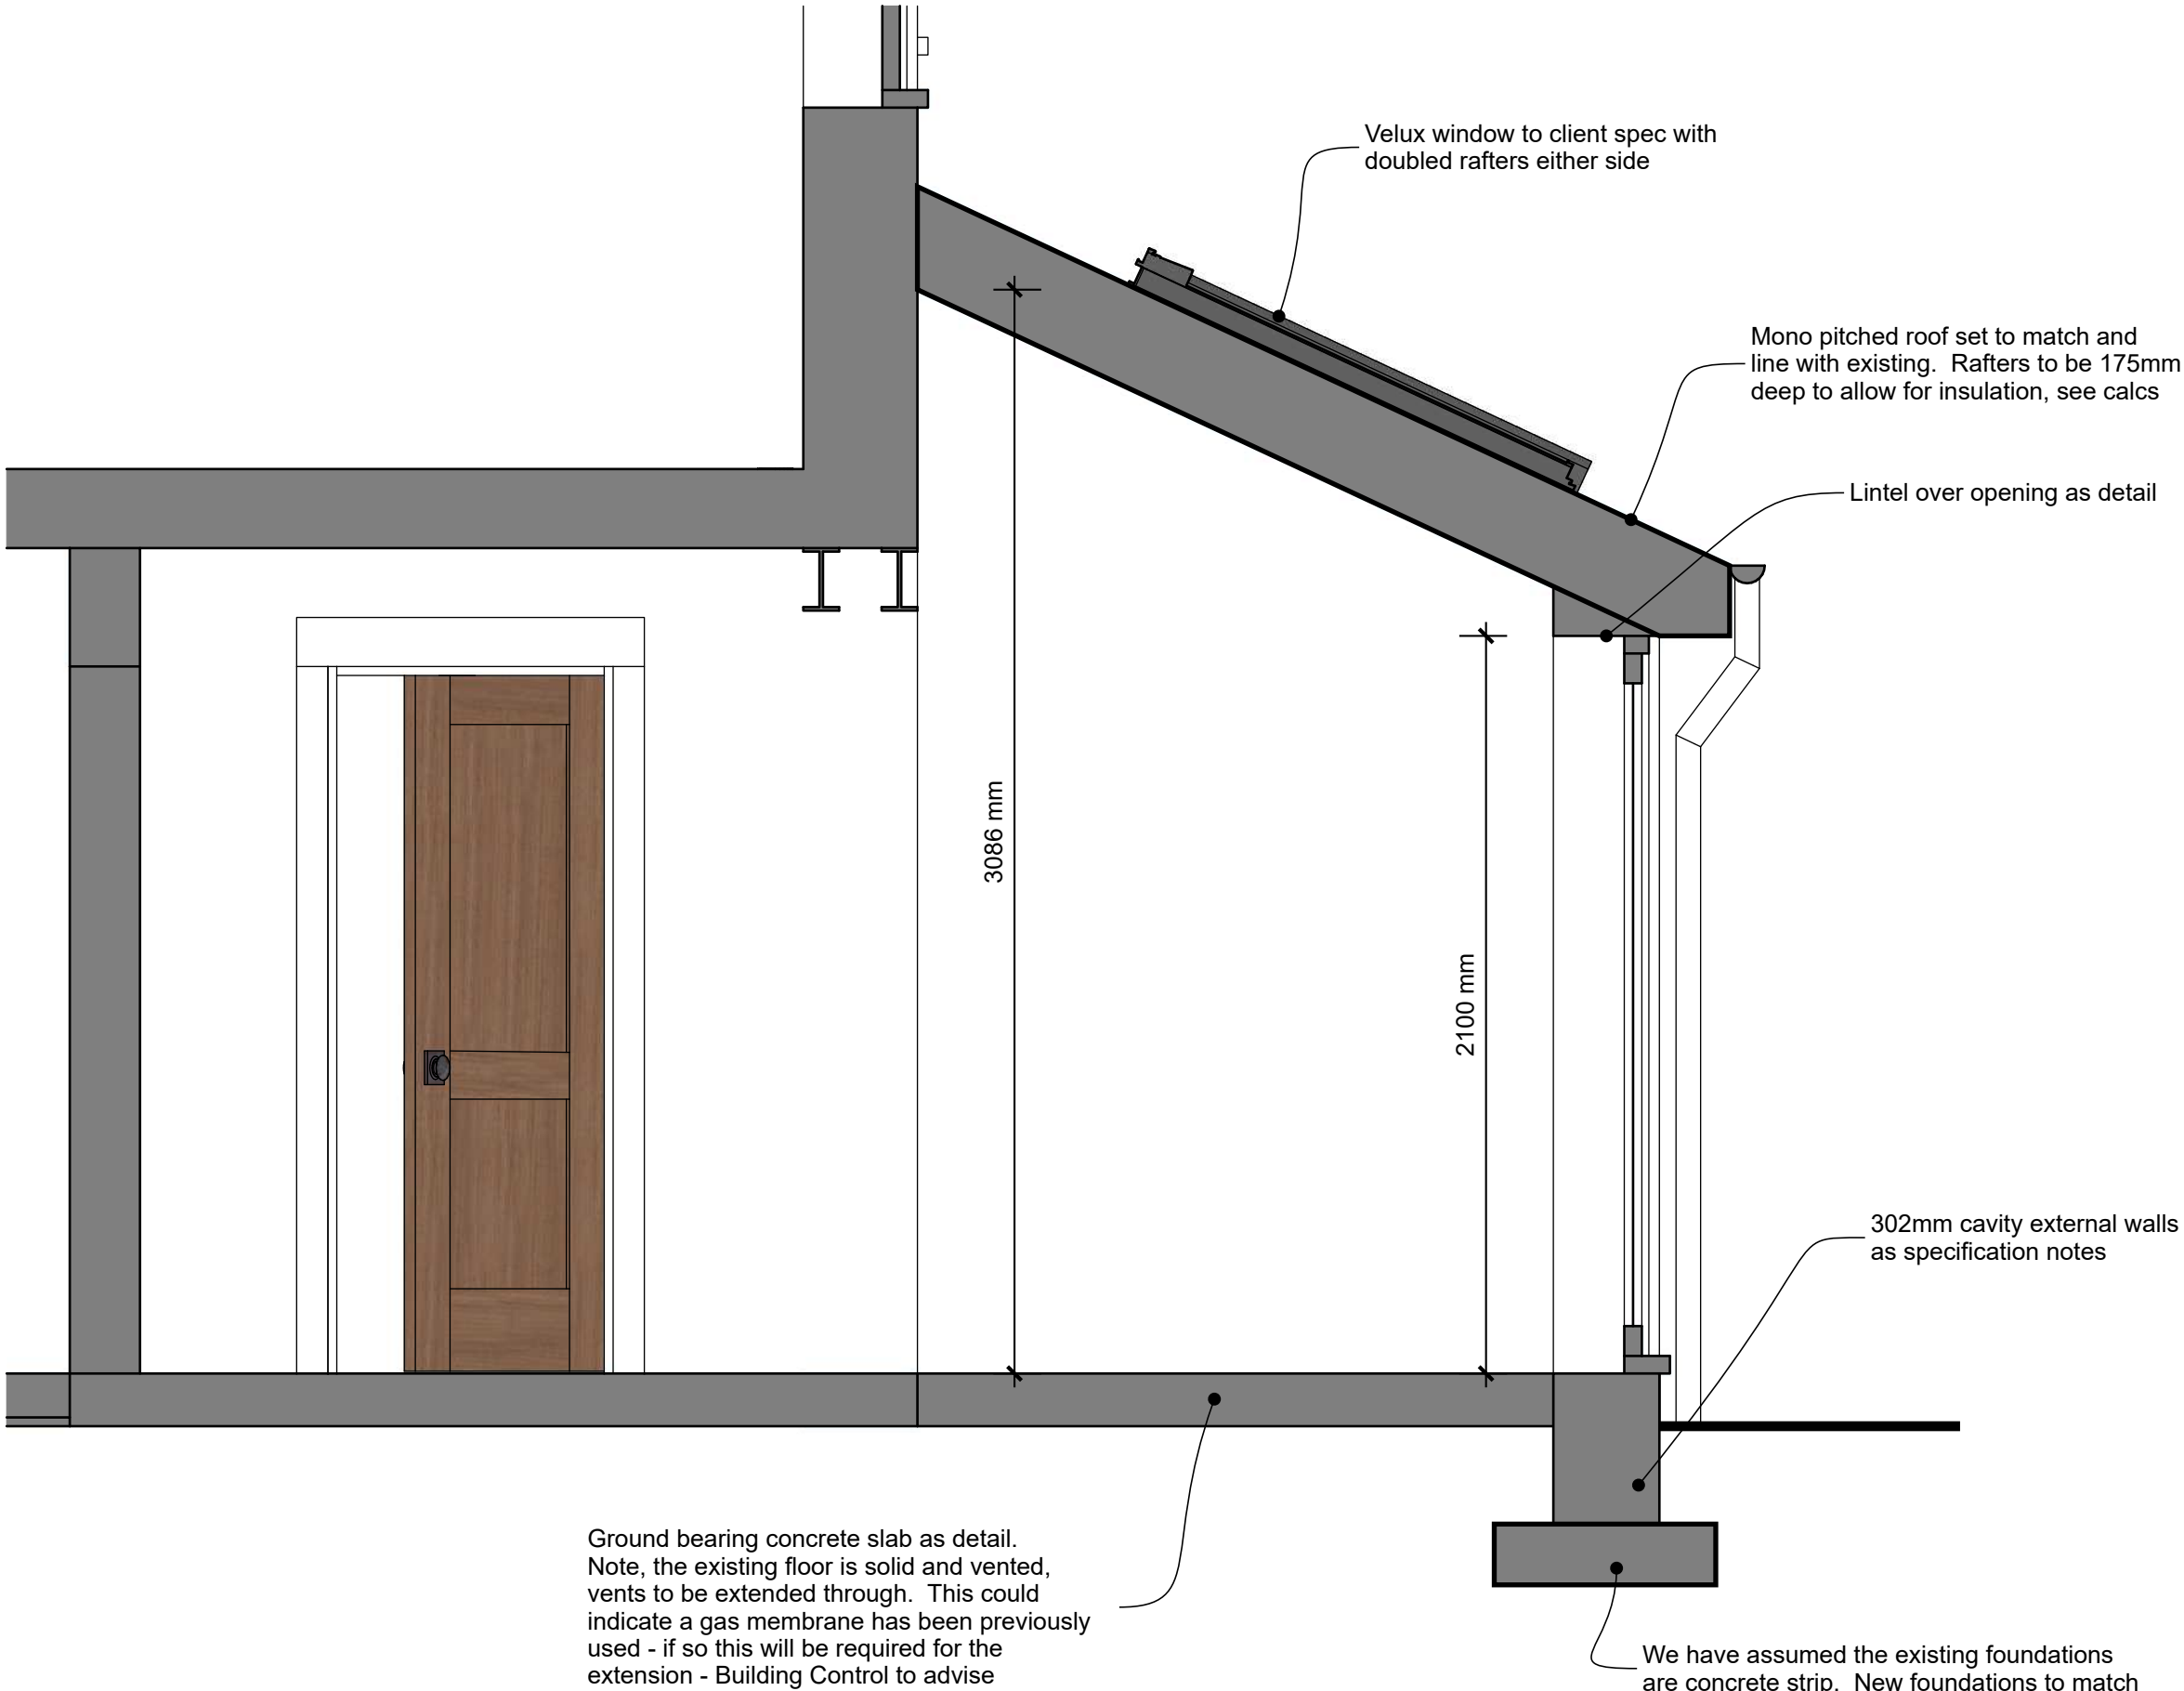

Notes:

Proposed Rear Extension & Garage Conversion

Issue Date Revision
08 A

Drawing Scale - 1:50

Proposed Section 1