


Existing Side Elevation


*drawing scale 1:100

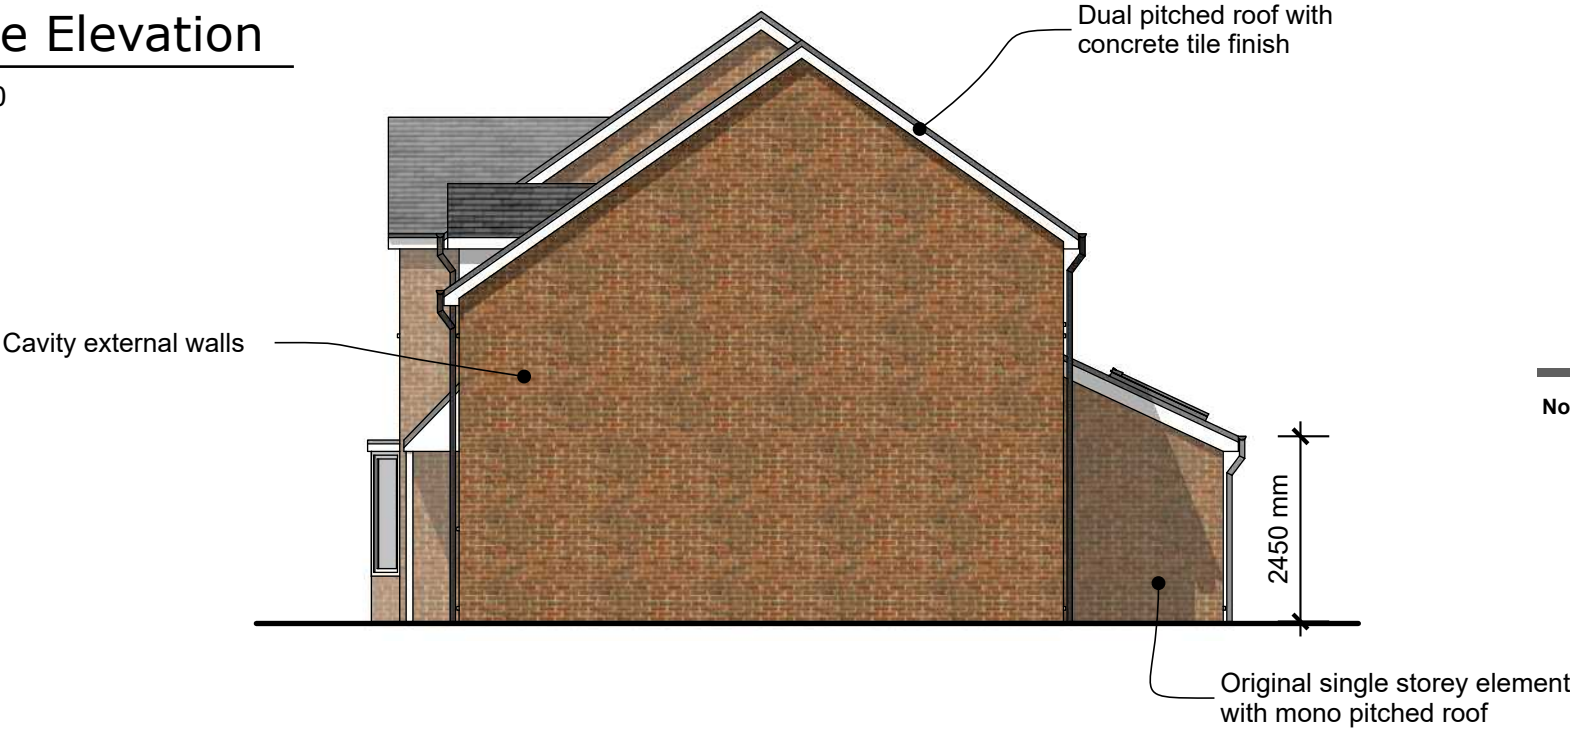

Notes:

Proposed Side Elevation

*drawing scale 1:50

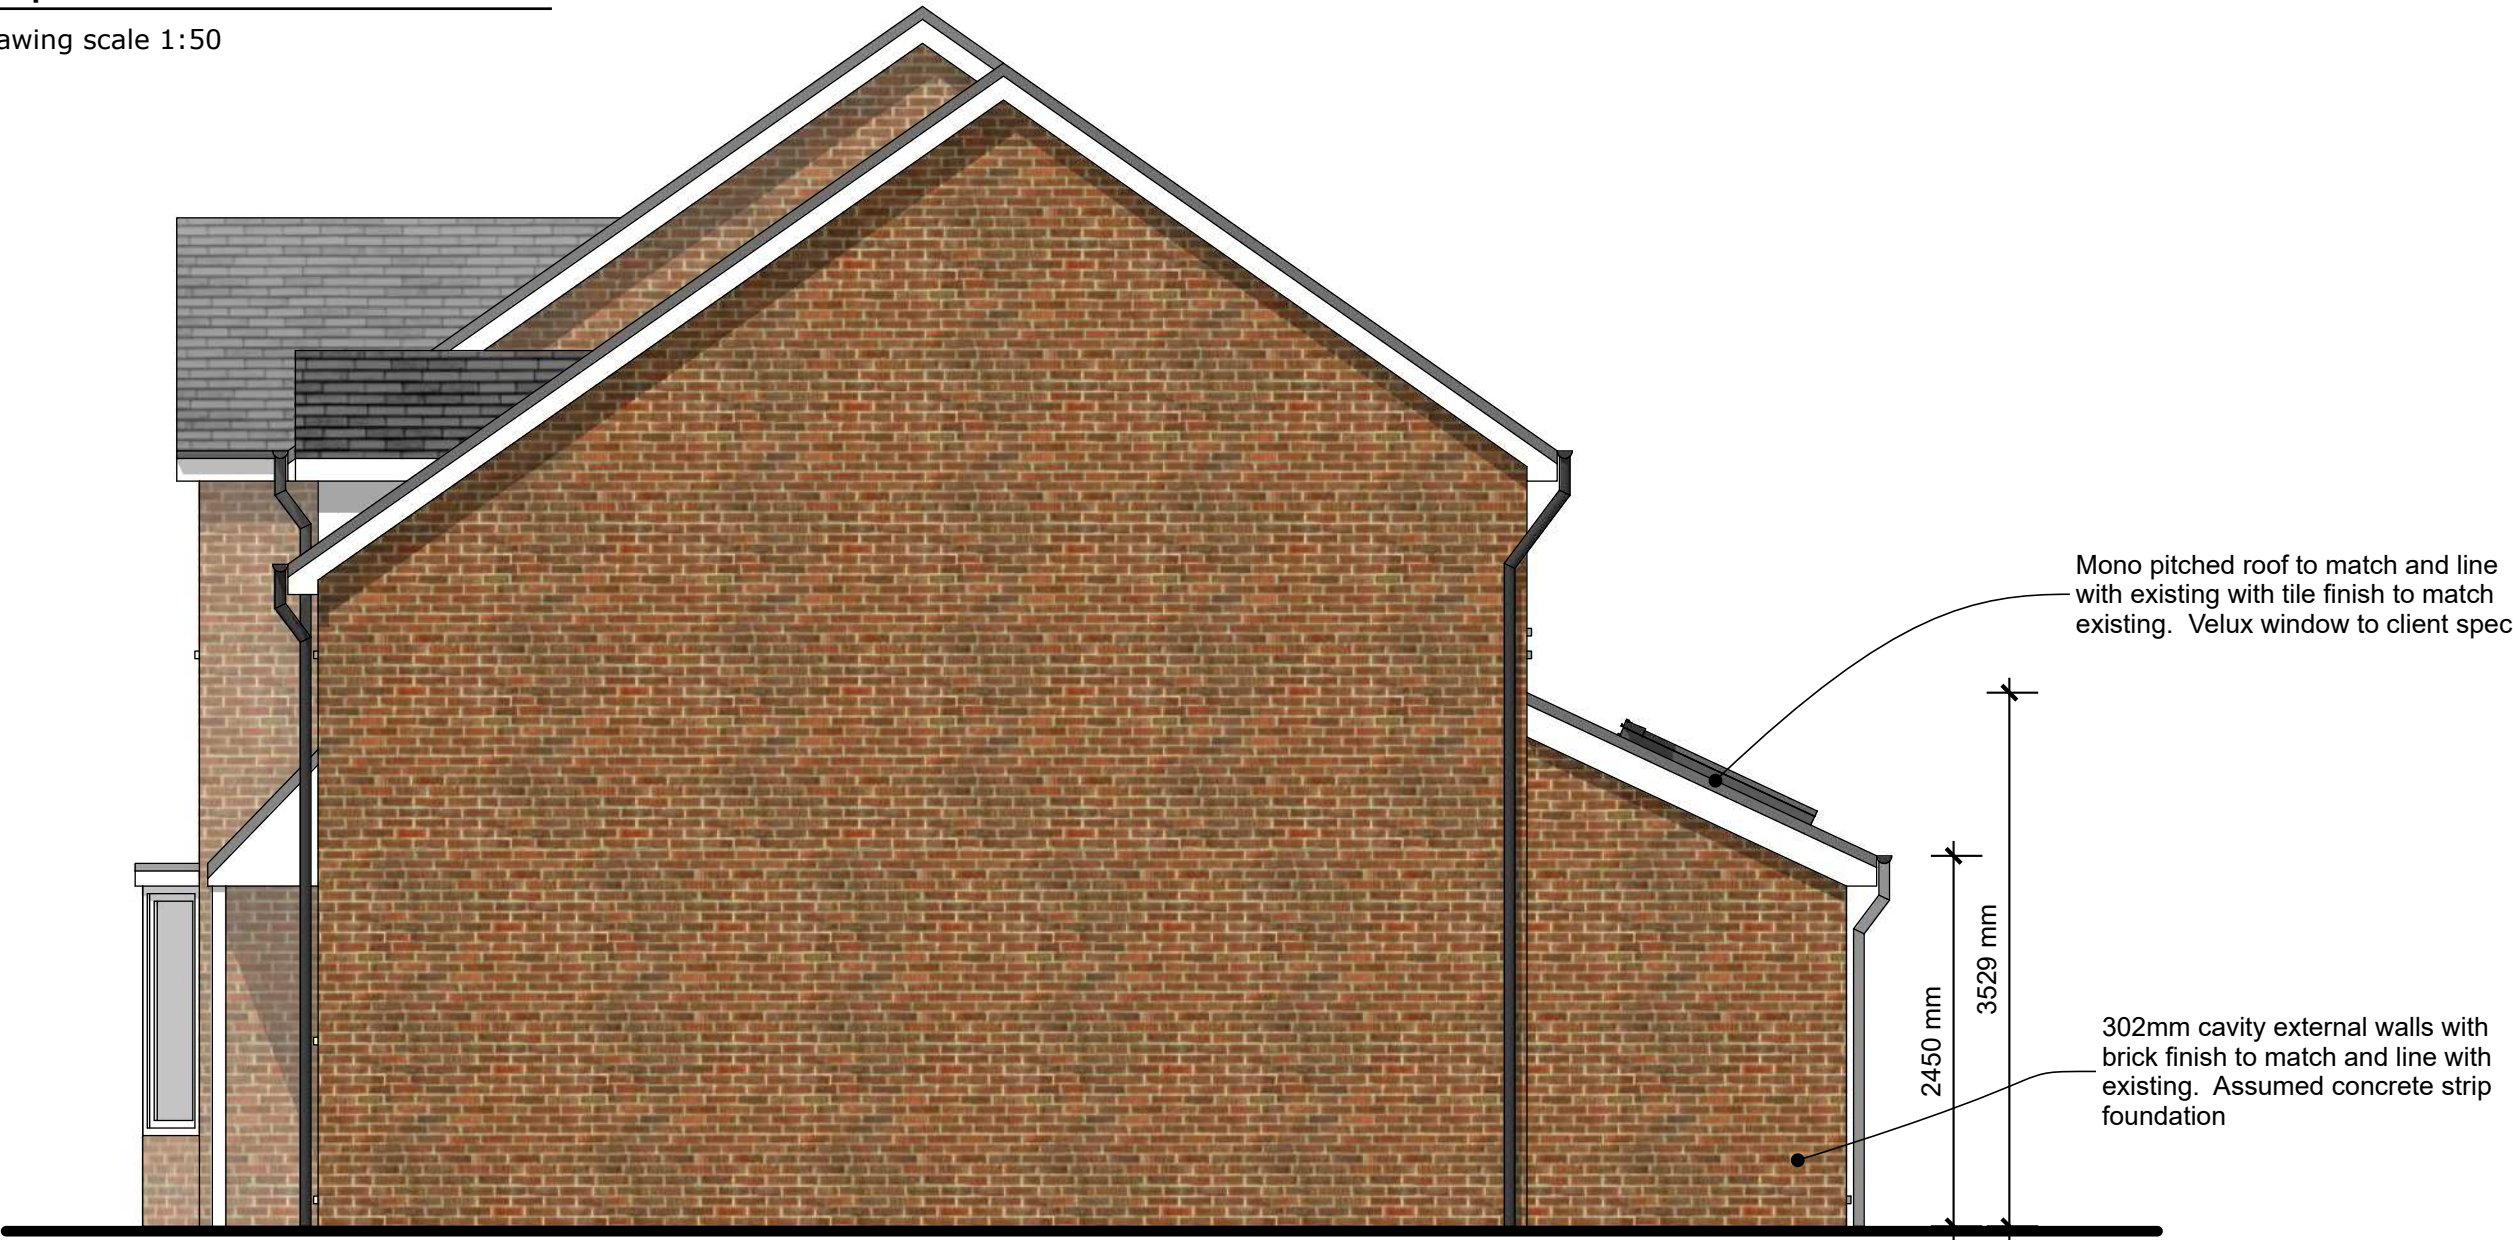

Proposed Rear Extension & Garage Conversion

C

Issue Date 3, Feb 2022 Revision 05 A

Drawing Scale - 1:50

Existing & Proposed Right Side Elevation

1720 / 5