


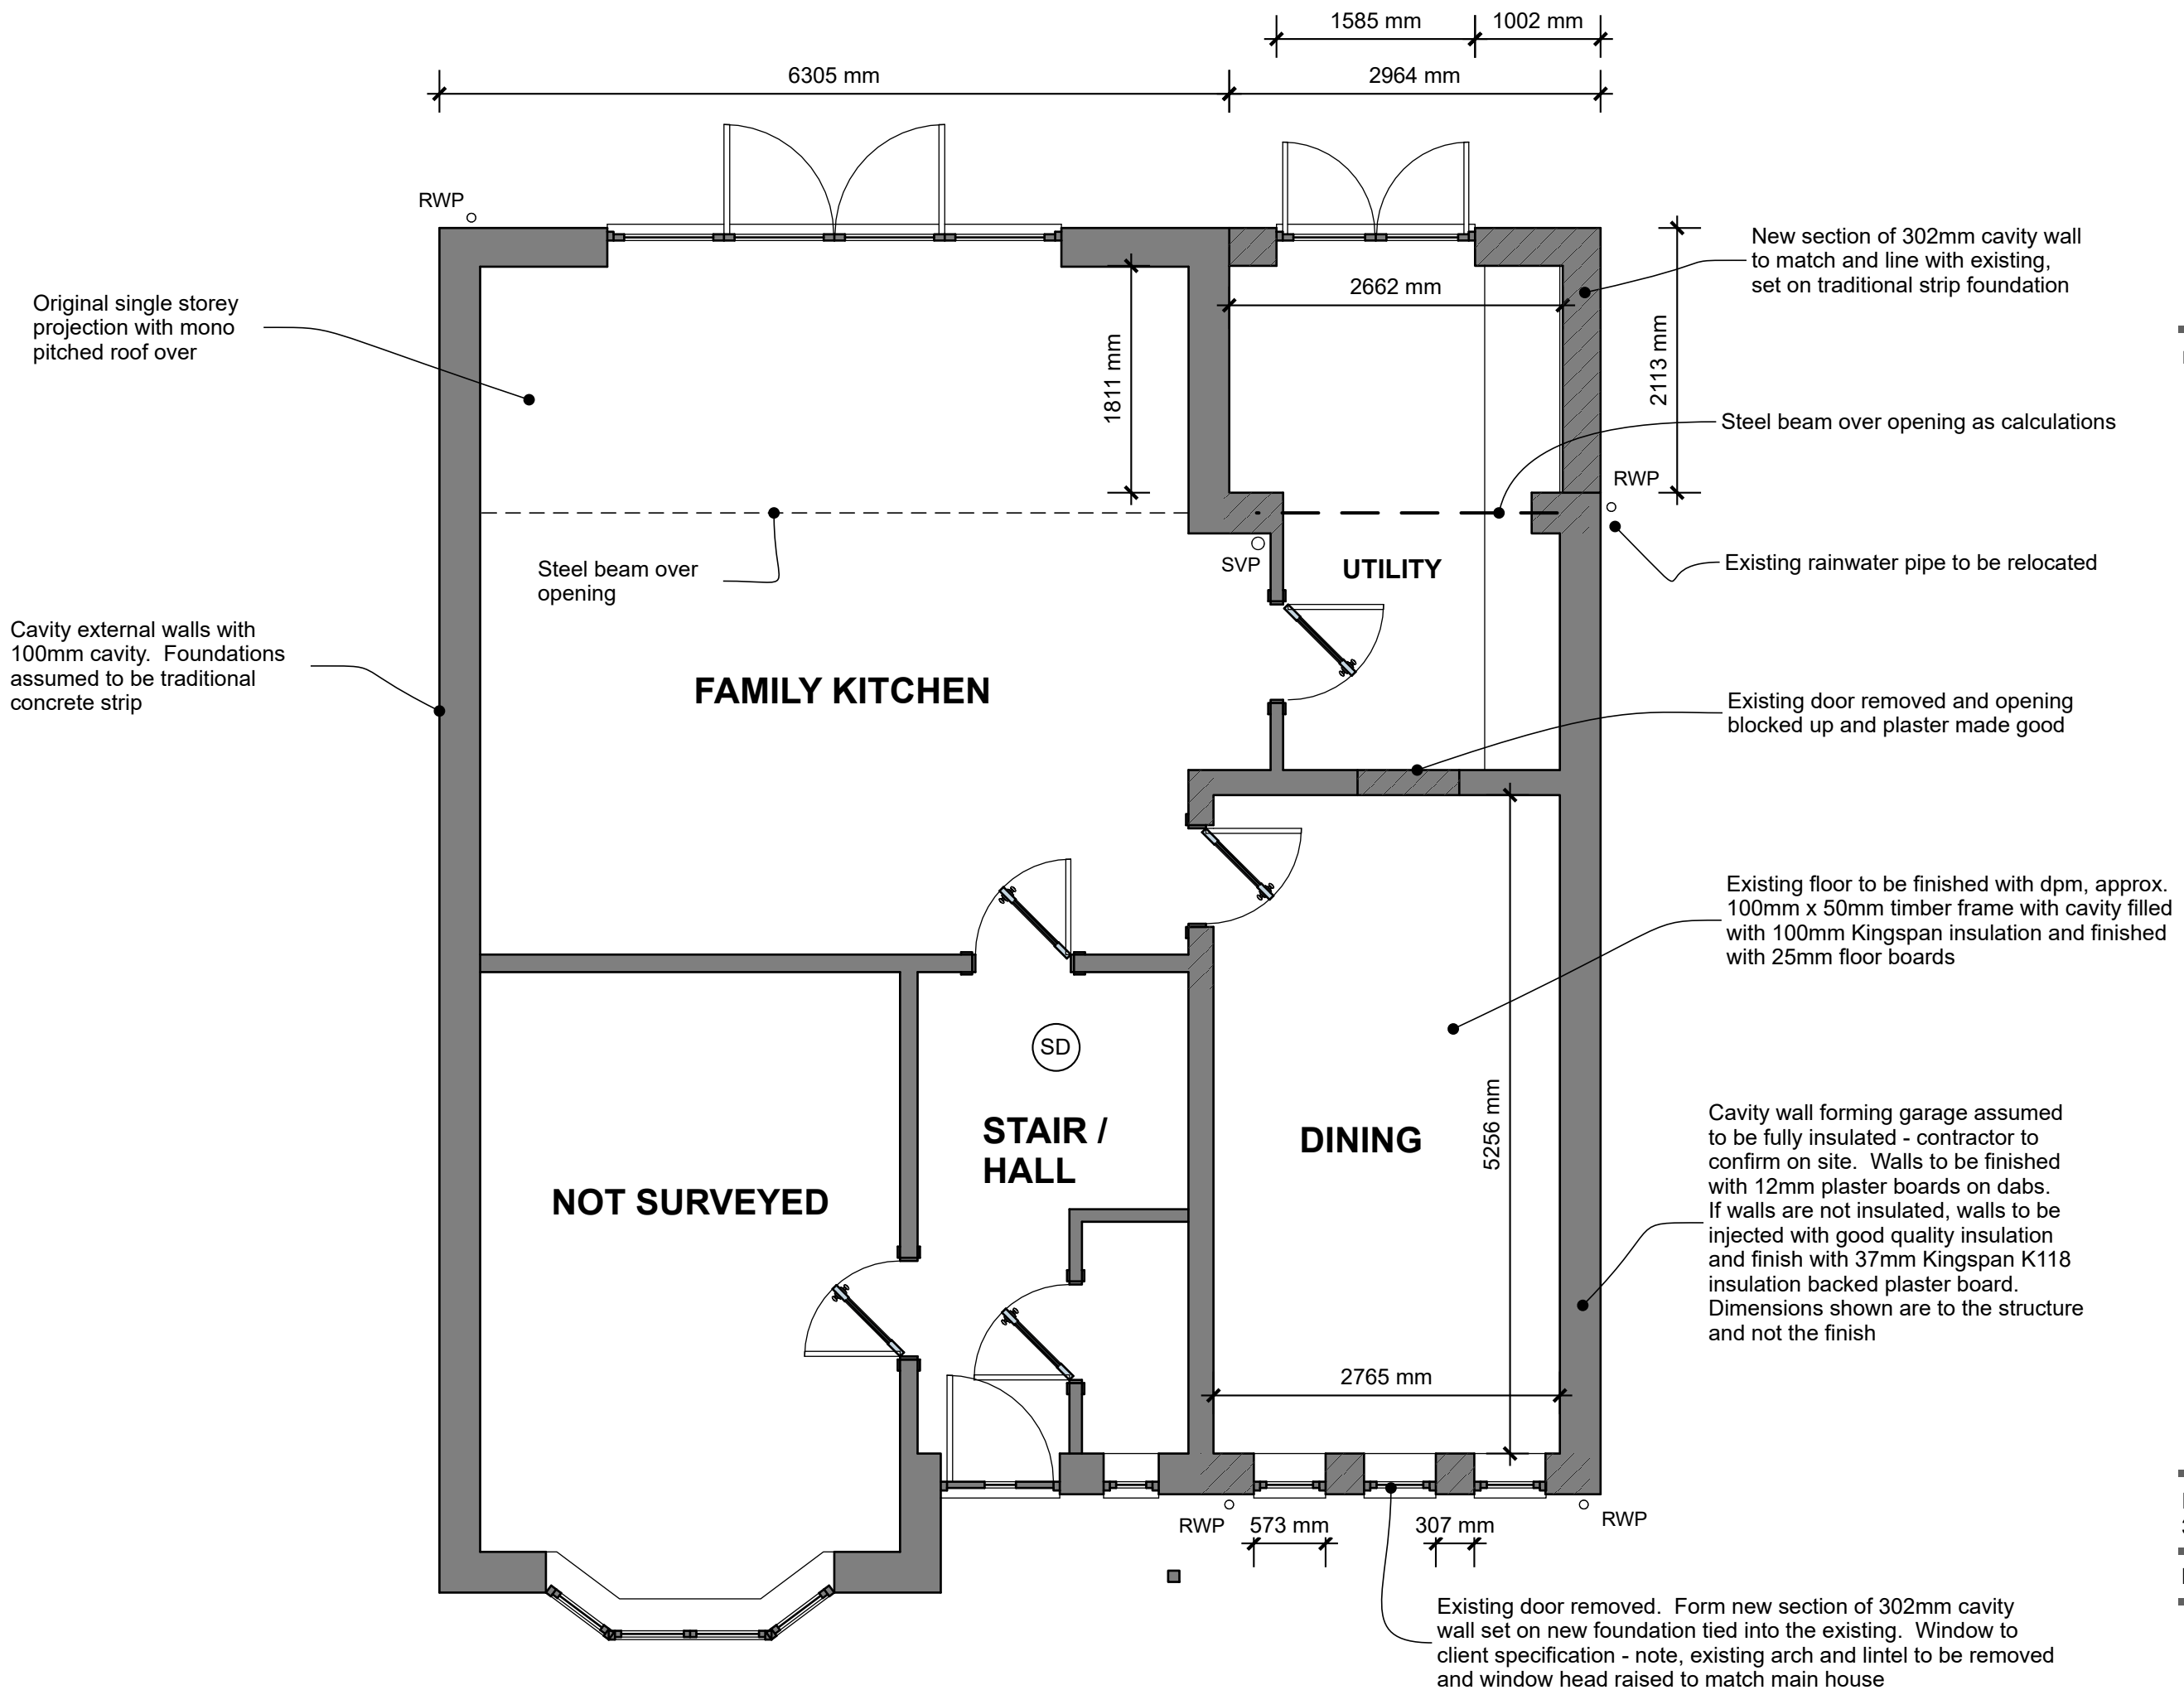

Notes:

Proposed Rear Extension & Garage Conversion

Client - Mr & Mr O'Rourke

Issue Date	Revision
3, Feb 2022	03 A

Drawing Scale - 1:50

Proposed Ground Floor Plan