


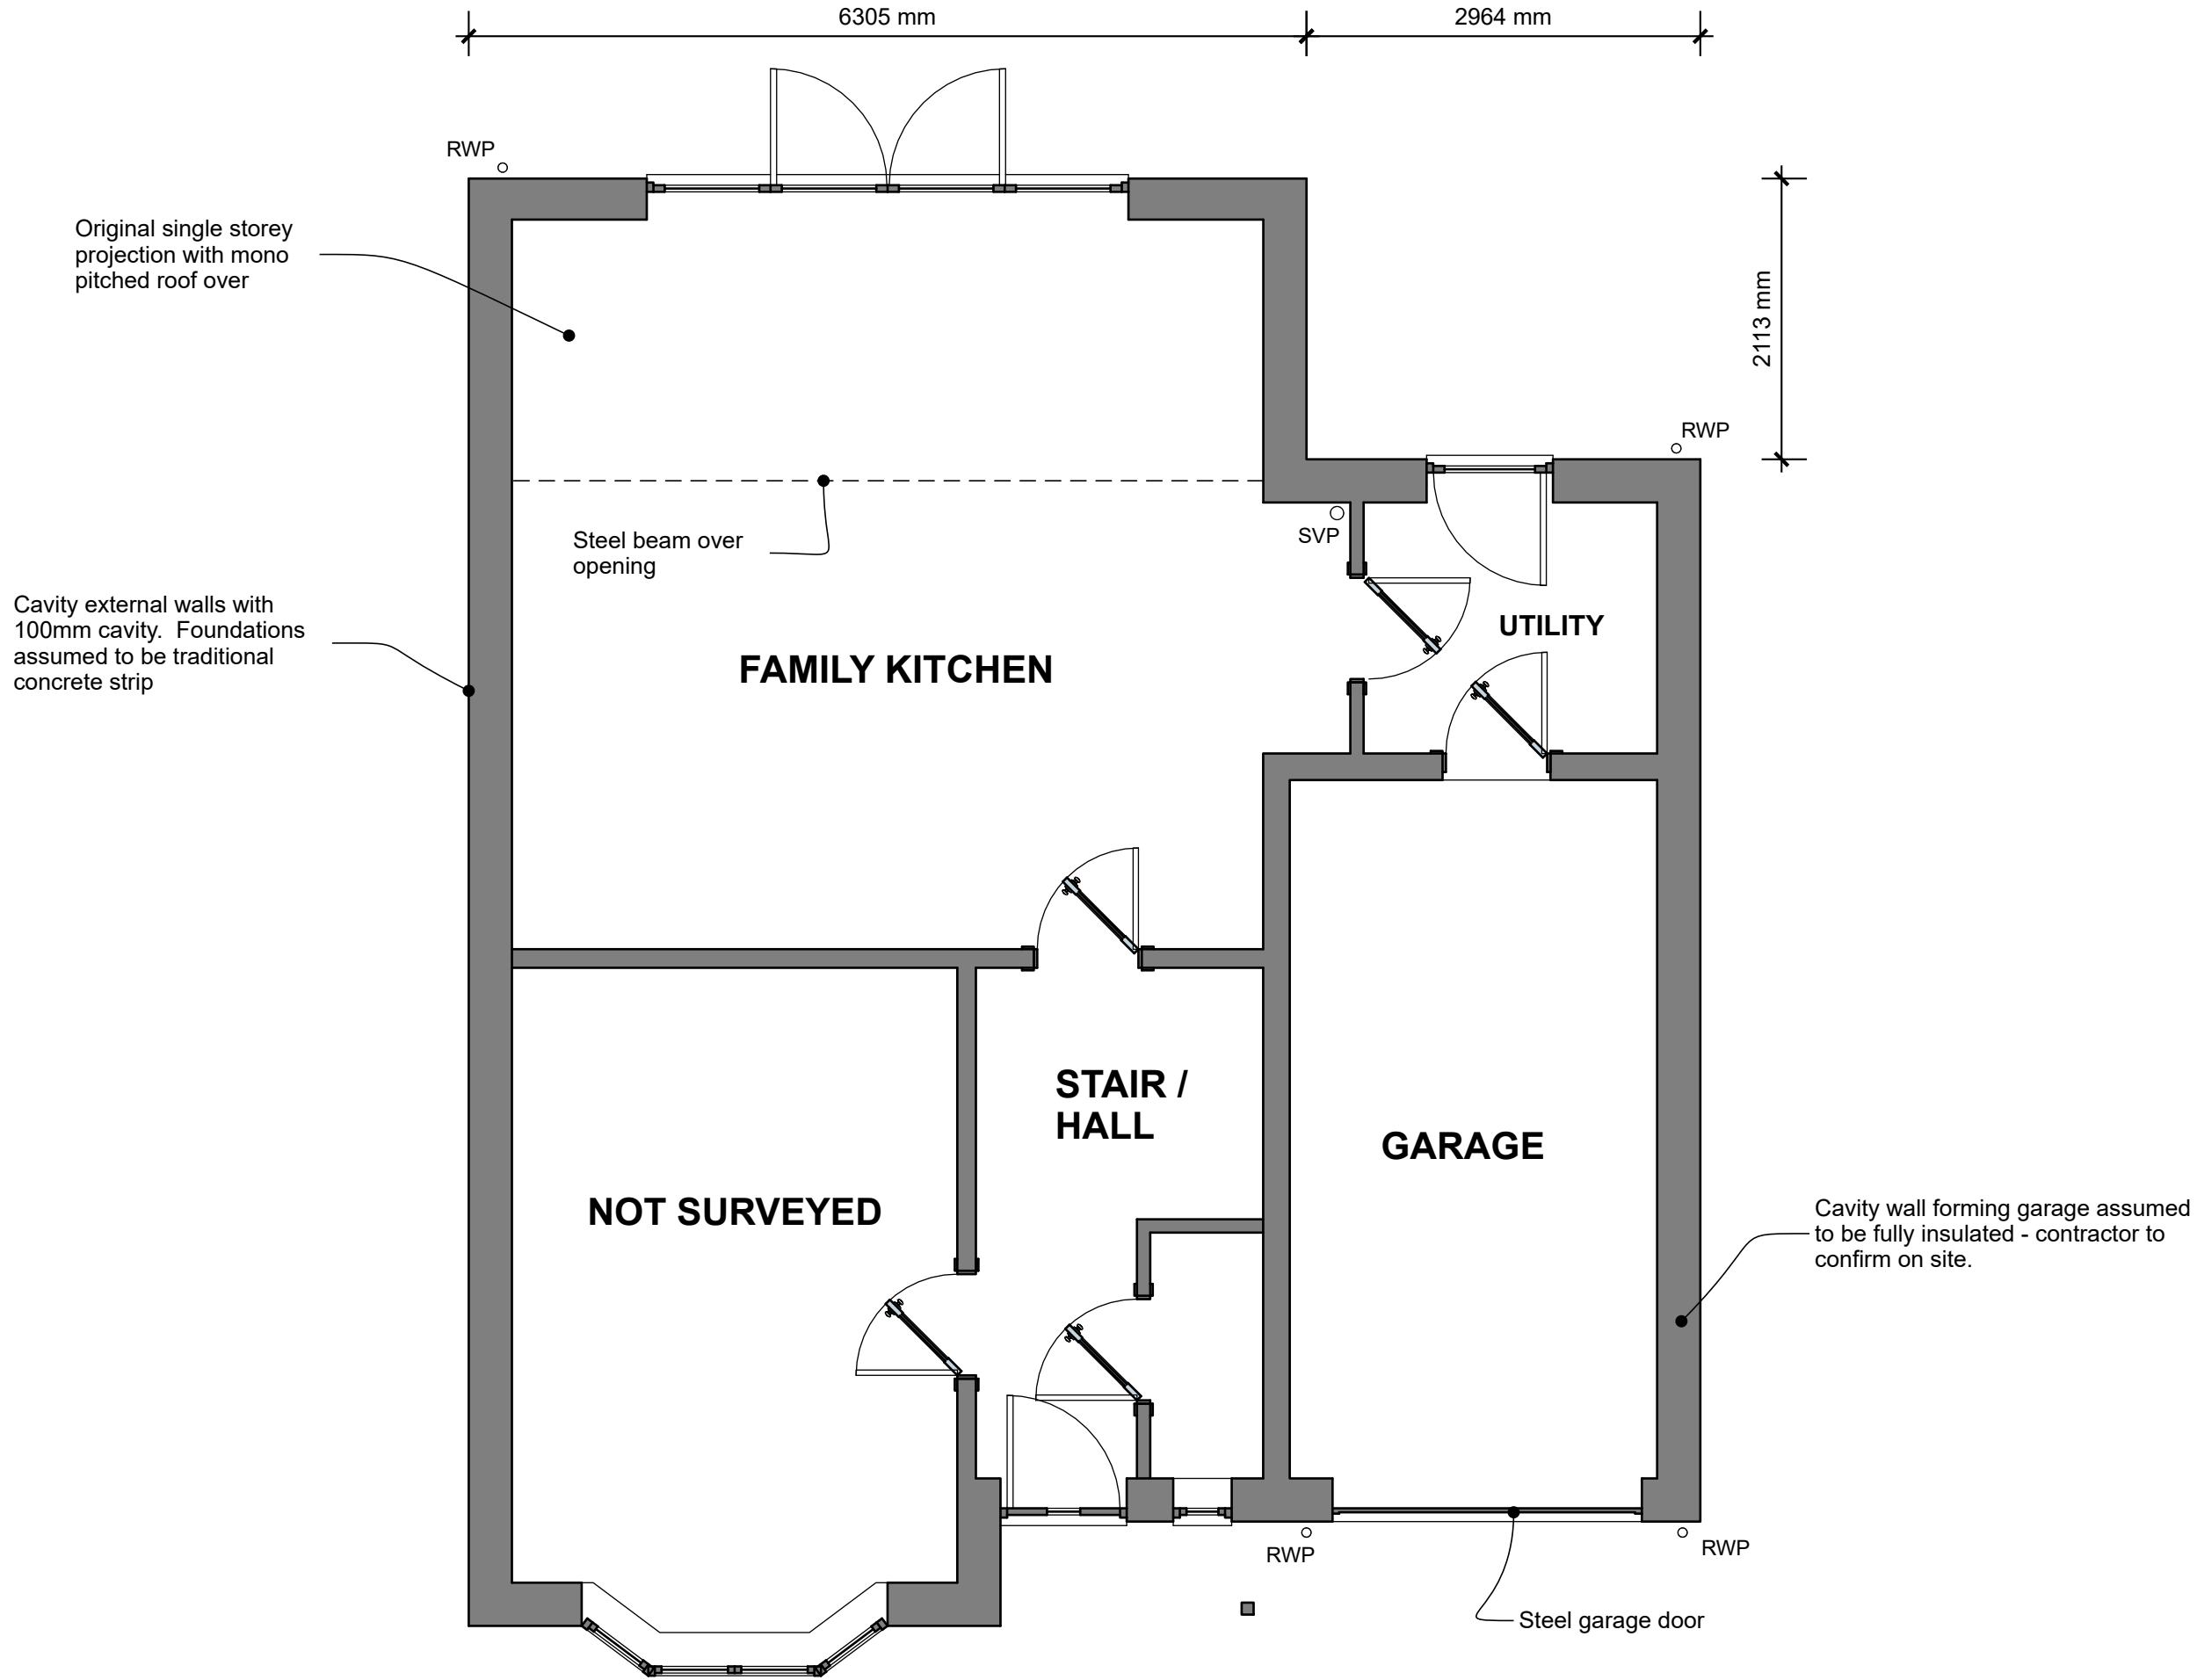

Notes:

Proposed Rear Extension & Garage Conversion

25,Bolton Hey,Roby,L36 4AA

Issue Date	Revision
	02 A

Drawing Scale - 1:50

Existing