
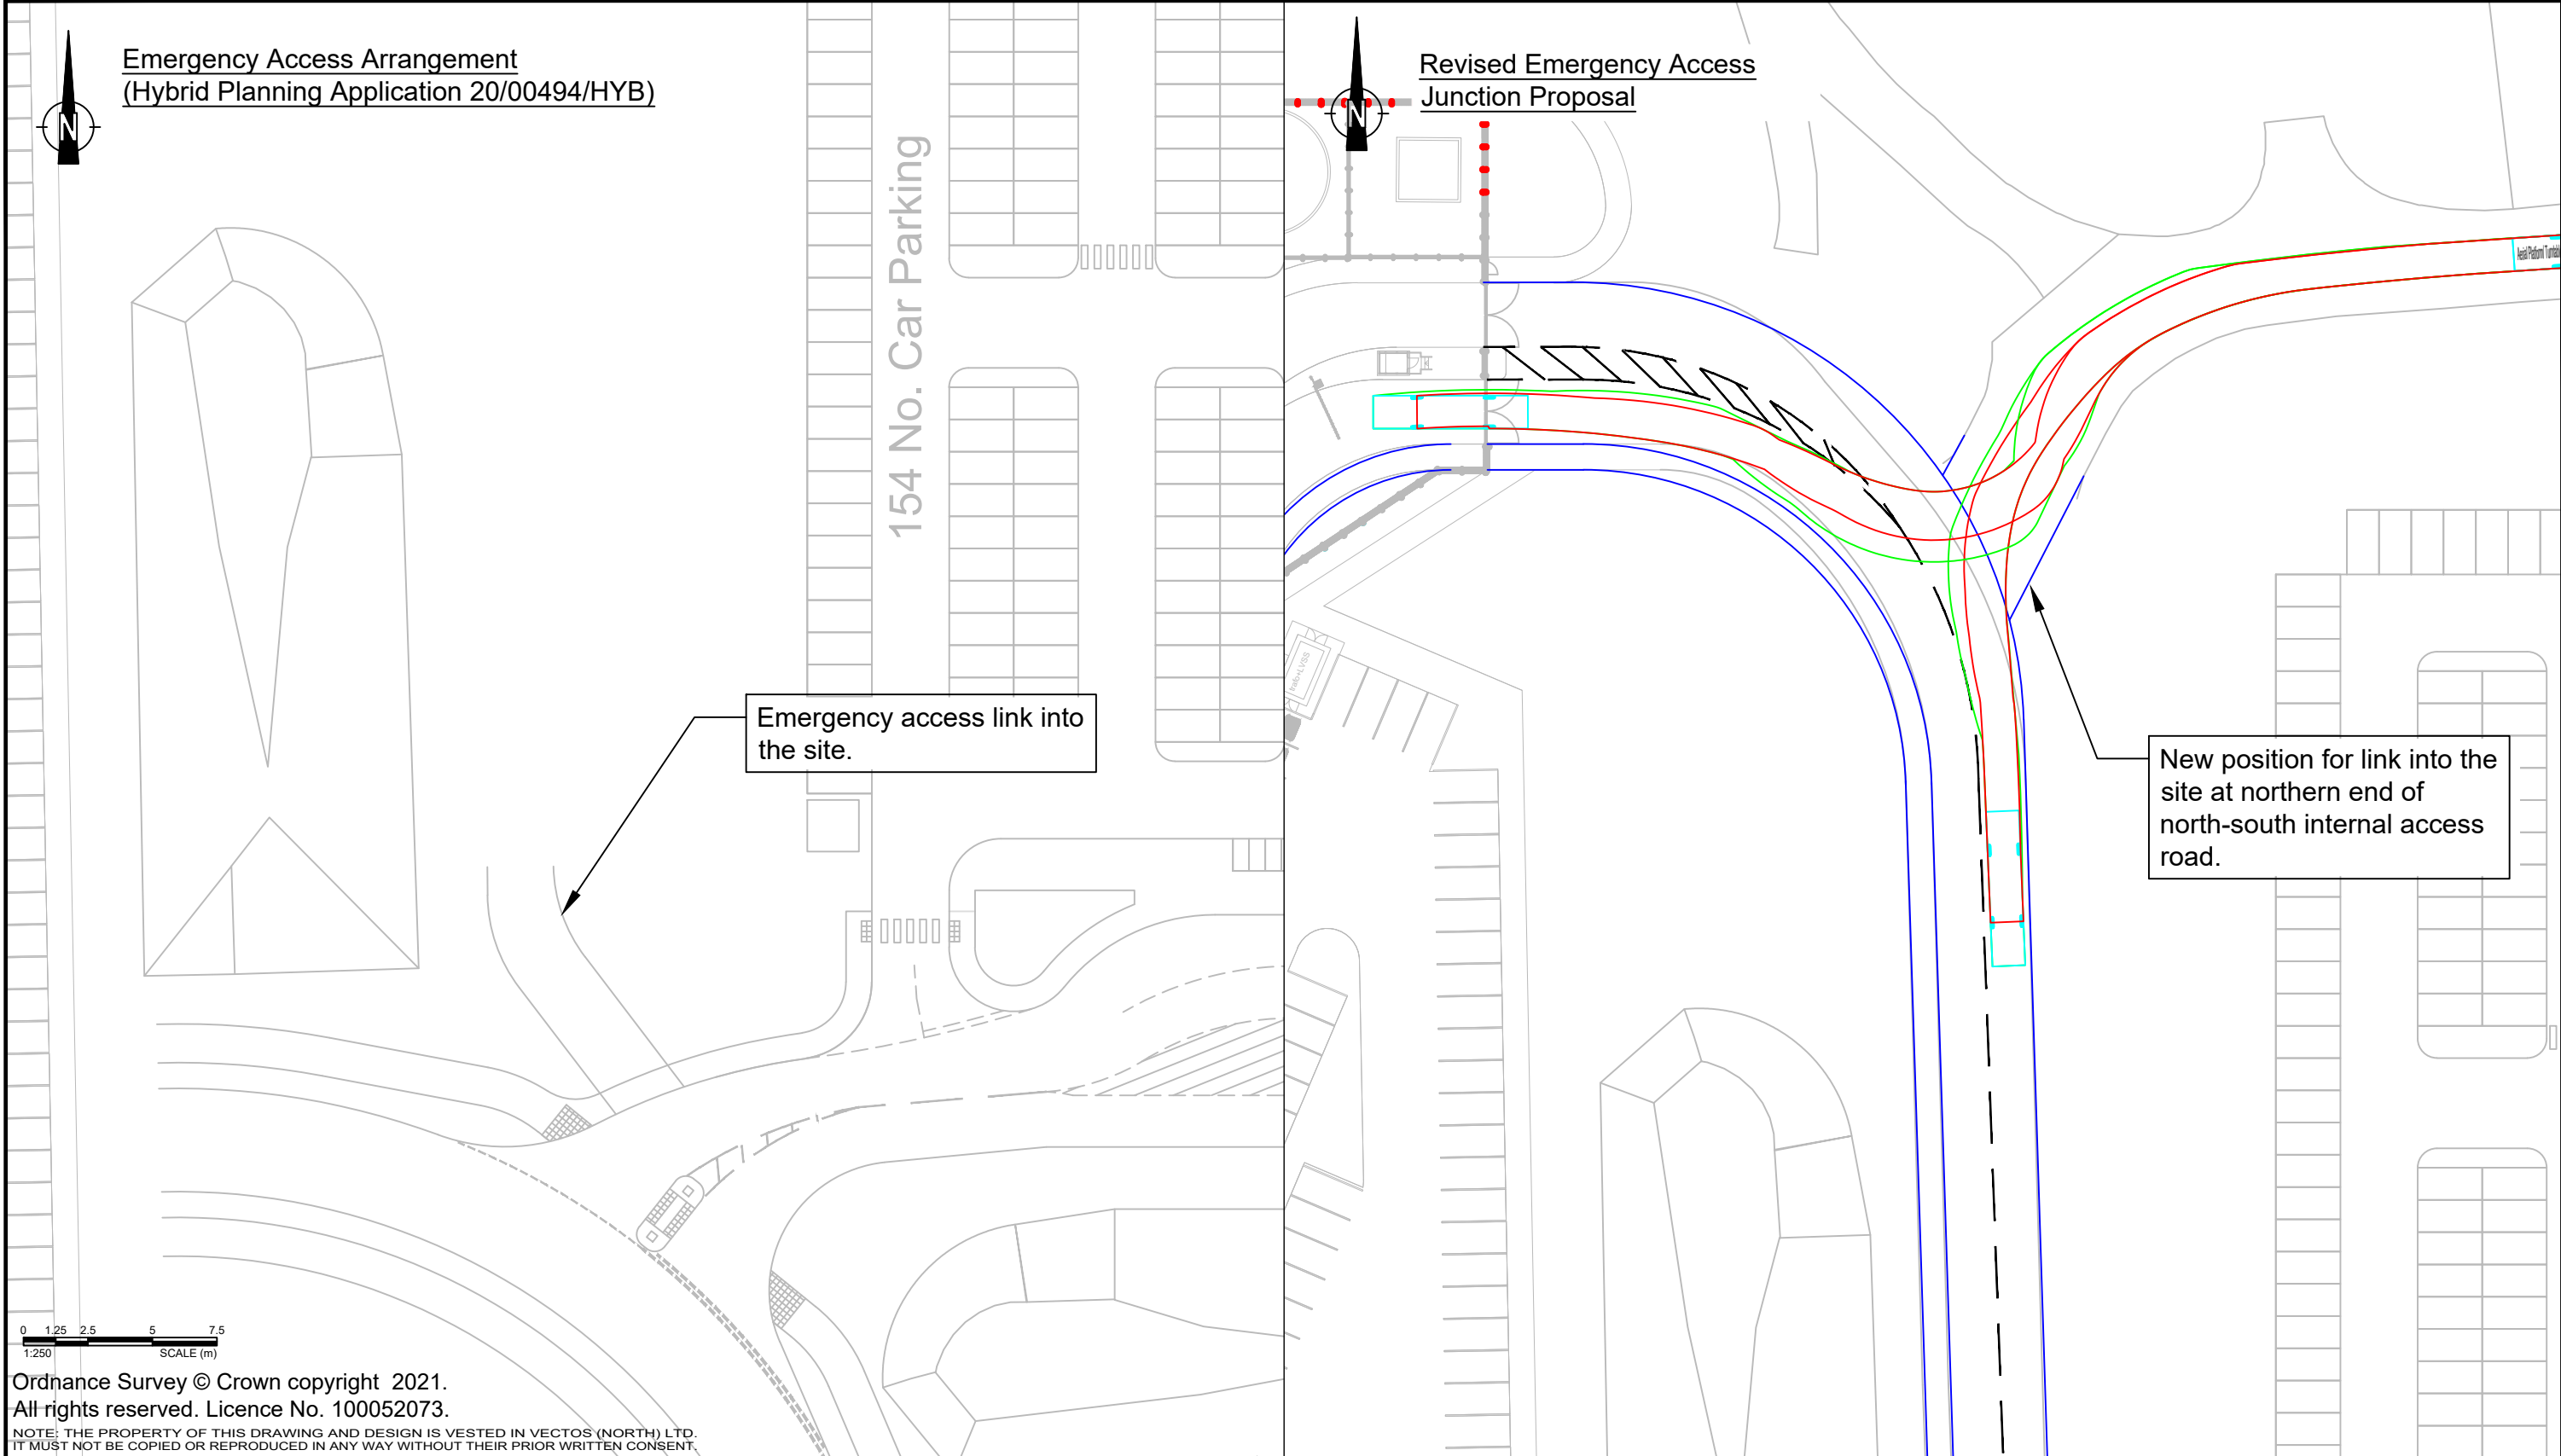


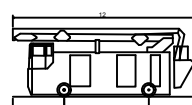

REV.	DETAILS	DRAWN	CHECKED	DATE	Notes: 1. This is not a construction drawing and is intended for illustrative purposes only. 2. White lining is indicative only.  Aerial Platform/ Turntable Ladder/ Special Appliance Overall Length 12.900m Overall Width 2.550m Overall Body Height 4.500m Min Body Ground Clearance 0.130m Track Width 2.550m Lock to lock time 4.00s Kerb to Kerb Turning Radius 13.750m	Cronton Colliery, Knowsley				Tritax Symmetry	
						Proposed Emergency Access Junction and Previously Approved Emergency Access Junction				 4th Floor Oxford Place, 61 Oxford Street, Manchester, M1 6EQ 0161 228 1008 e: manchester@vectos.co.uk	
					DRAWN: DJR	CHECKED: TR	DATE: 22.10.21	SCALES: 1:500 at A3	DRAWING NUMBER: VN81193-D115	REVISION: .	