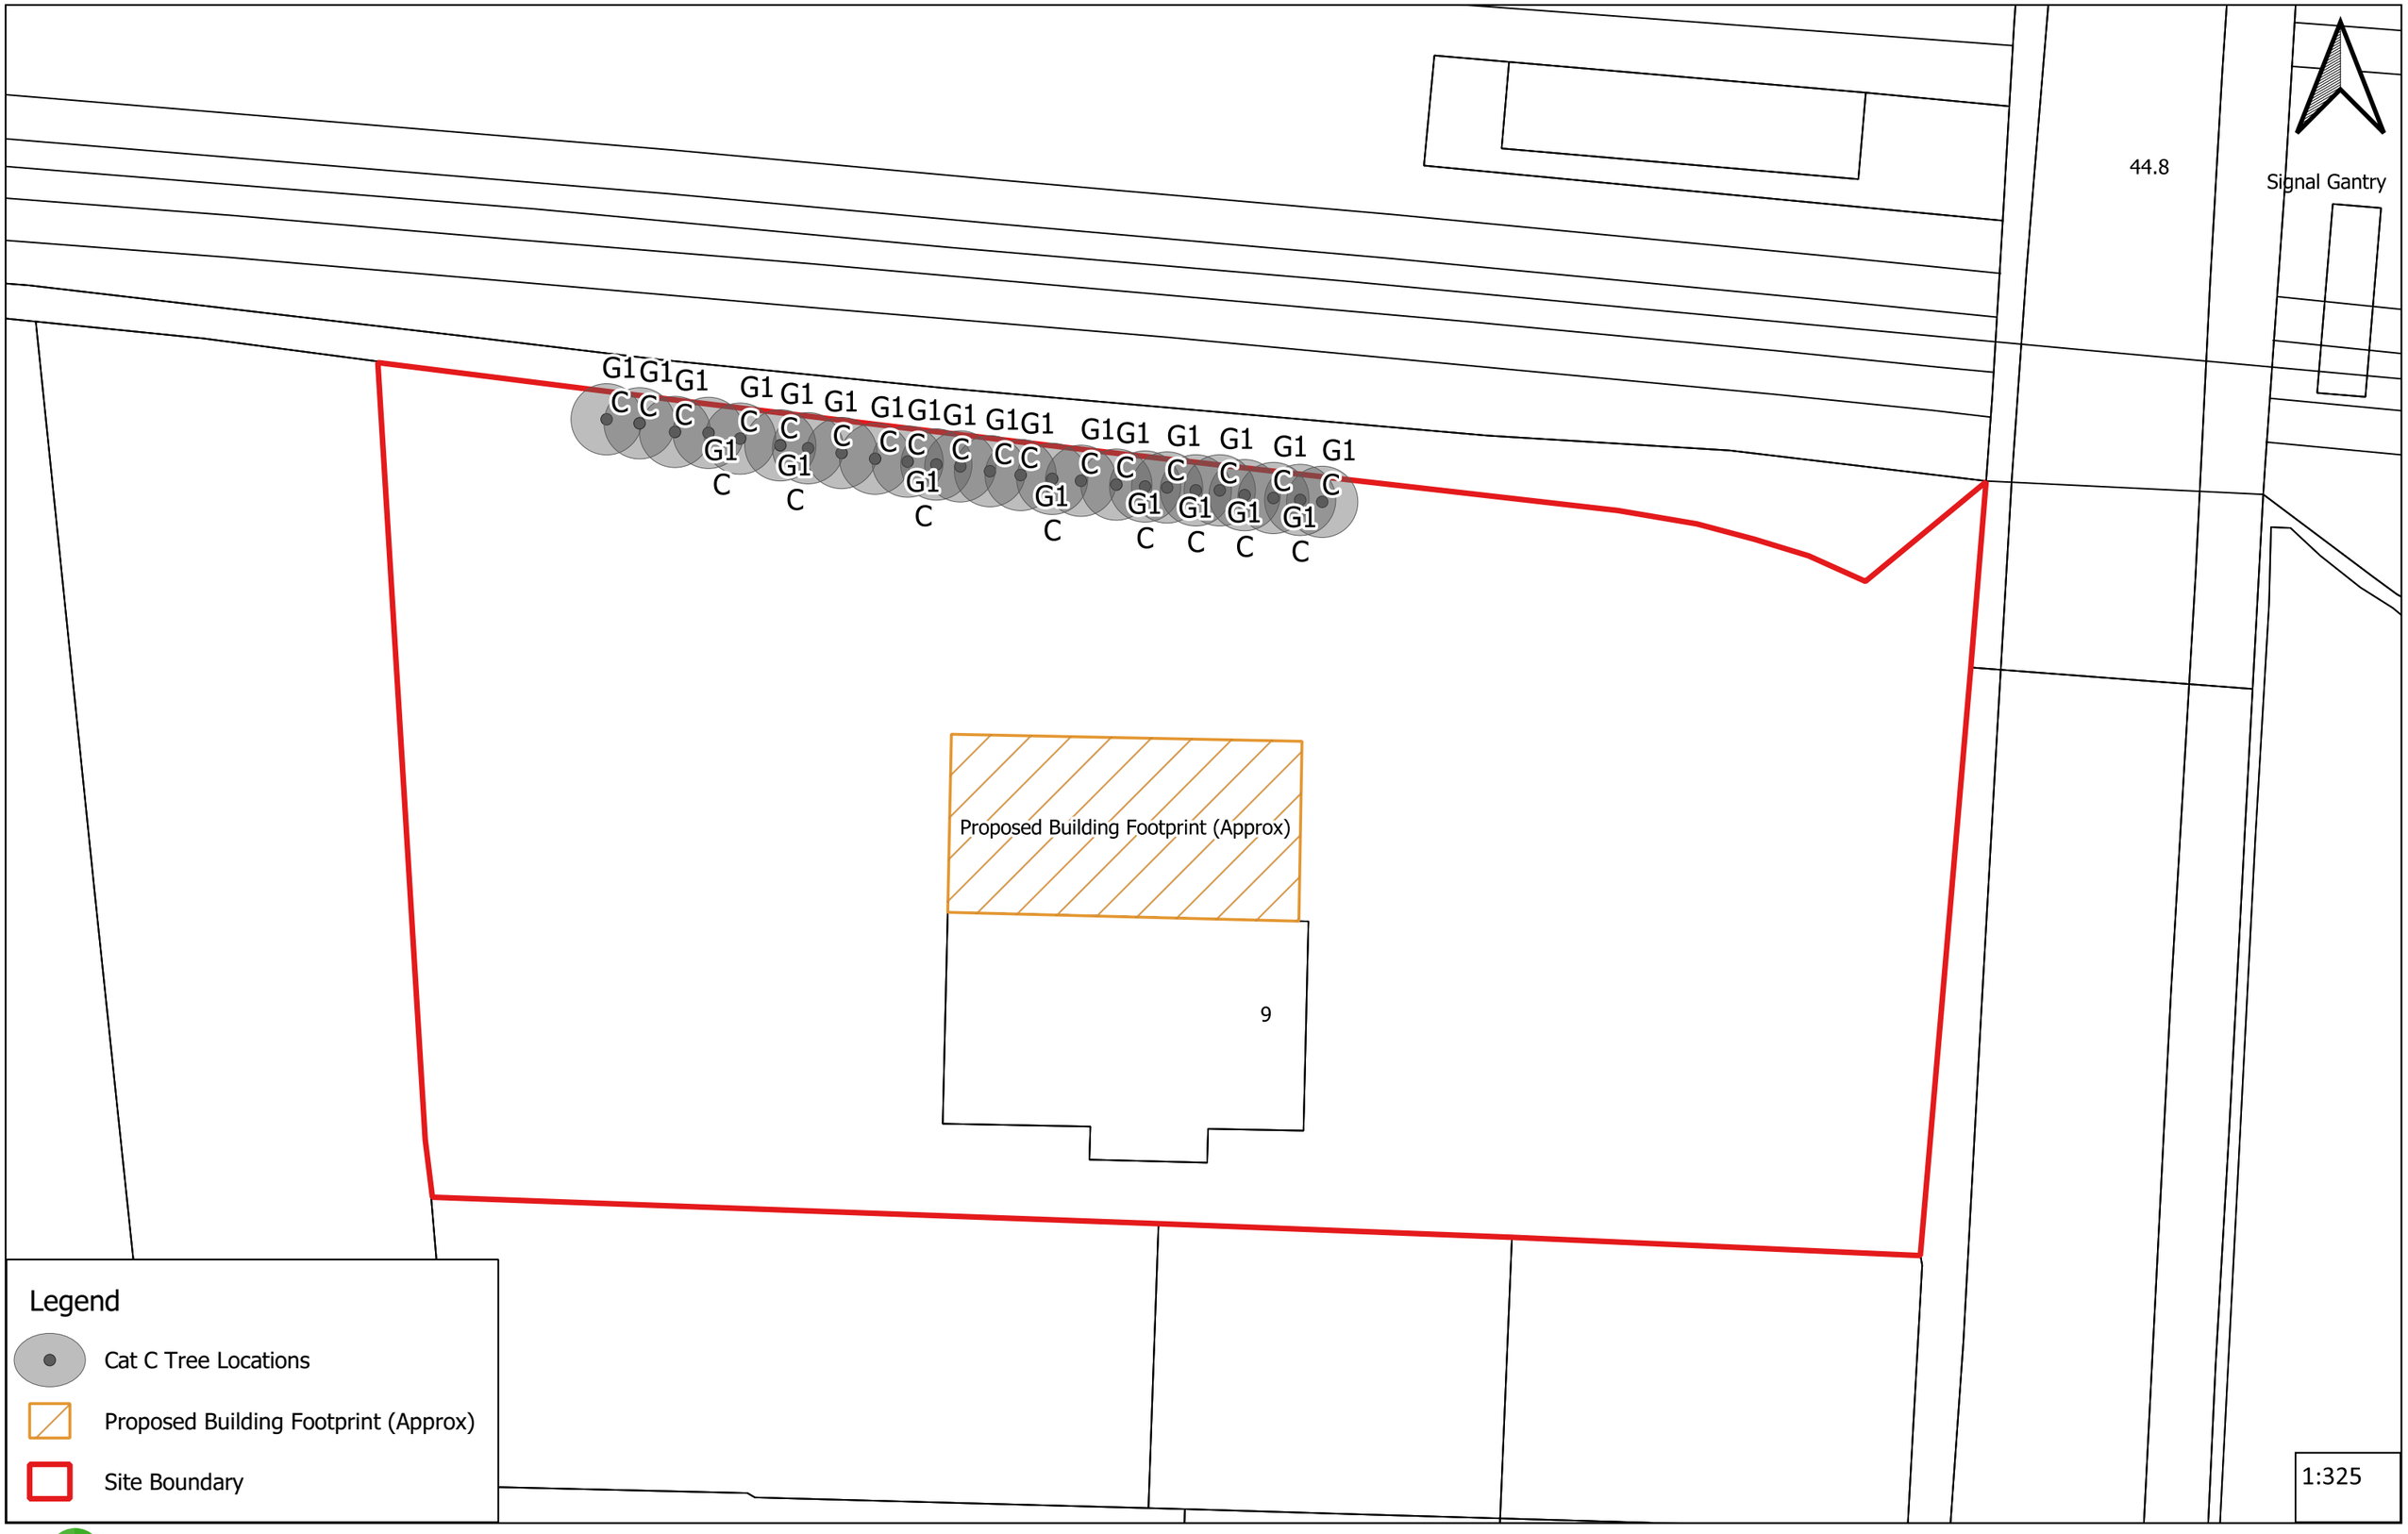


9 Bridge Road, Huyton - Tree Retention Plan

0 10 20 30 m

RAINFORDS Tree Care

Surveyed By: R Rainford
Date Surveyed: 28/02/2022
Map 1 of 1
9 Bridge Road BS5837 Survey