
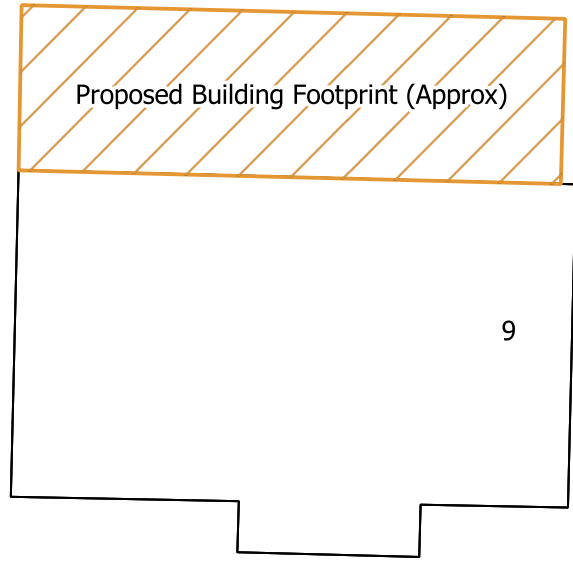


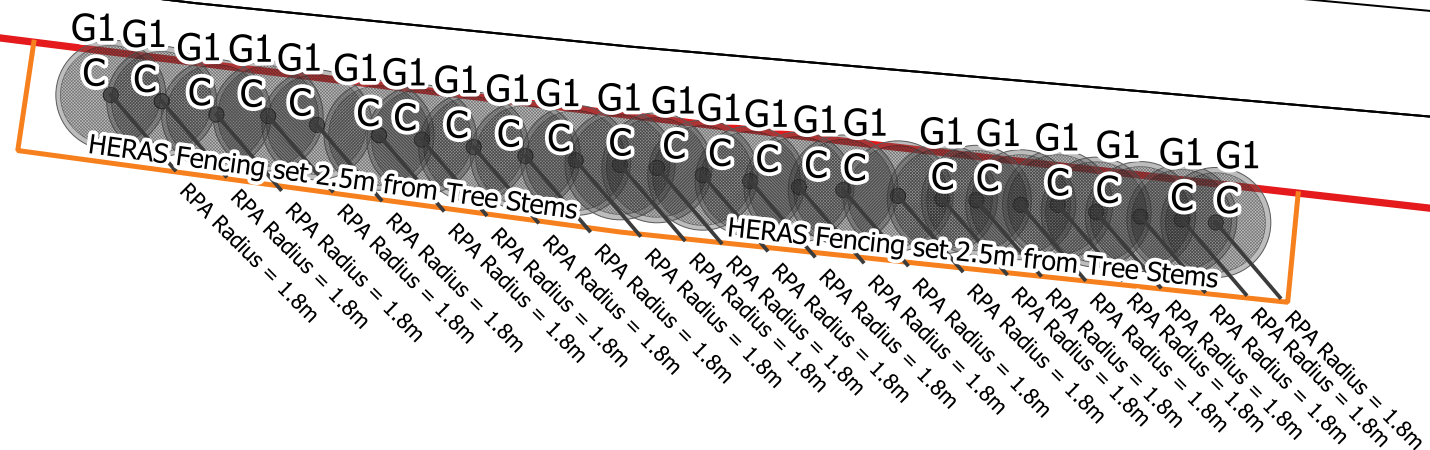


Legend

- Cat C Tree Locations
- Proposed Building Footprint (Approx)
- HERAS Fencing Location
- Site Boundary
- Cat C Tree Root Protection Areas

1:275

9 Bridge Road, Huyton - Tree Protection Plan

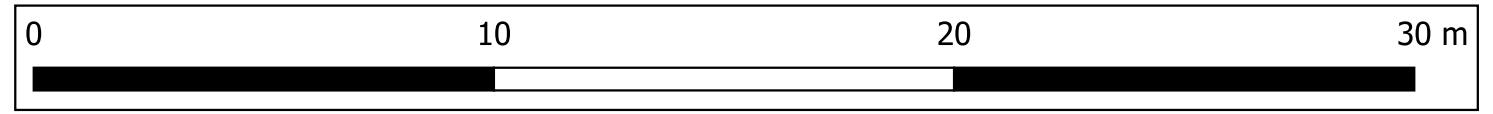

Surveyed By: R Rainford
Date Surveyed: 28/02/2022
Map 1 of 1
9 Bridge Road BS5837 Survey