




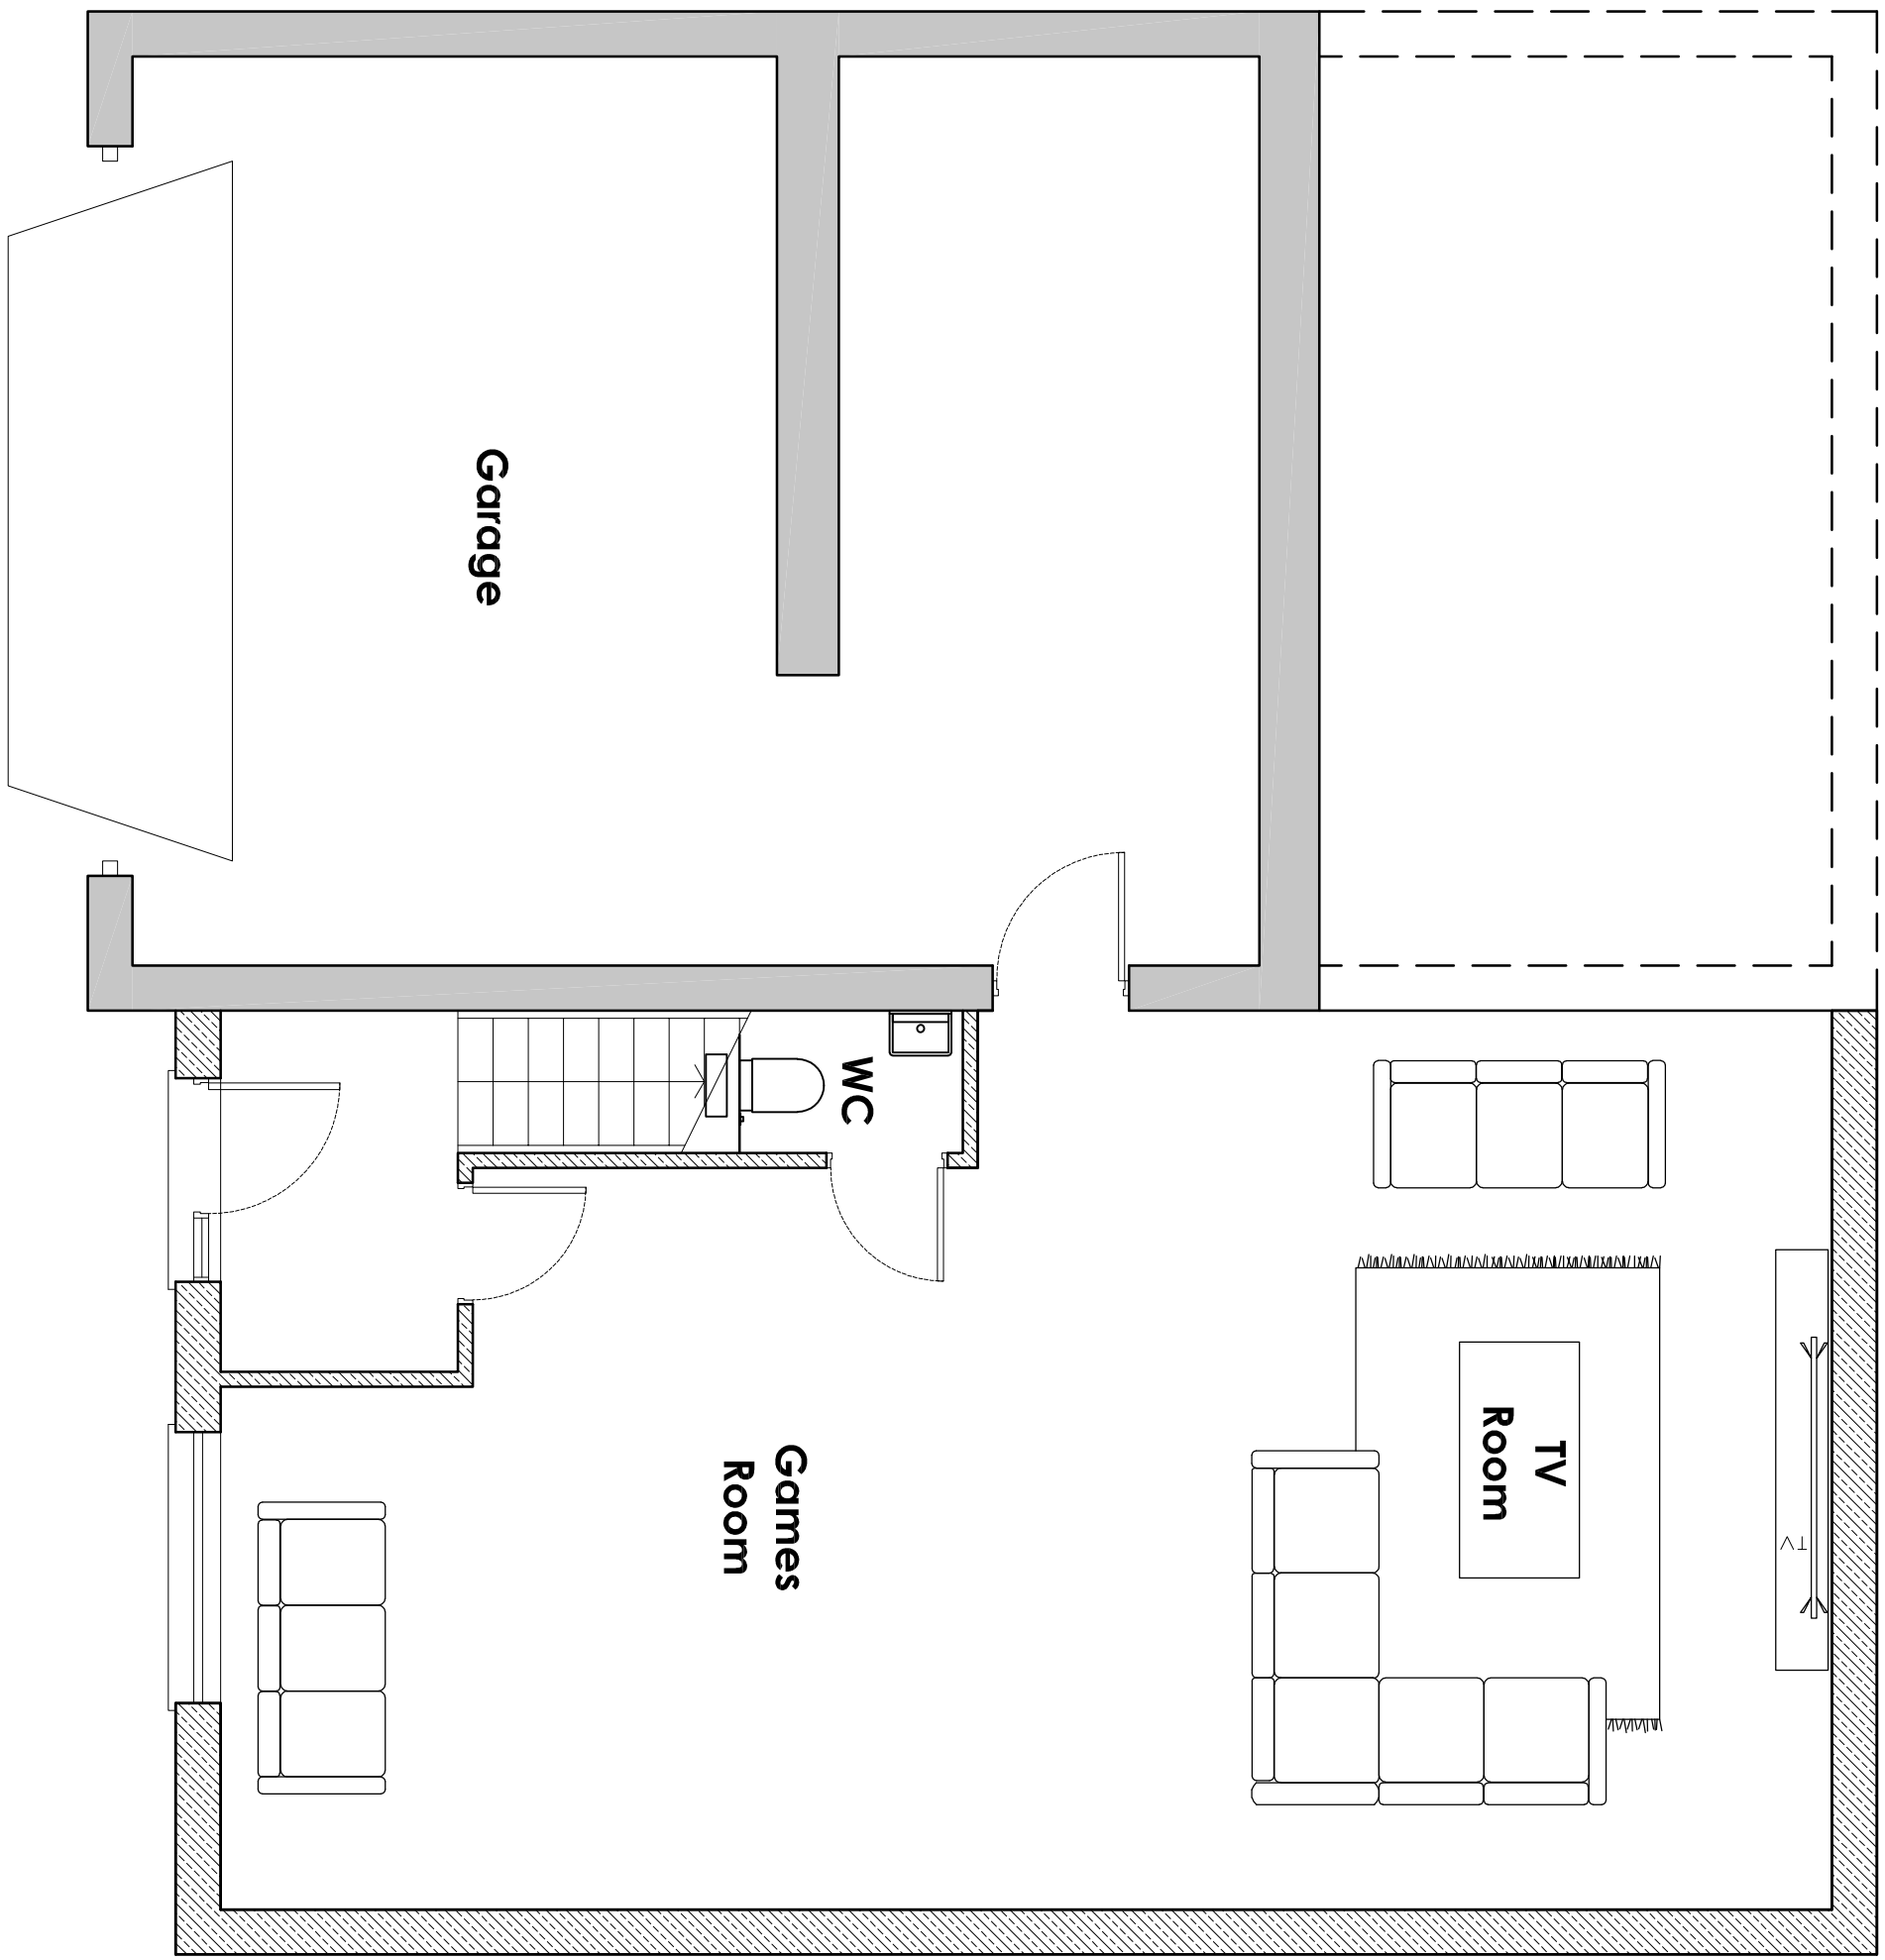



PROPOSED BASEMENT PLAN
1:50 @ A1

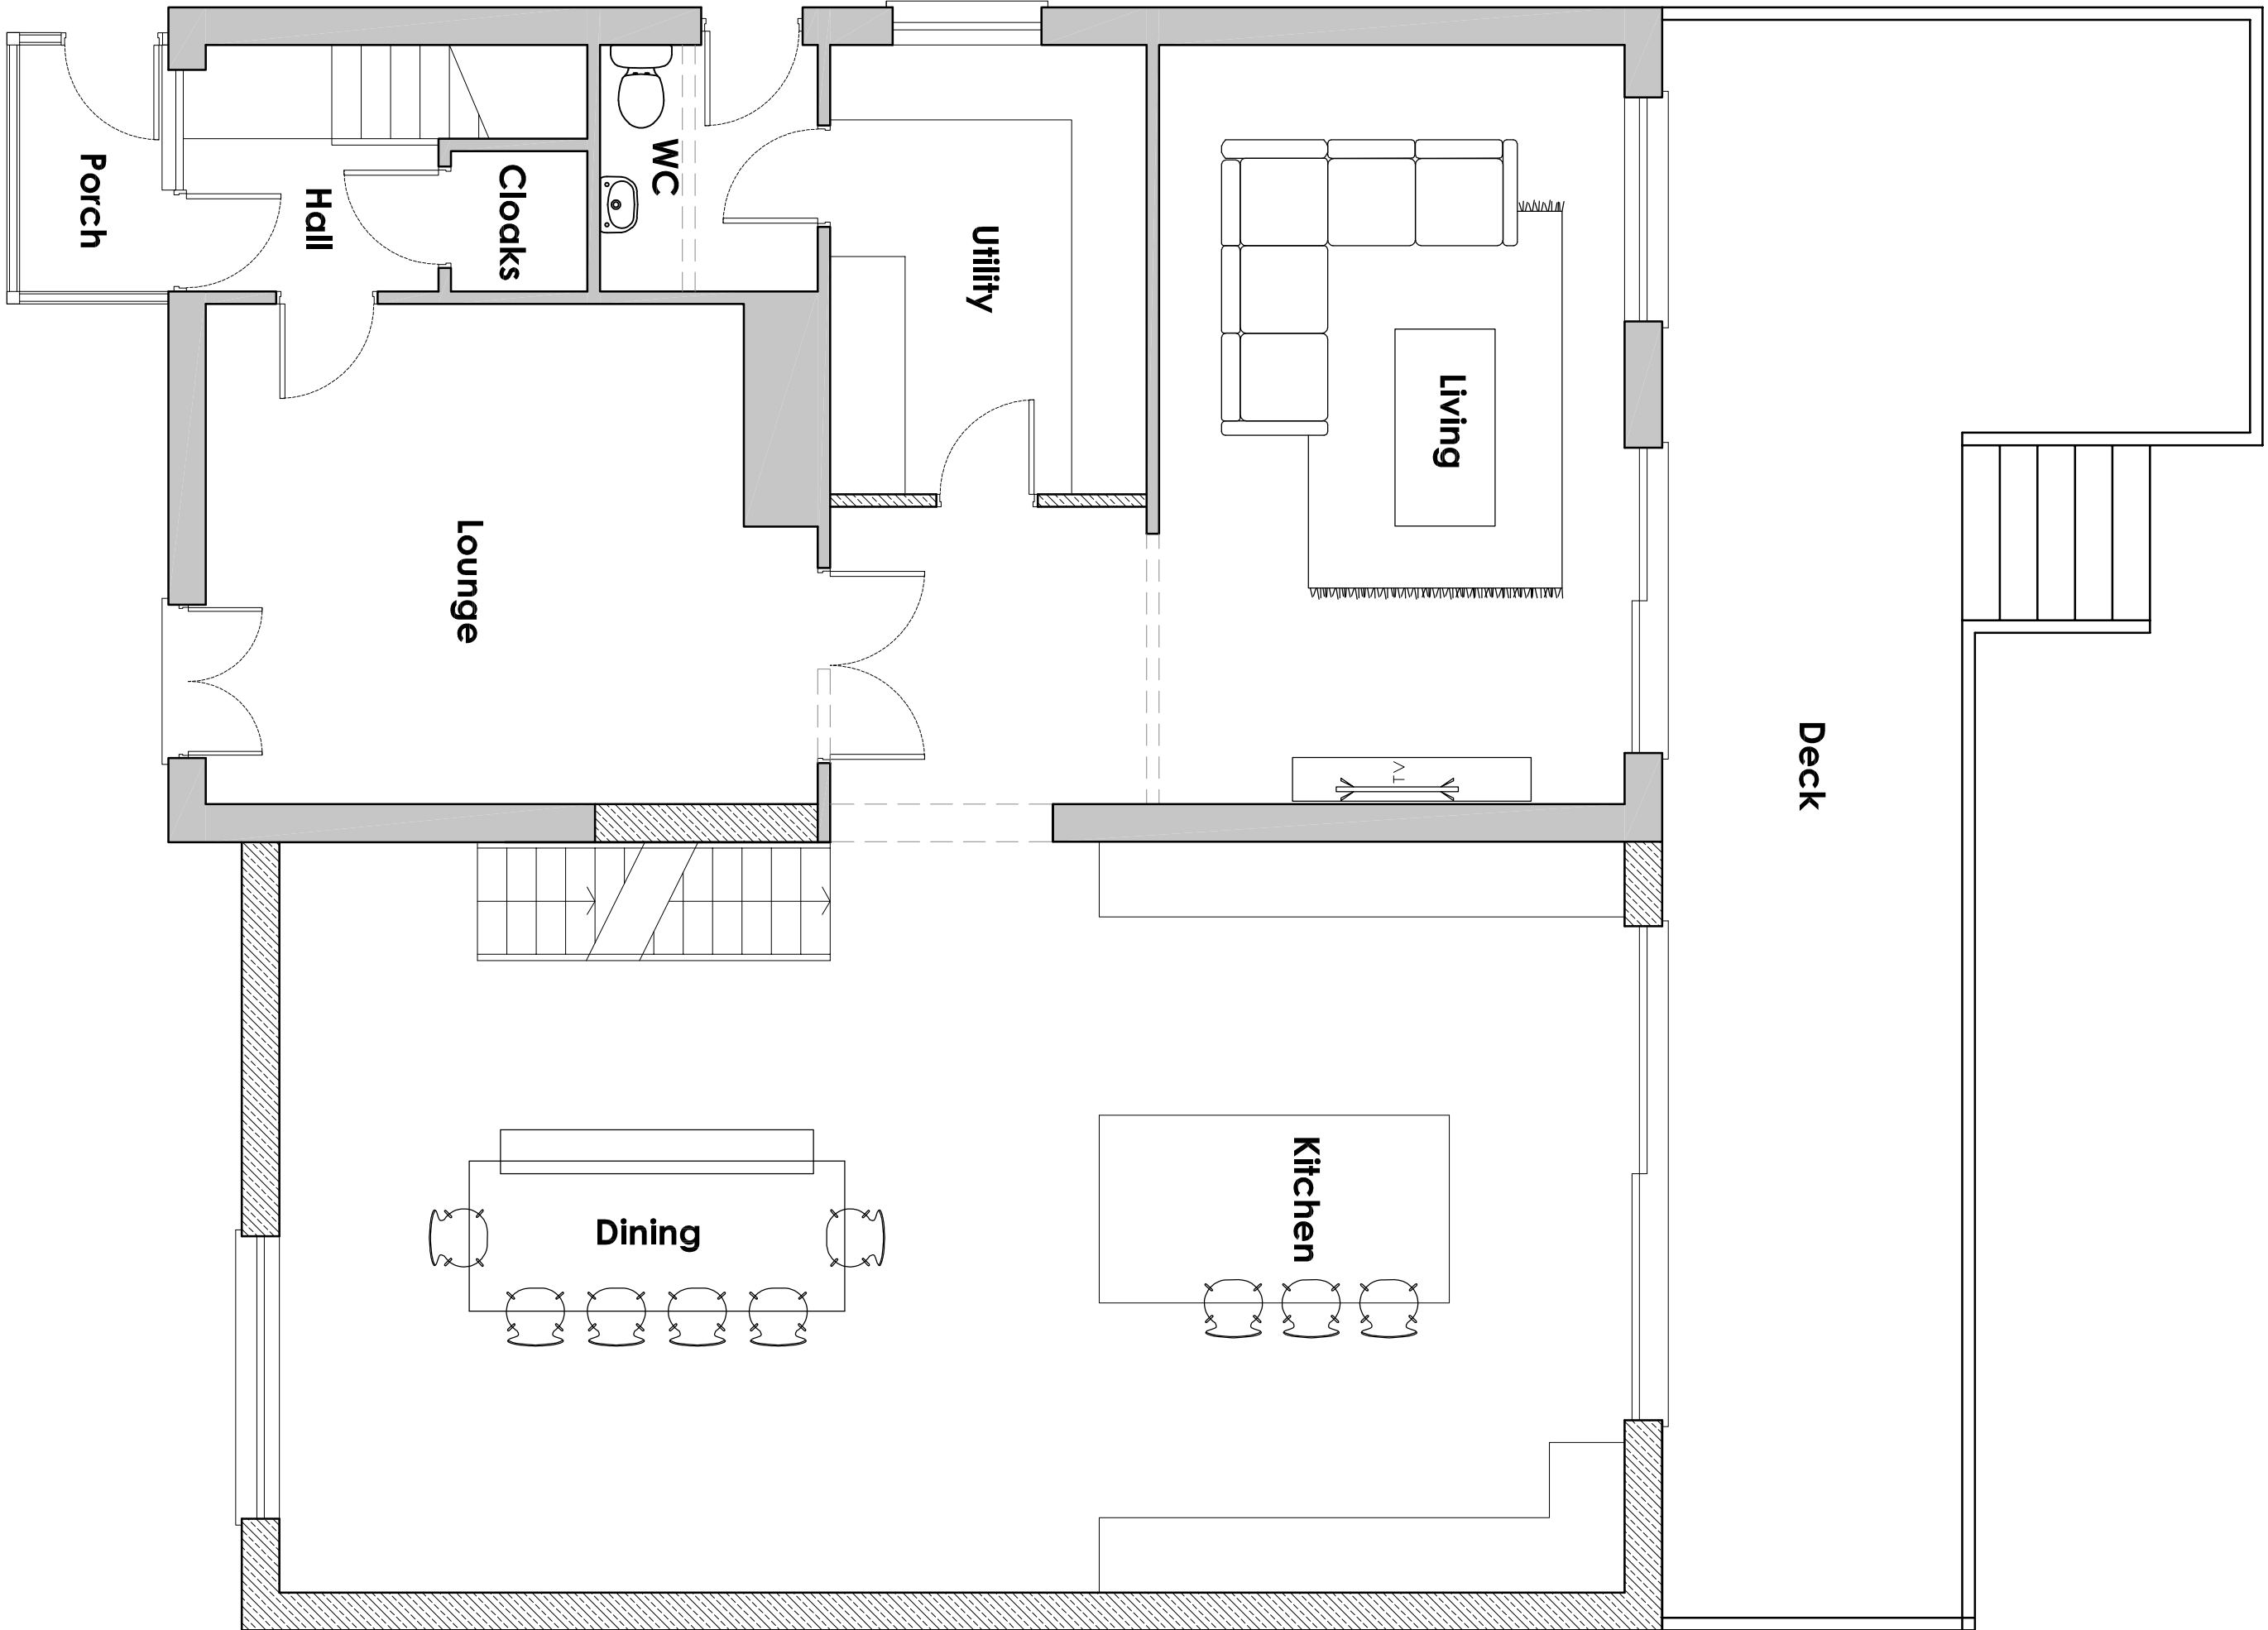


PROPOSED GROUND FLOOR PLAN
1:50 @ A1

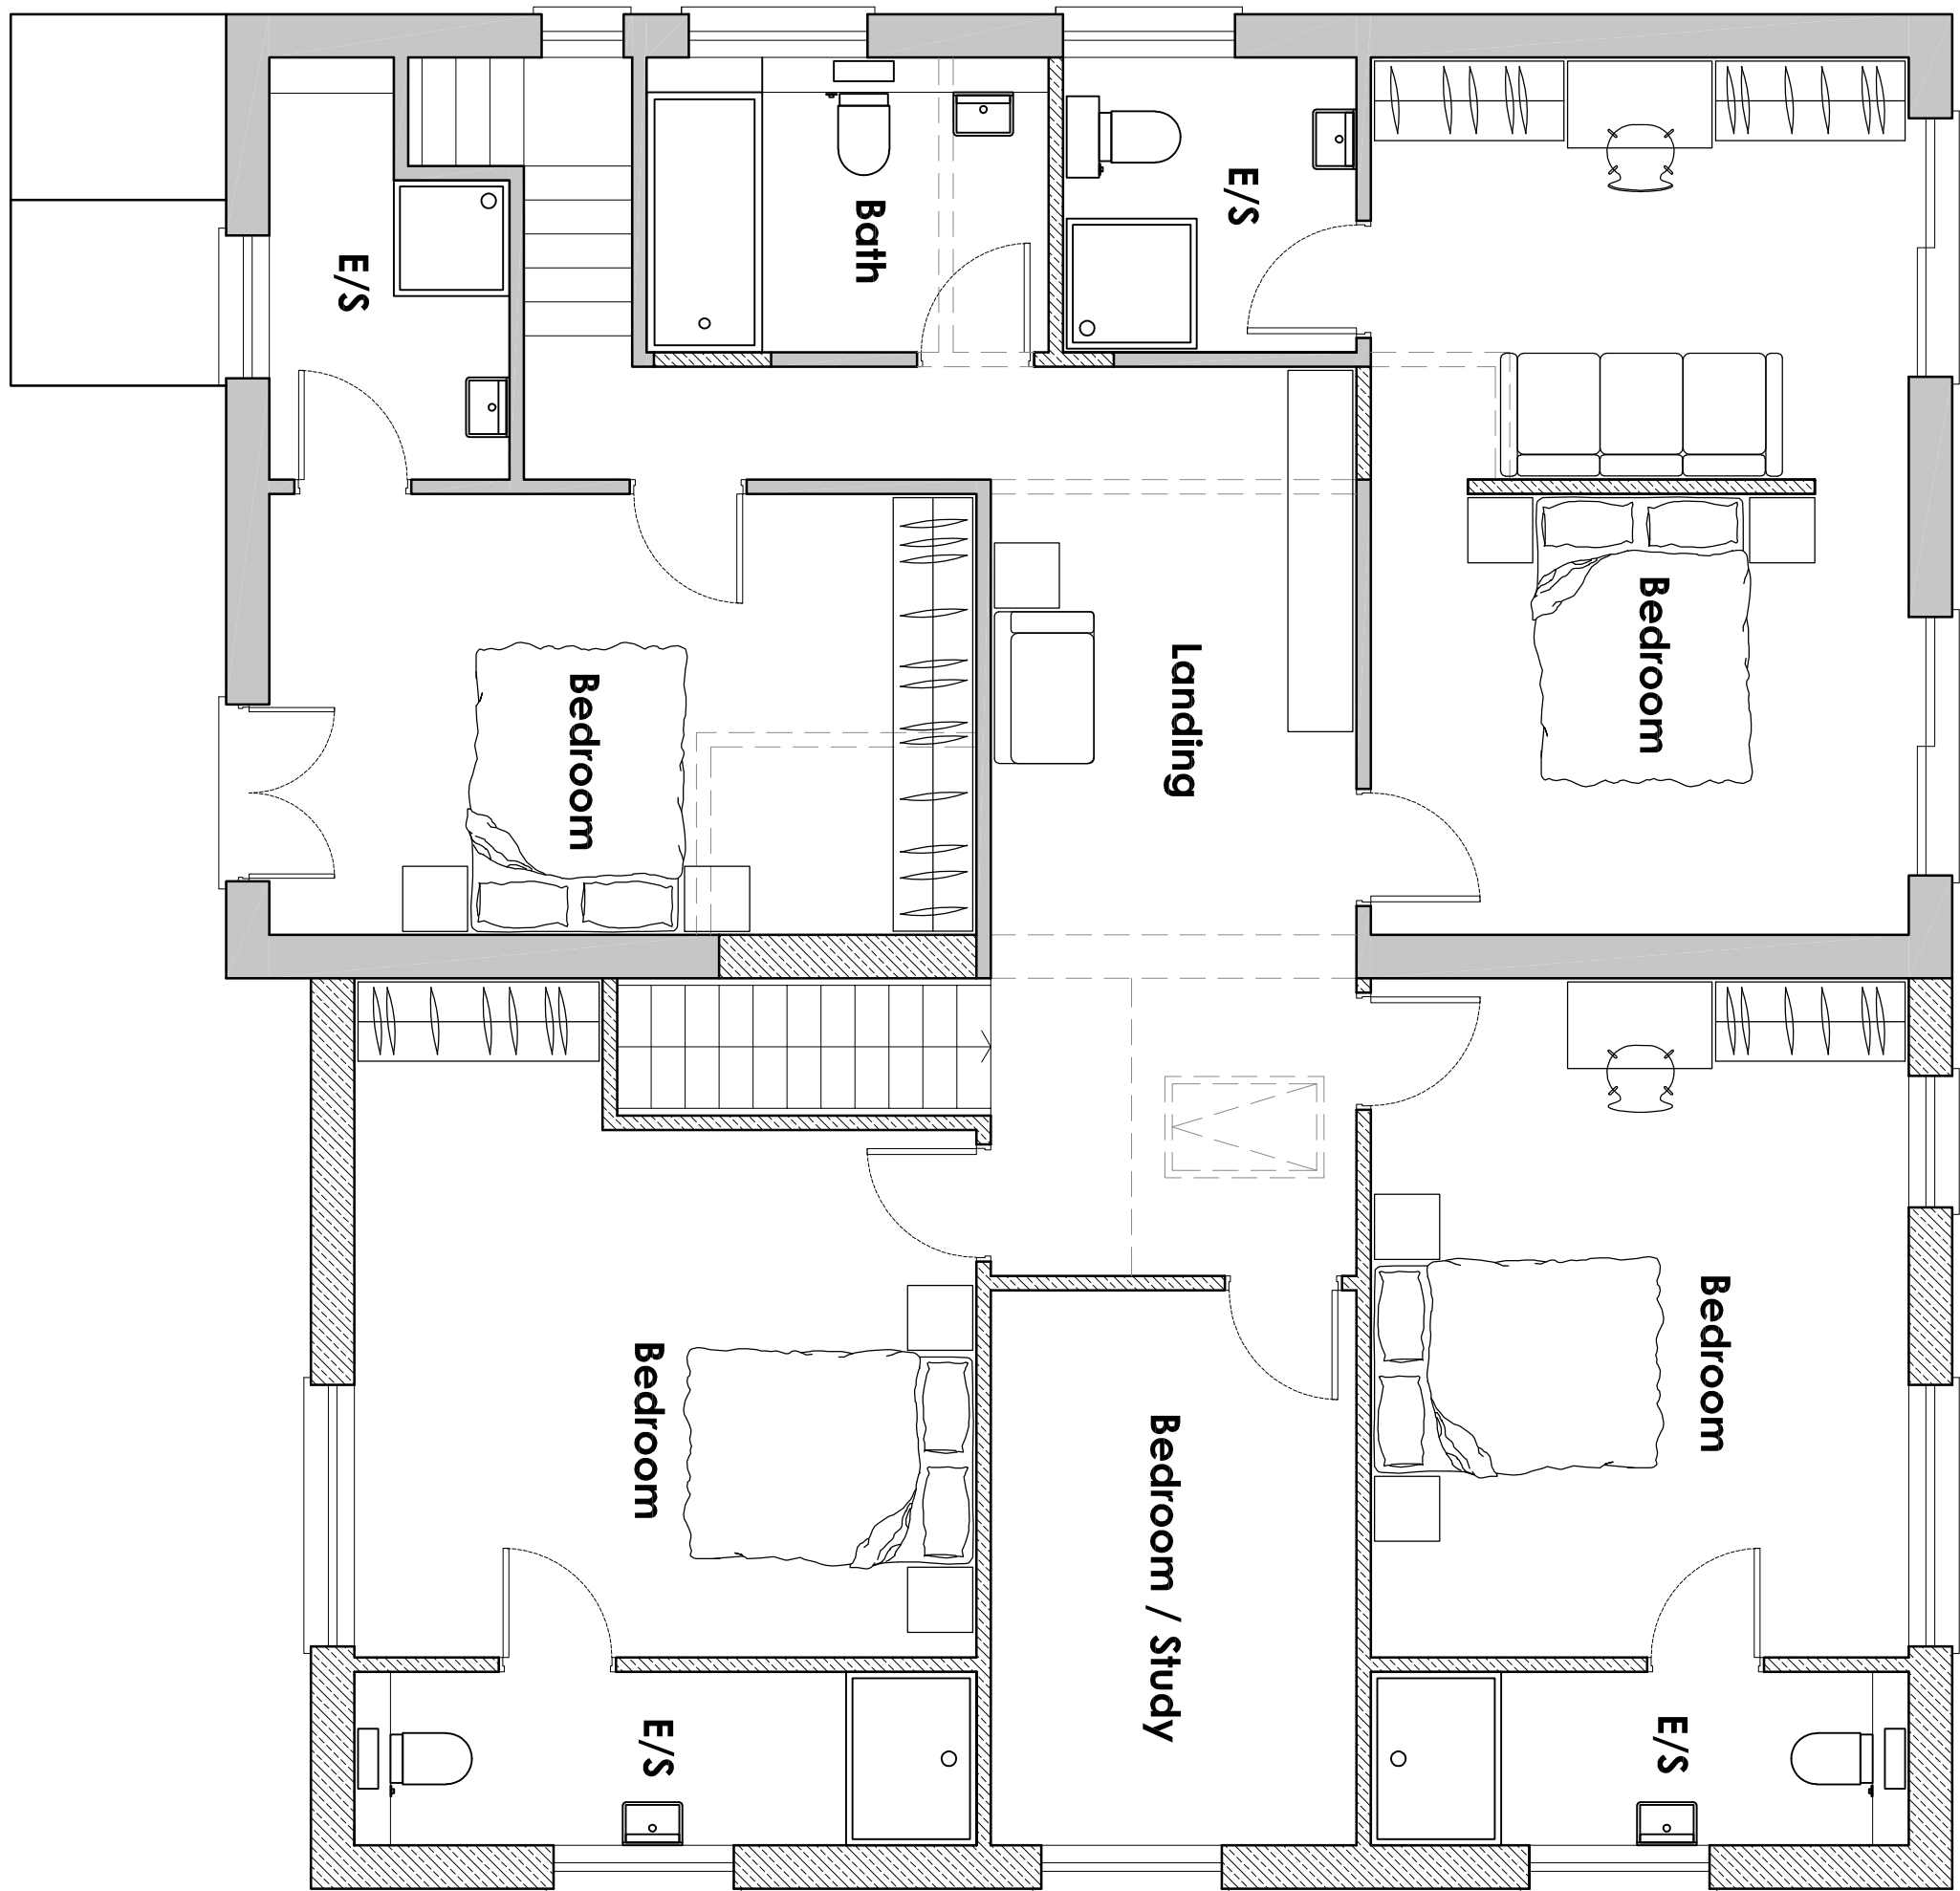


PROPOSED FIRST FLOOR PLAN
1:50 @ A1

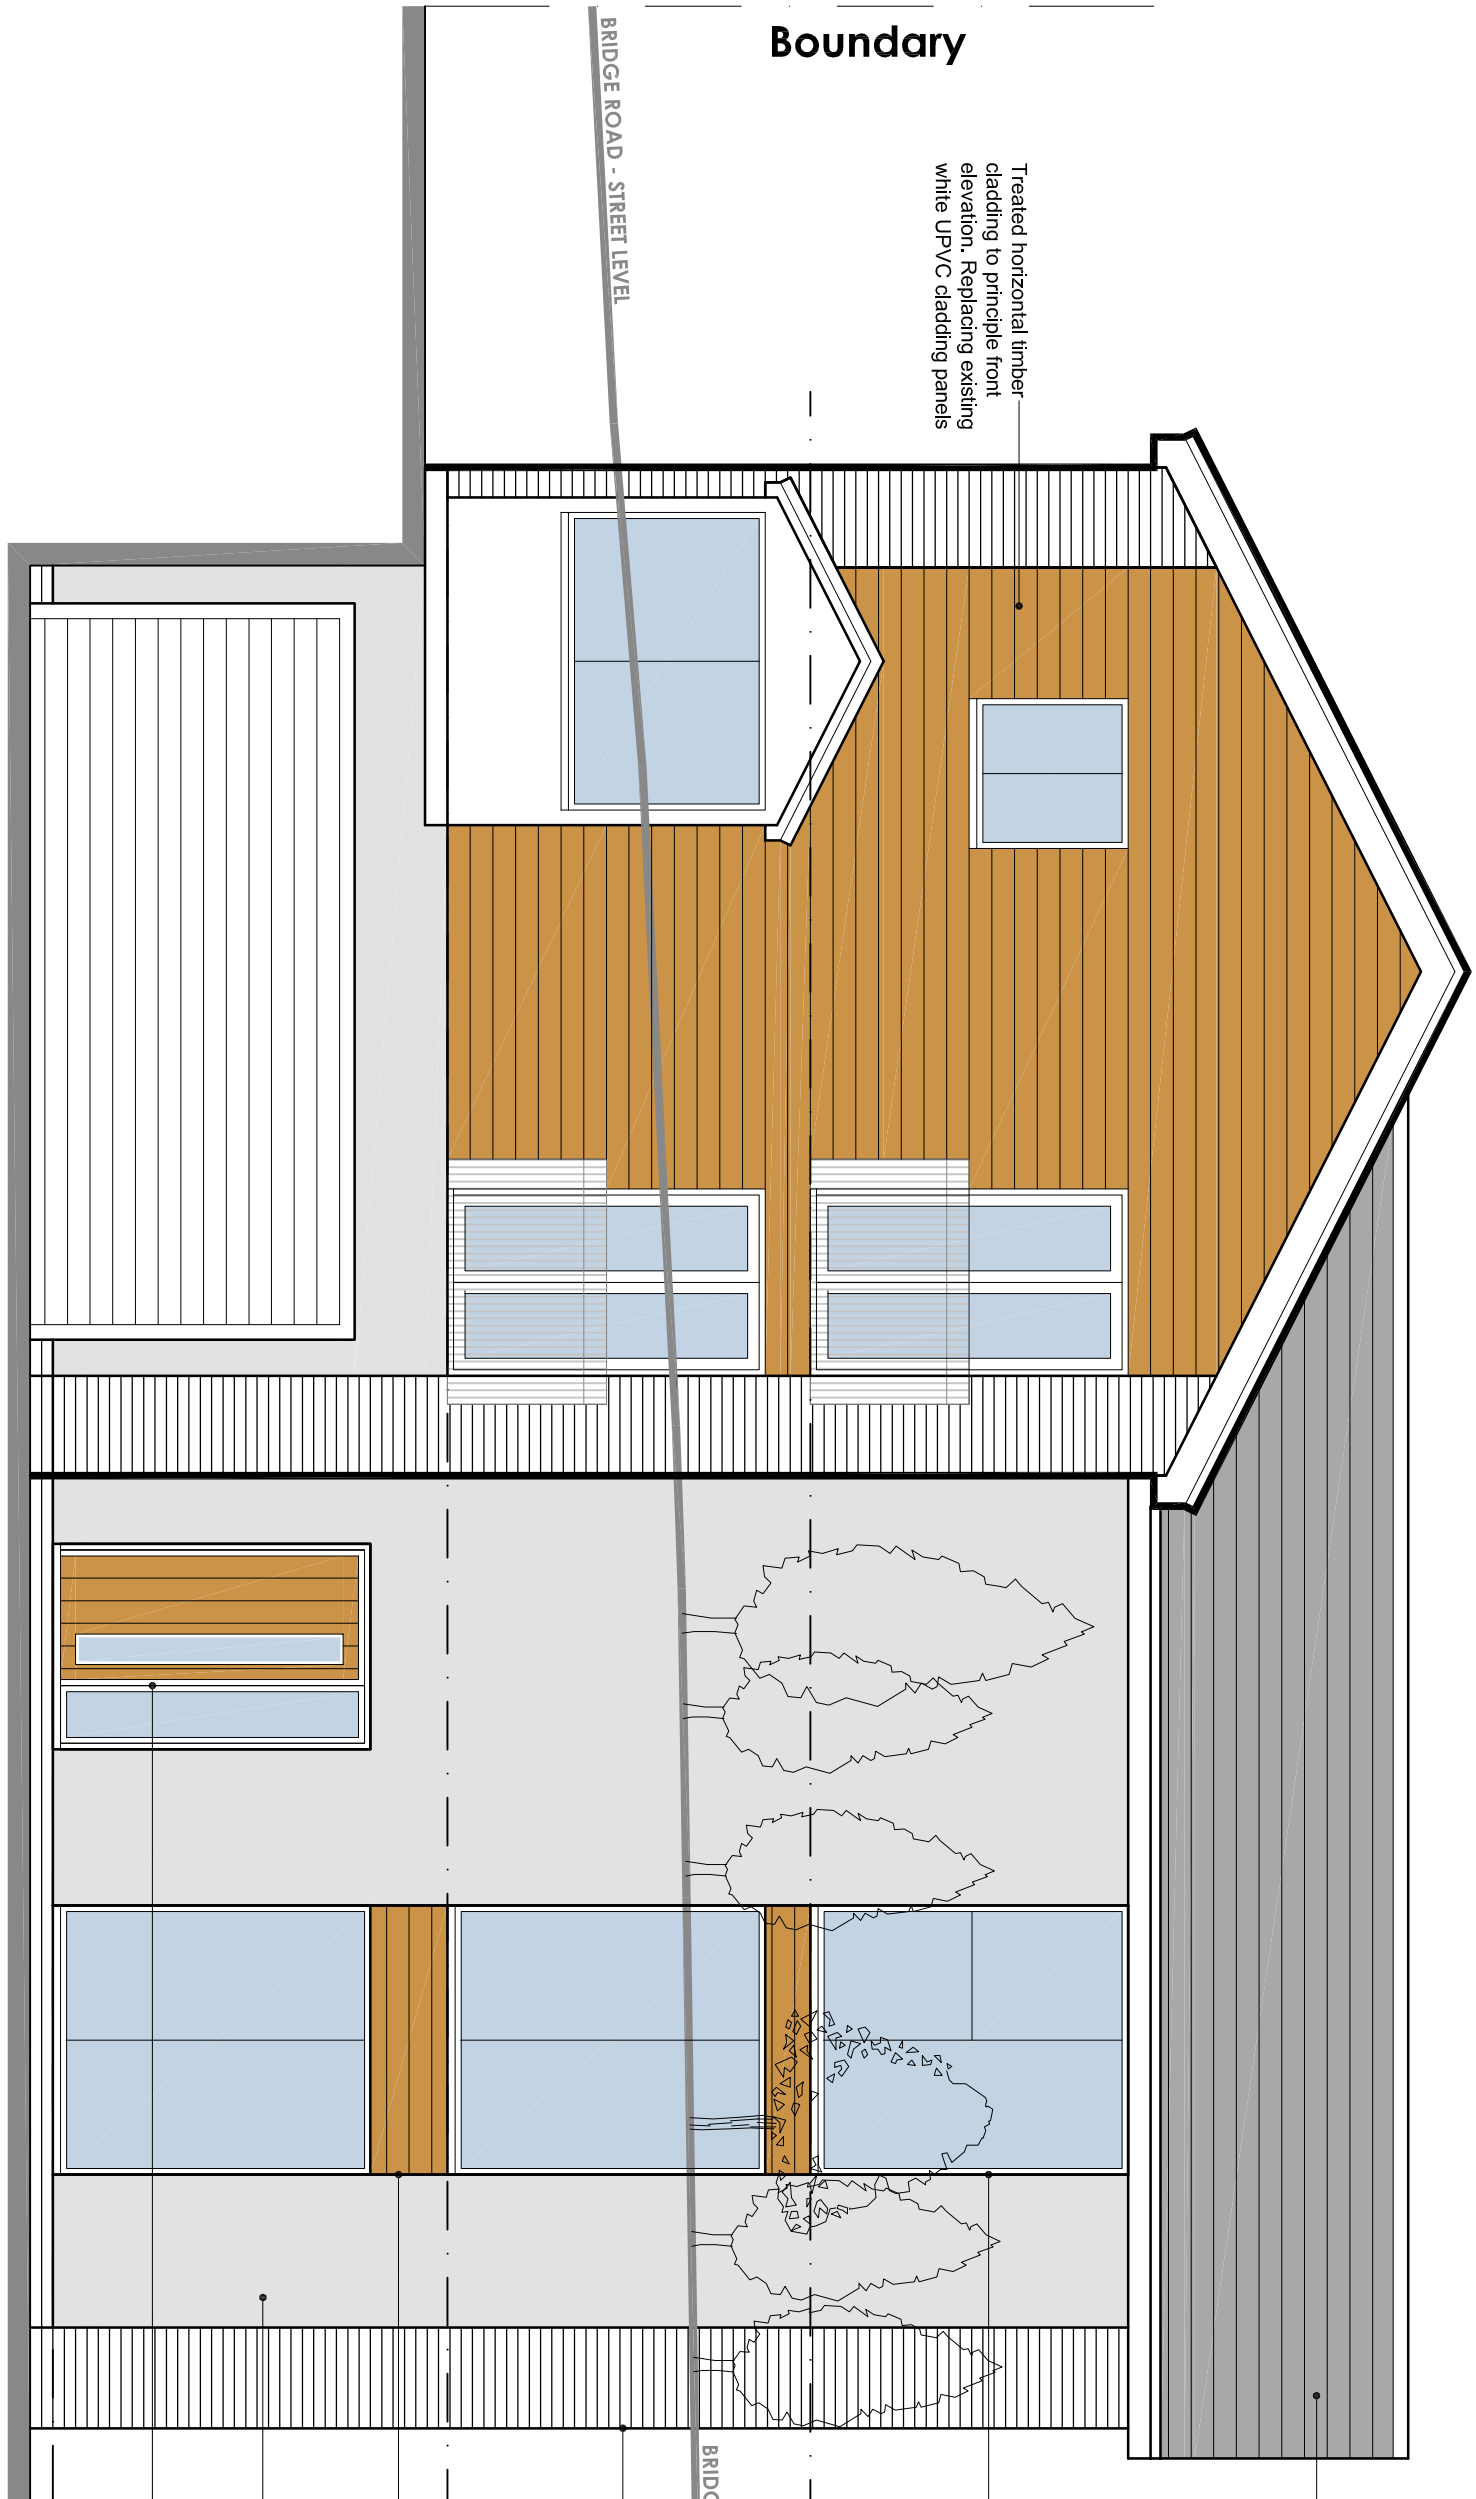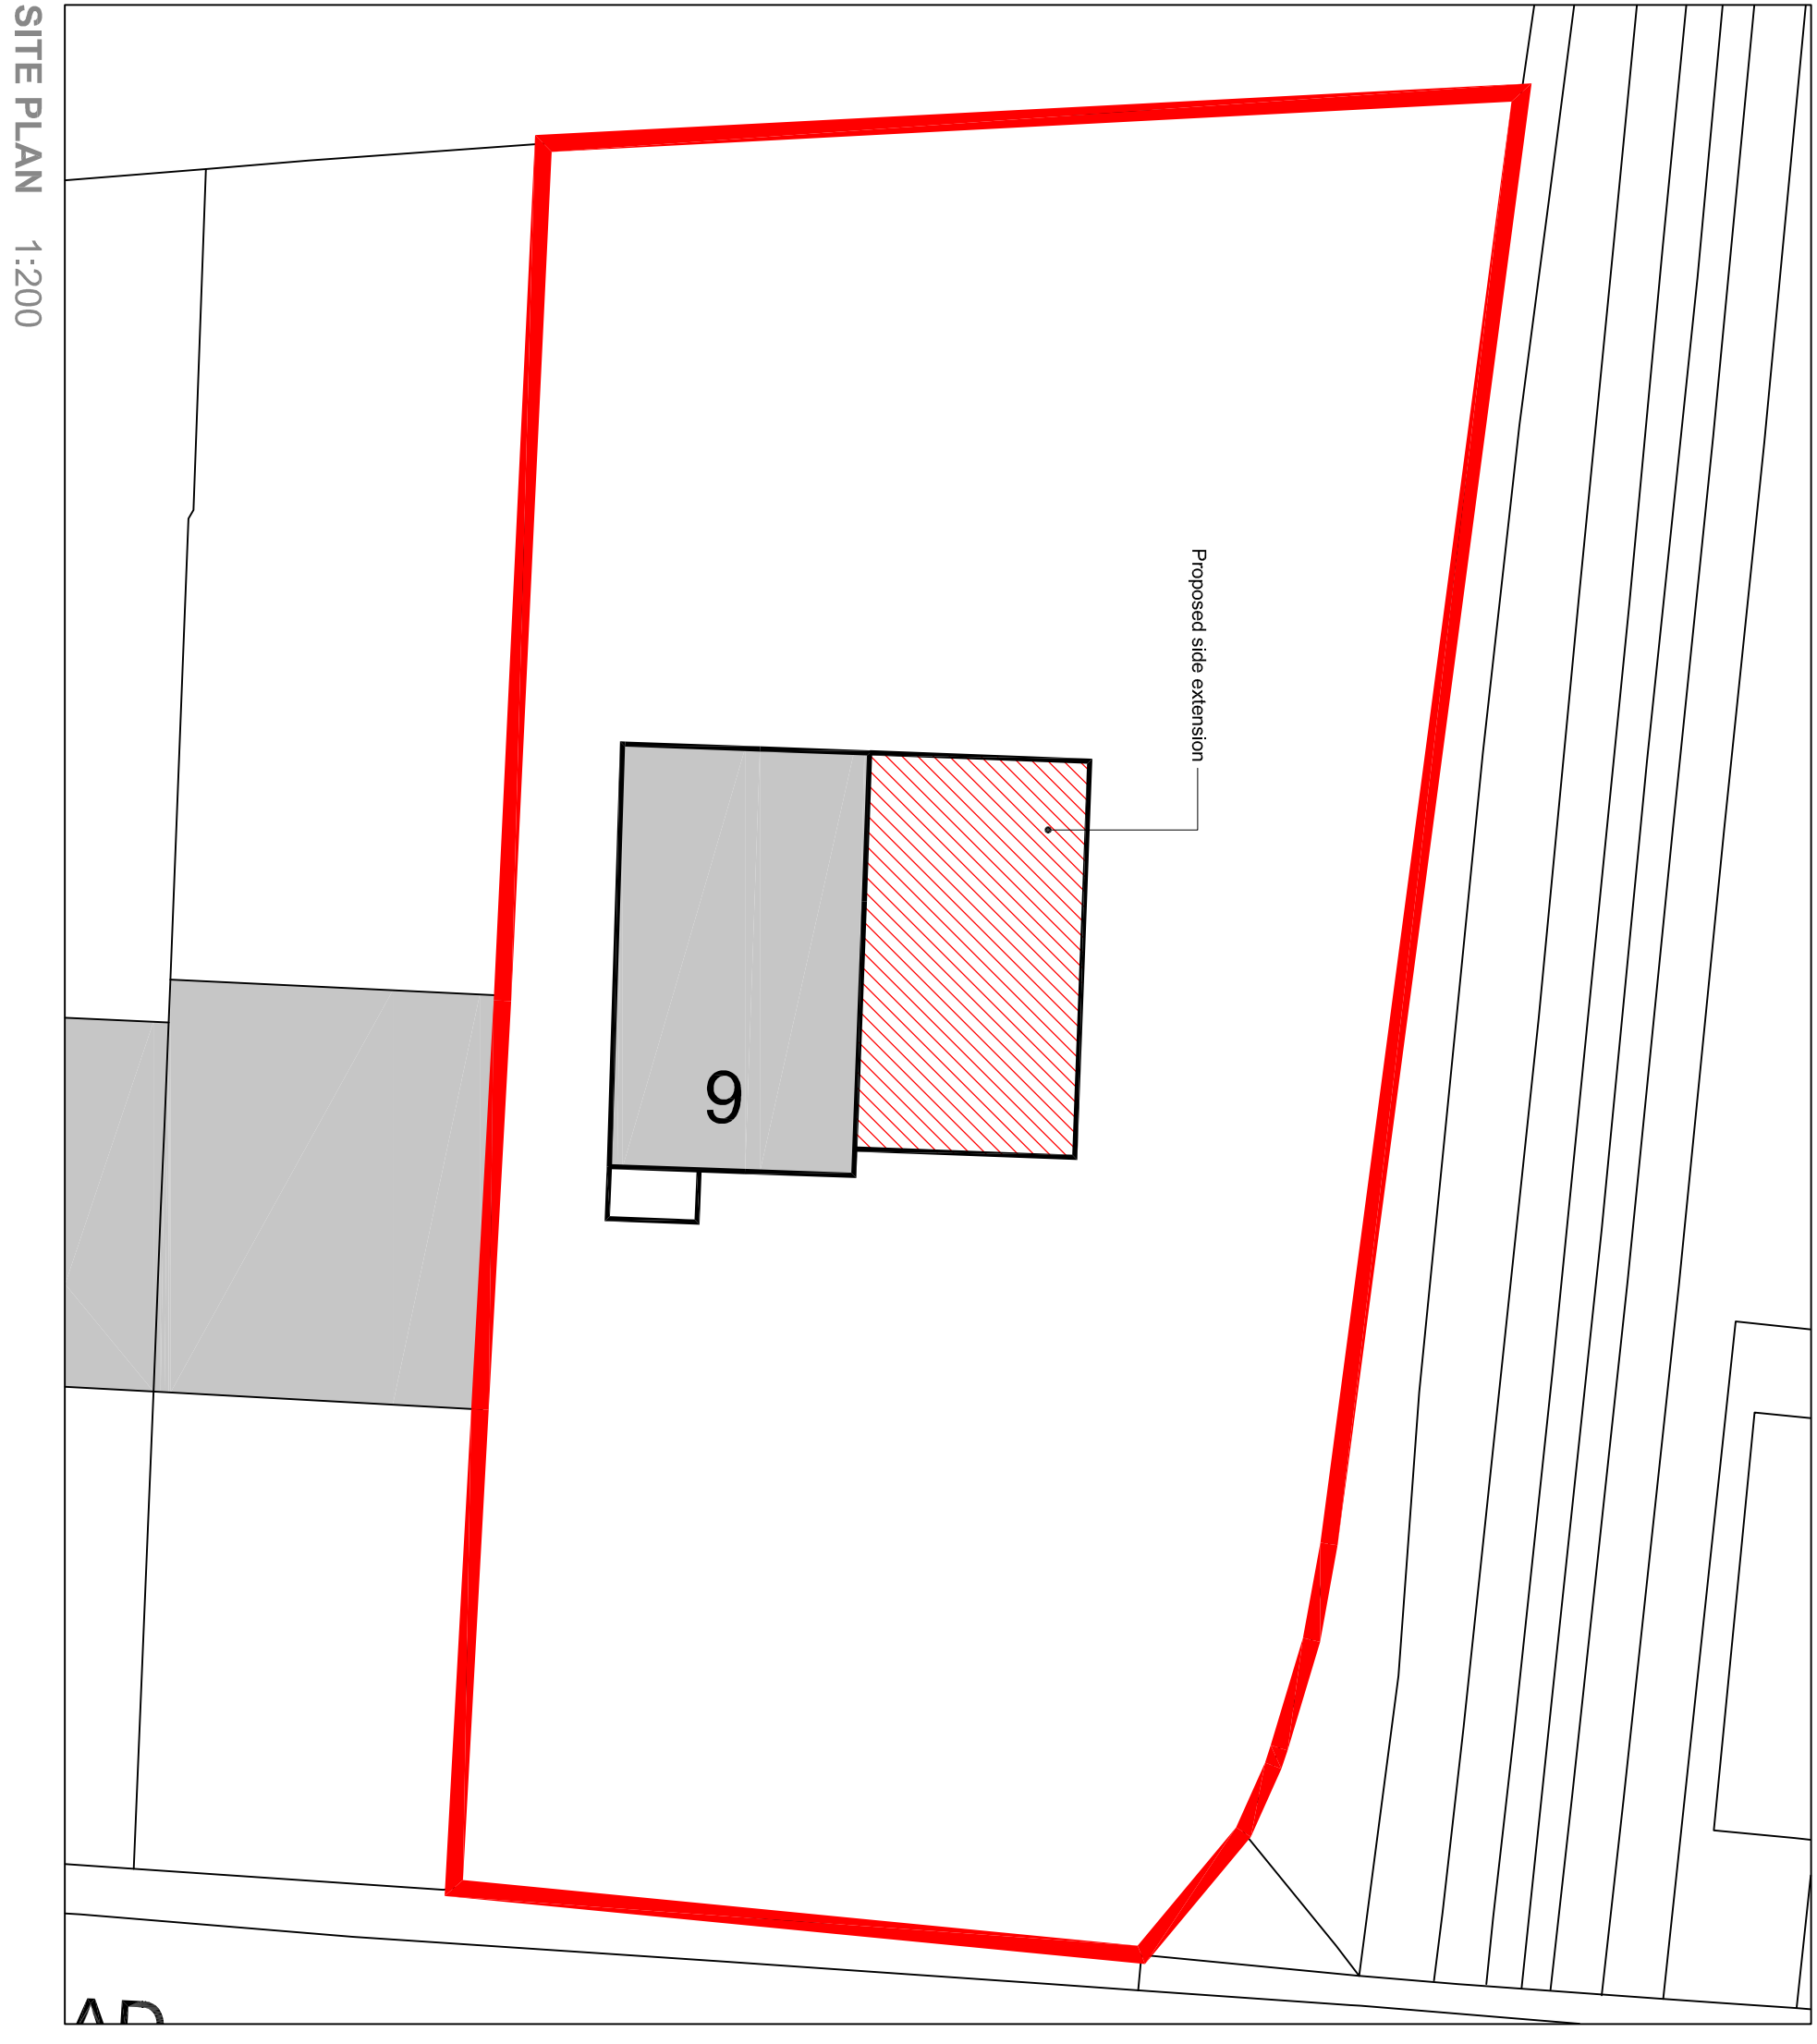

PROPOSED FRONT ELEVATION
1:50 @ A1

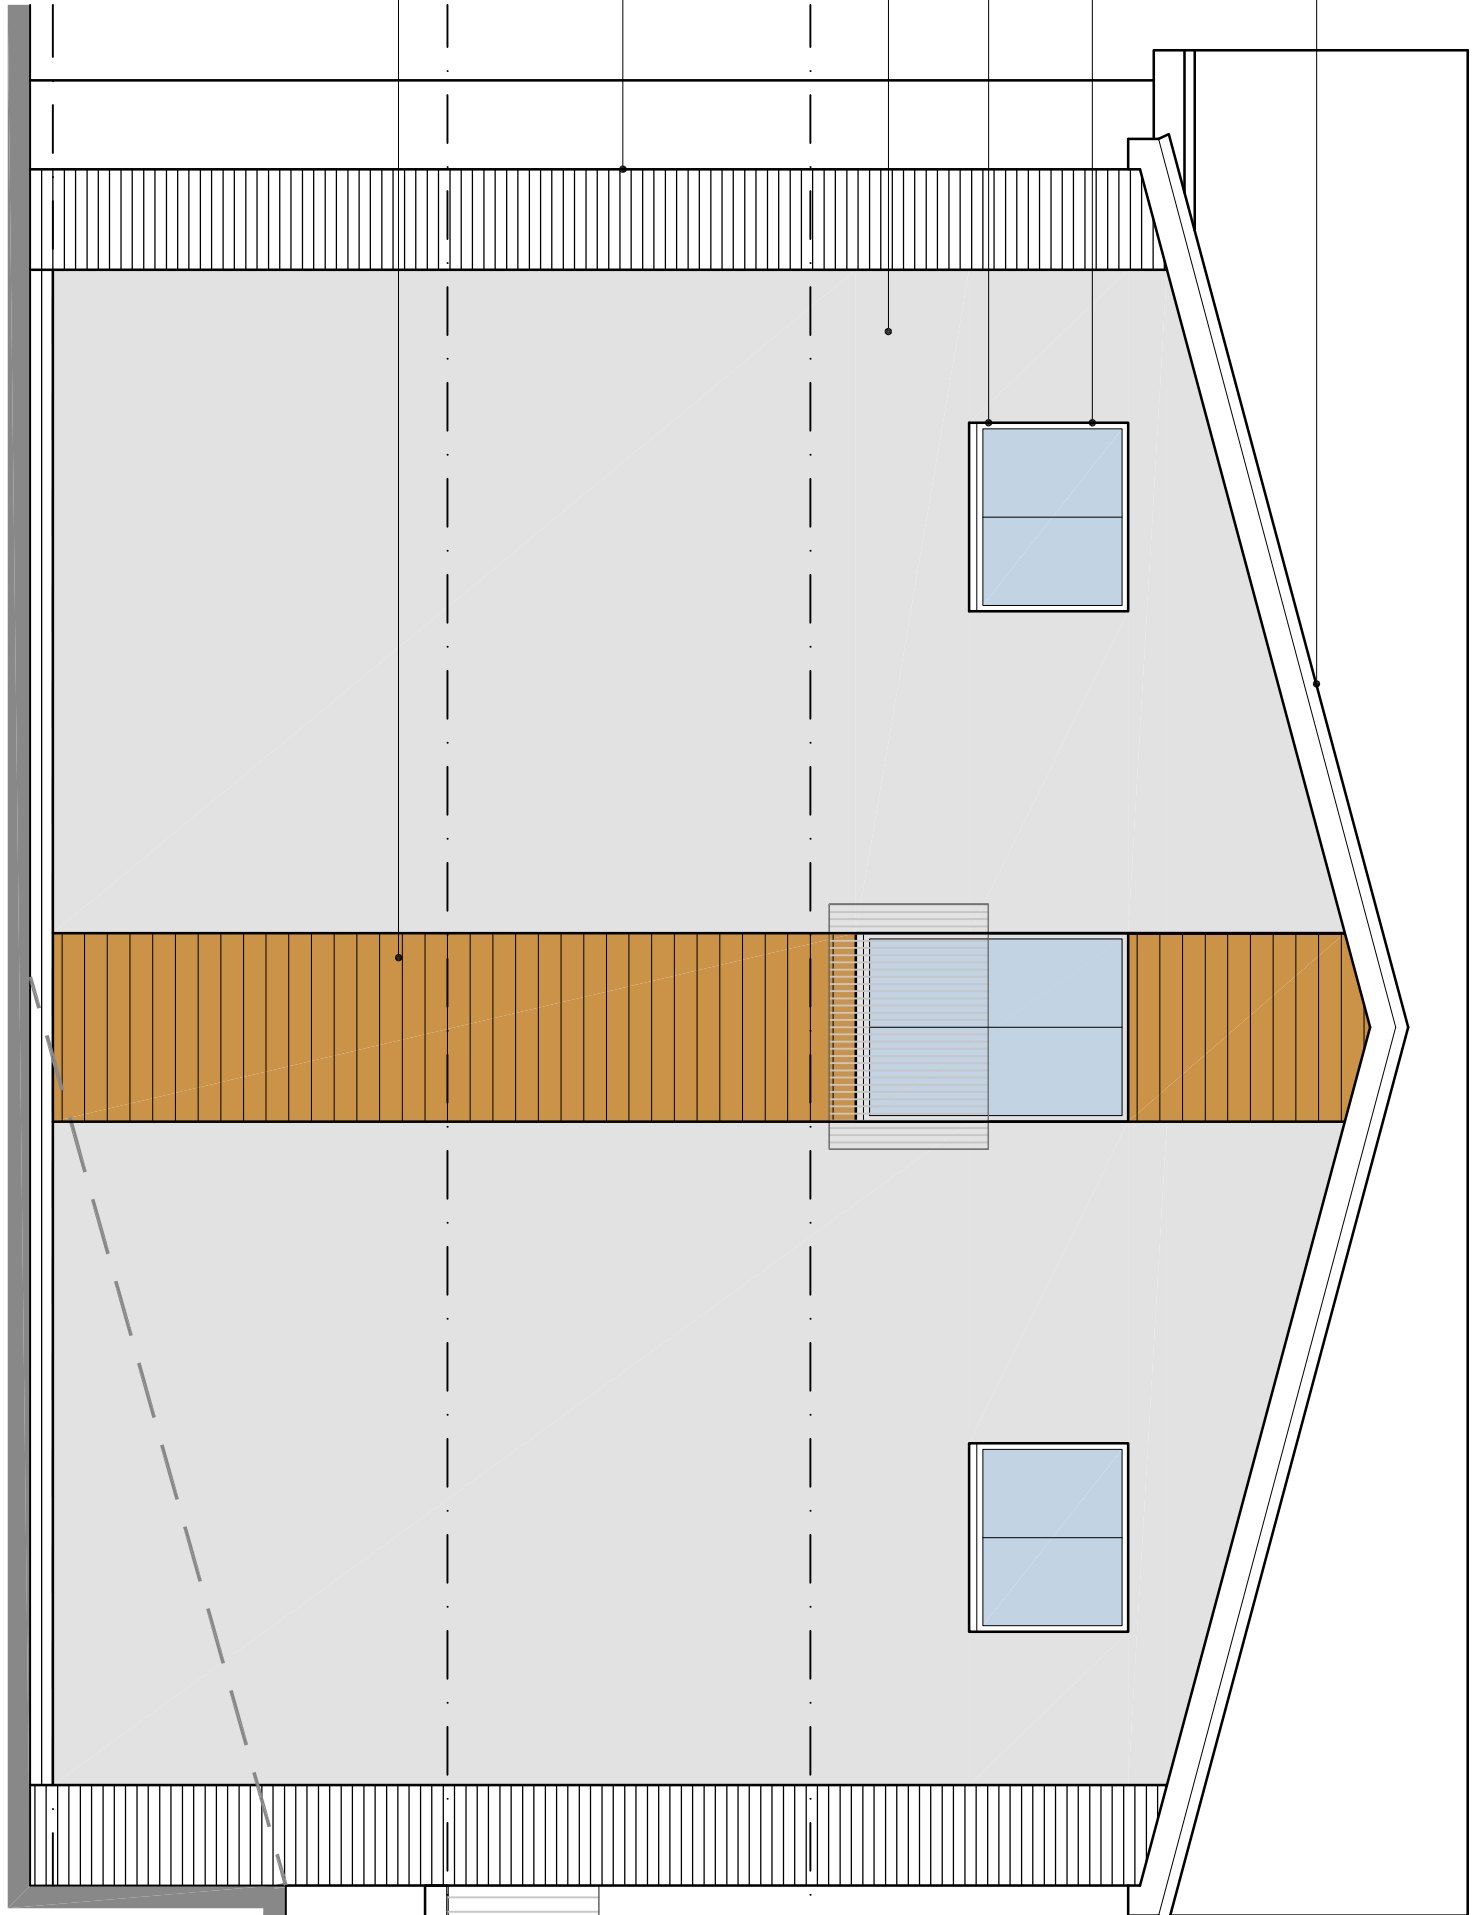

PROPOSED SIDE ELEVATION
1:50 @ A1

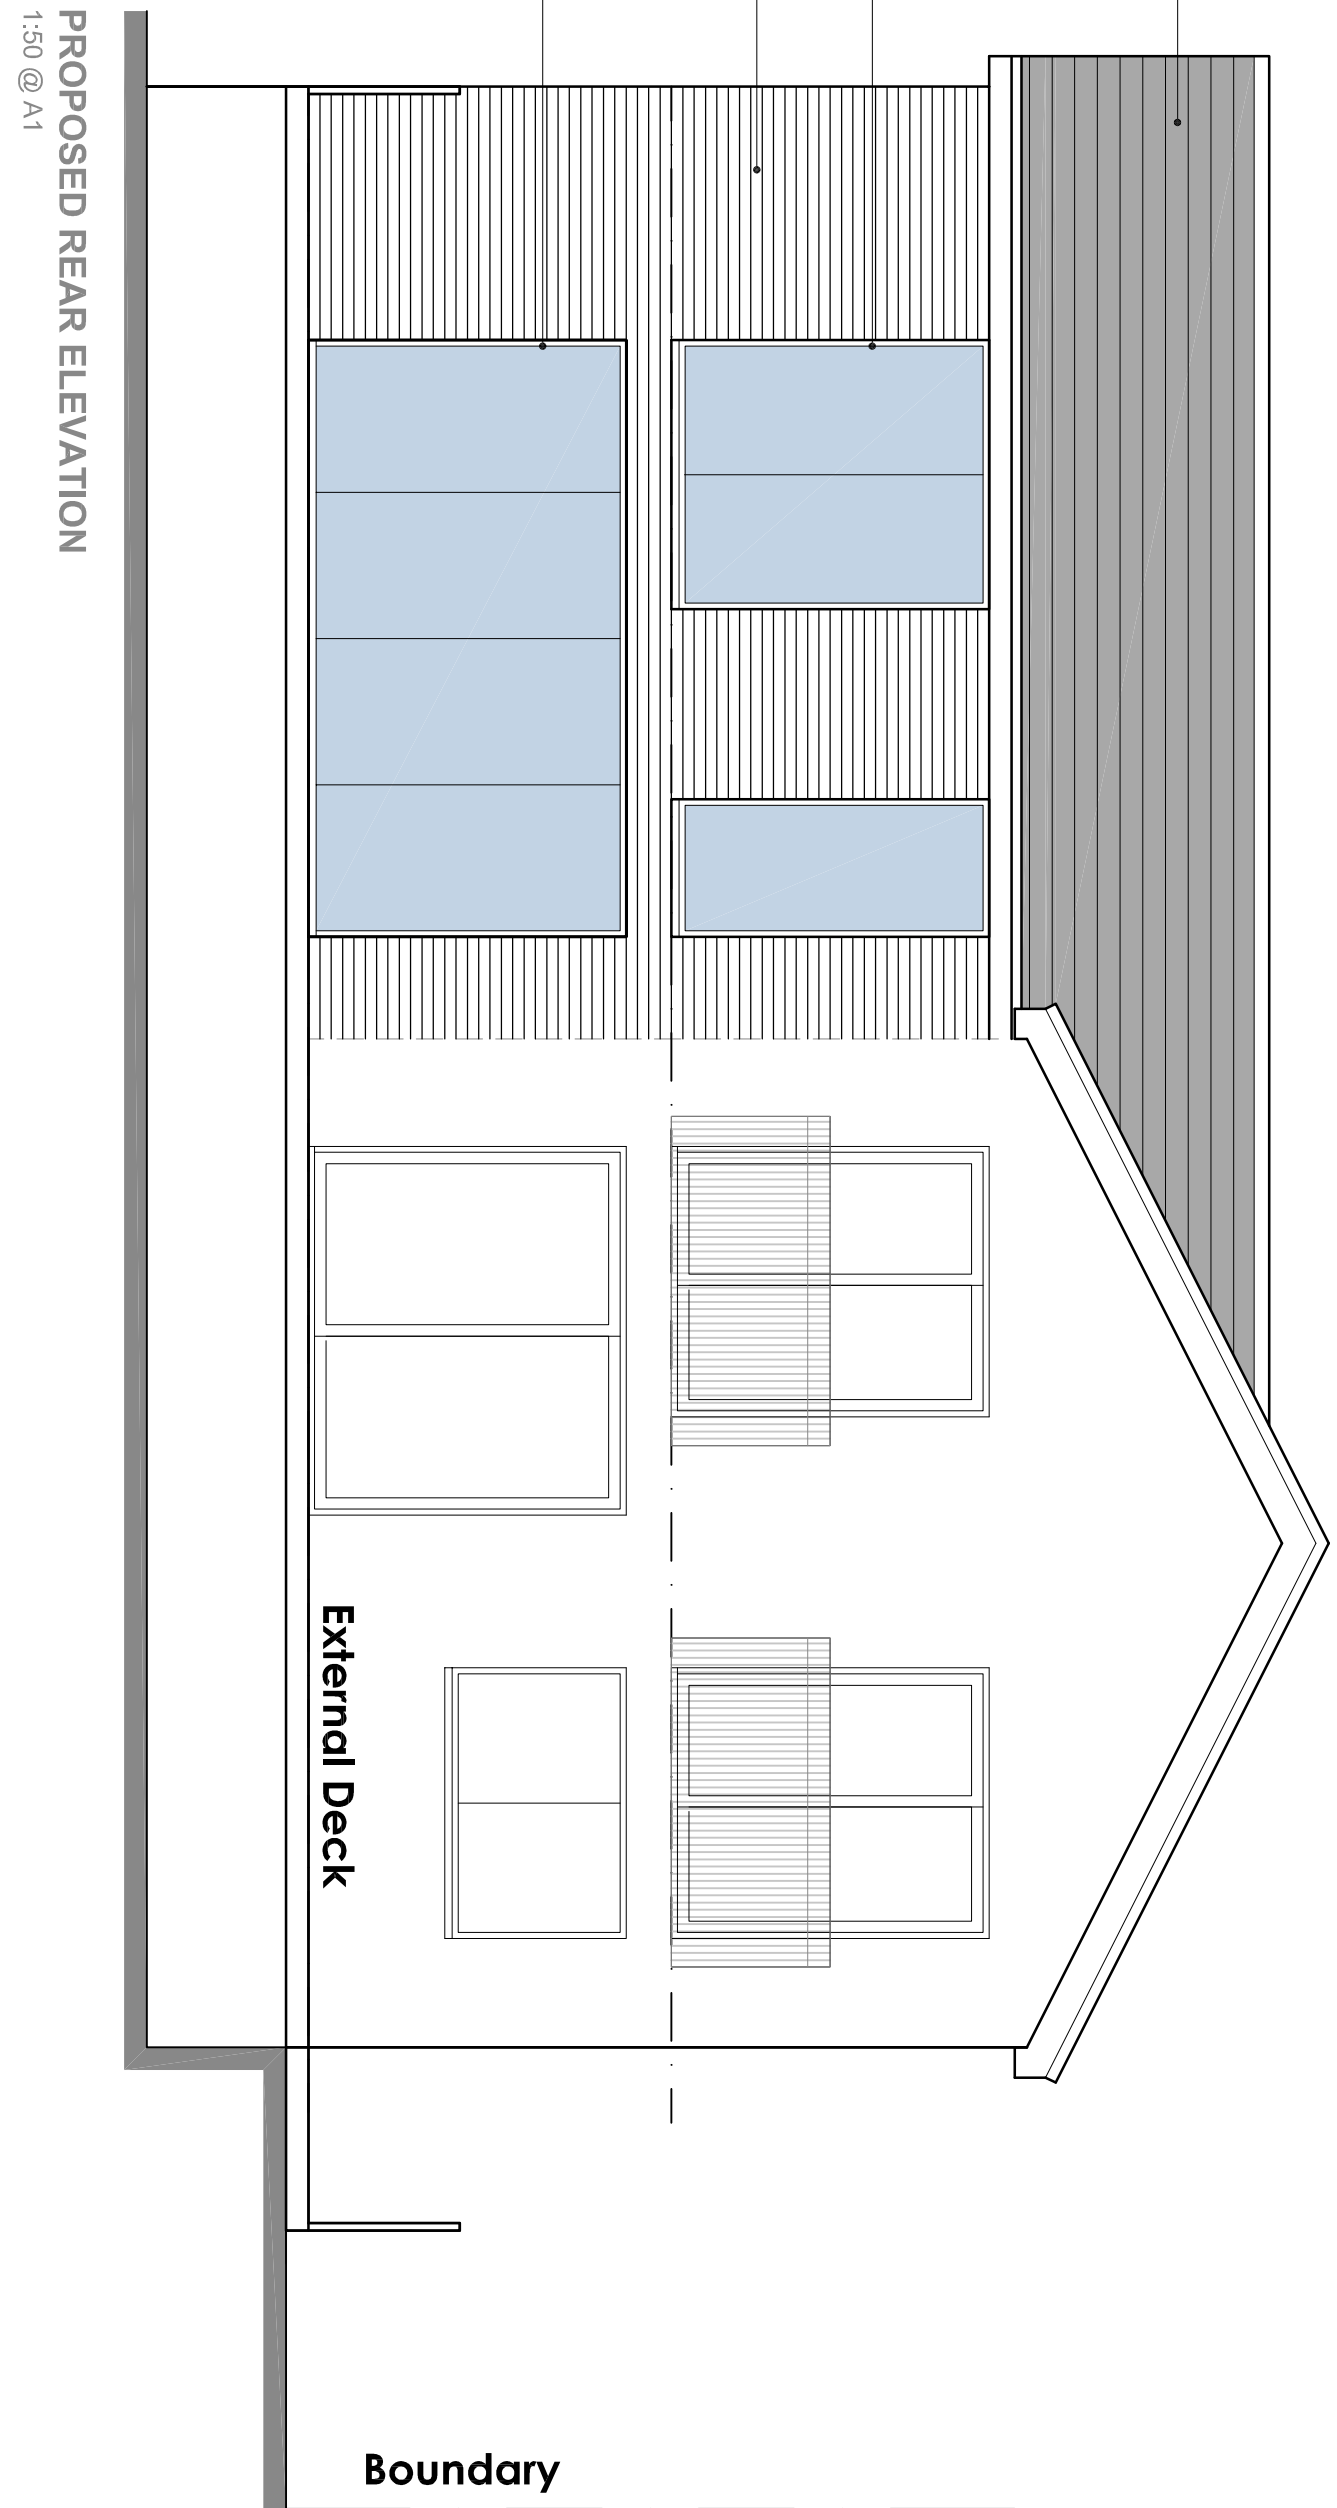

PROPOSED REAR ELEVATION
1:50 @ A1

