
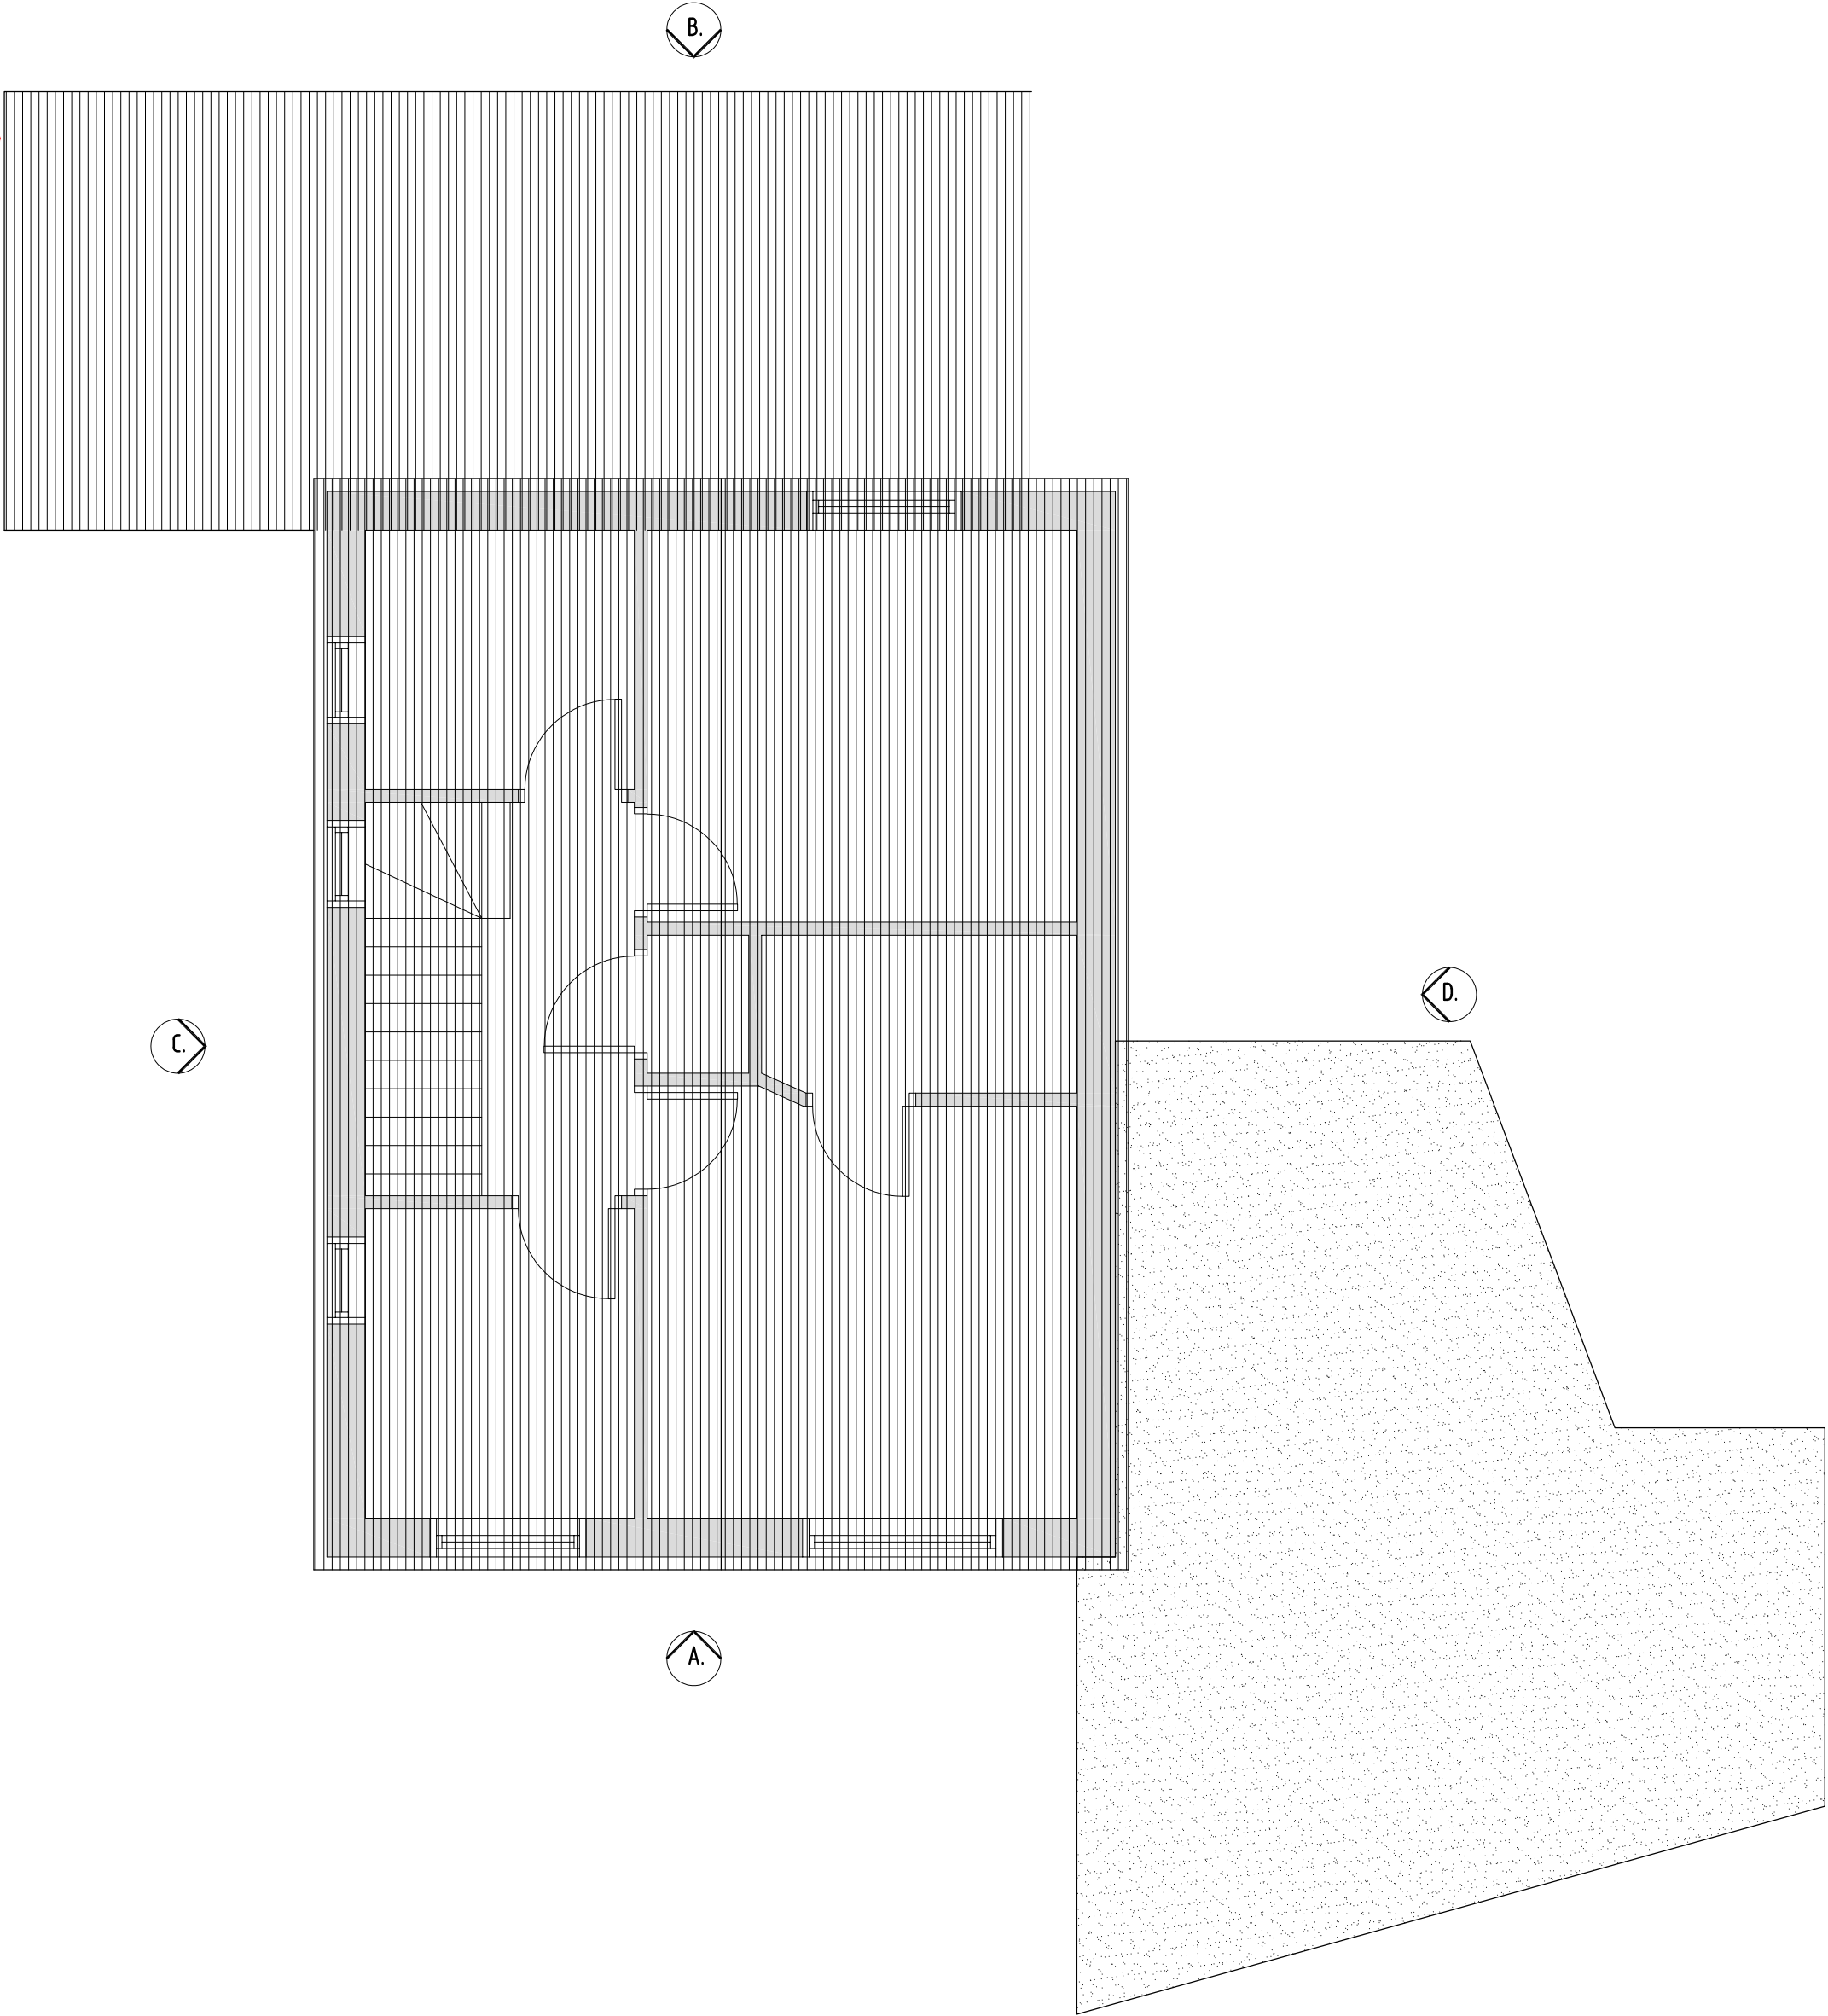
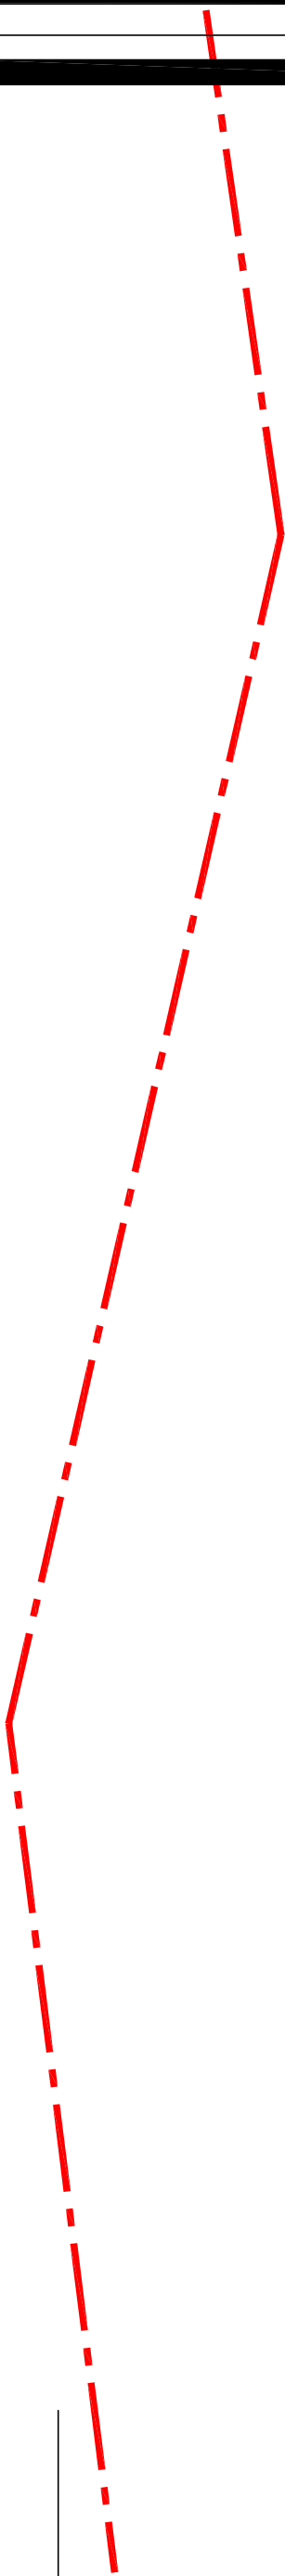


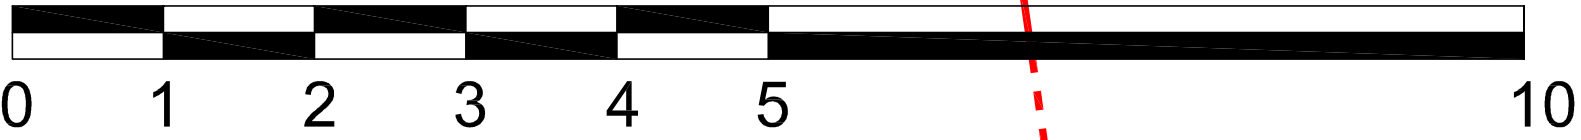

Rev	Initial	Amendment	Date

CHRIS MITCHELL 20 HOLMWOOD DRIVE, FORMBY L37 1PQ Tel. 07832272348 E-Mail : CHRIS666MITCH@HOTMAIL.COM	PROJECT	<u>PROPOSED EXTENTIONS TO</u> 11 MEADOW GROVE L25 9SH	DETAIL	<u>PROPOSED ROOF LAYOUT</u>	DATE		SCALE	
					07.06.2023		1:50@A3	
					DRAWN CM	CHK.BY	DRG. NUMBER P03	