
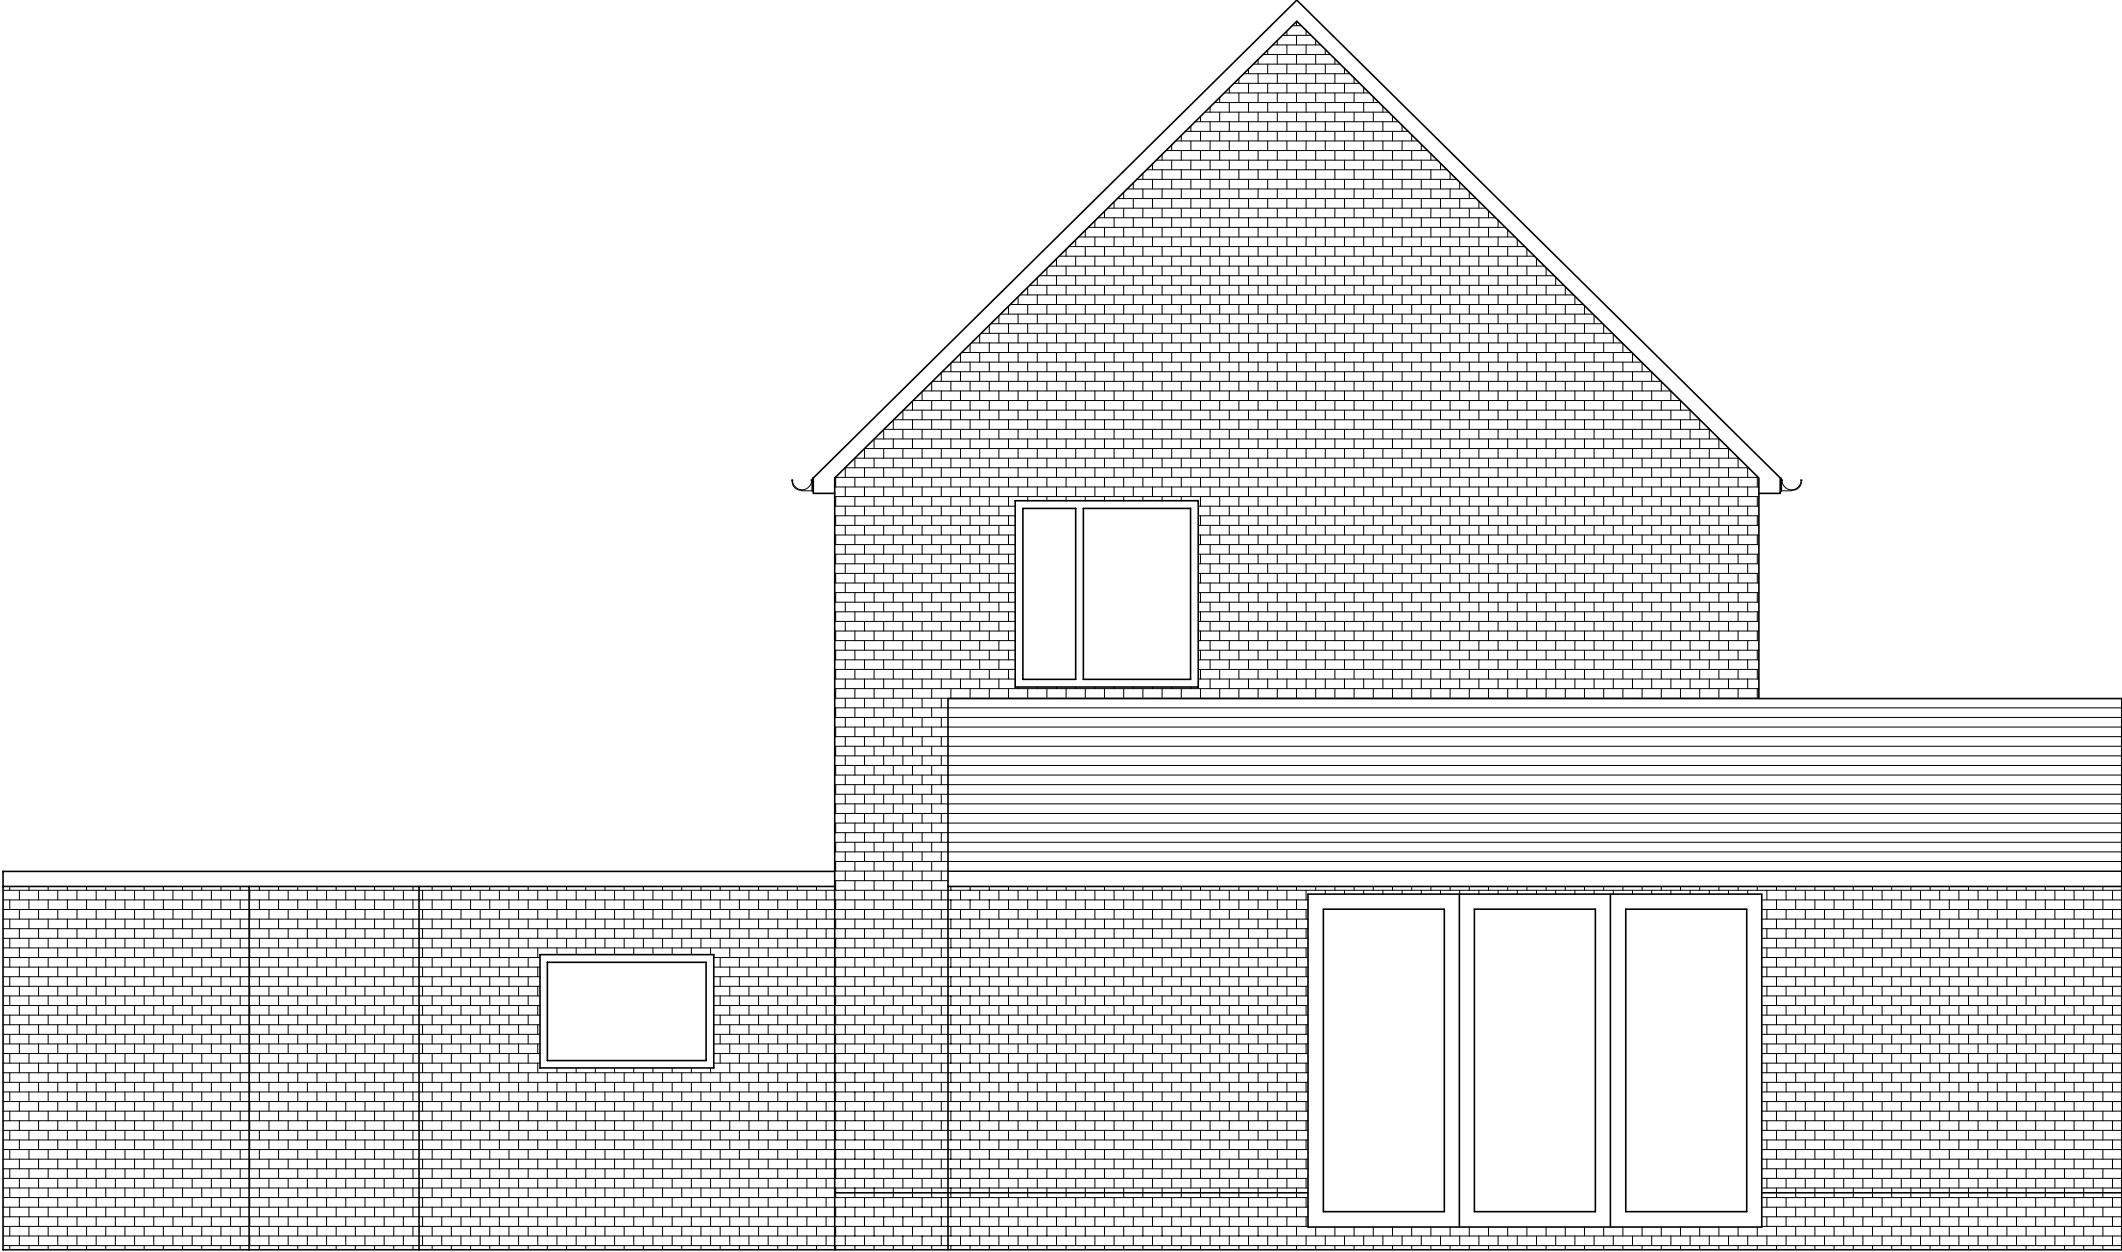


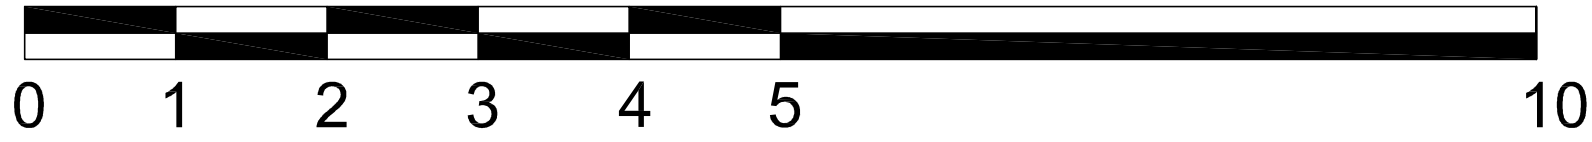

Rev	Initial	Amendment	Date

CHRIS MITCHELL 20 HOLMWOOD DRIVE, FORMBY L37 1PQ Tel. 07832272348 E-Mail : CHRIS666MITCH@HOTMAIL.COM	PROJECT PROPOSED EXTENTIONS TO 11 MEADOW GROVE L25 9SH	DETAIL PROPOSED ELEVATION B	DATE 07.06.2023	SCALE 1:50@A3
			DRAWN CM	CHK.BY DRG. NUMBER P05