
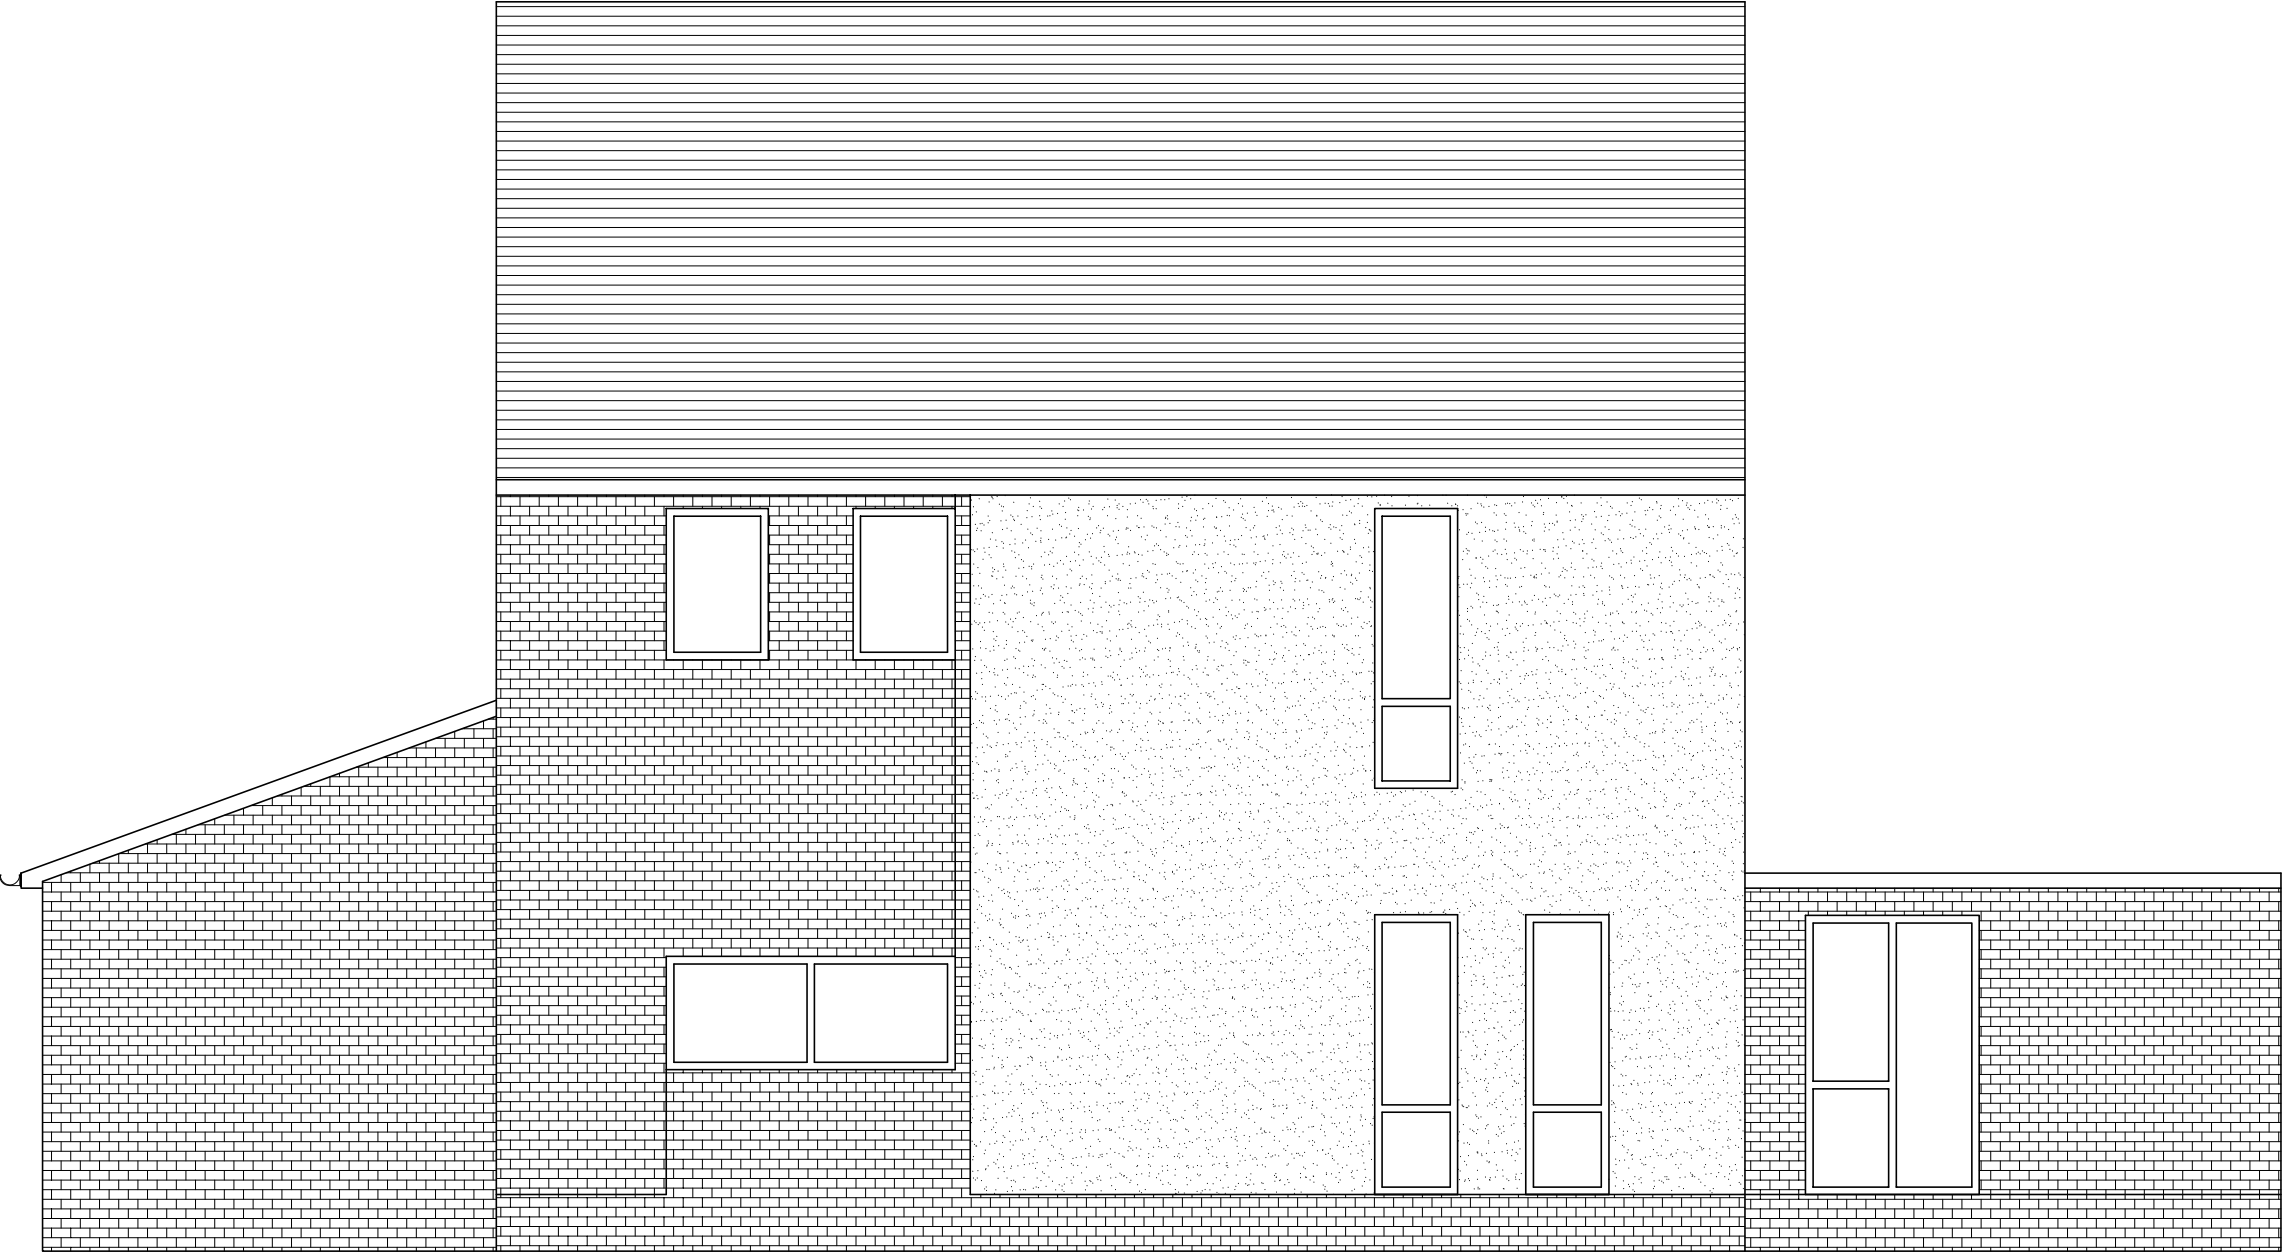


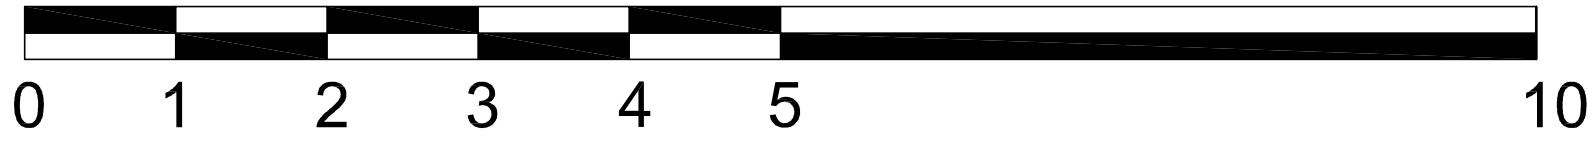

Rev	Initial	Amendment	Date

CHRIS MITCHELL
20 HOLMWOOD DRIVE, FORMBY
L37 1PQ
Tel. 07832272348
E-Mail : CHRIS666MITCH@HOTMAIL.COM

PROJECT
PROPOSED EXTENTIONS TO
11 MEADOW GROVE L25 9SH

DETAIL
PROPOSED ELEVATION C

DATE 07.06.2023		SCALE 1:50@A3
DRAWN CM	CHK.BY	DRG. NUMBER P06