


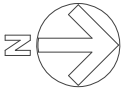

Notes

Jennings Design Associates take no responsibility for any dimensions obtained by scaling from this drawing. If no dimension is shown the applicant must ascertain the dimension specifically from the Architect or by the relevant authority. Dimensions shown on this drawing are for information only and no reliance may be placed on digital data. All data must be checked against hard copy. Dimensions must be checked on site. Any discrepancies must be reported to the Architect immediately. This drawing is a copy of Jennings Design Associates




Boundary Treatments

- Brick Wall 2100mm
- Brick Wall 900mm + Brick Piers + Metal Railing Infill
- Timber Fence 1800mm
- Low Timber Fence 900mm
- Site Boundary

This drawing shall be read in conjunction with the Employers Requirements and Approved Planning drawing.

Prior to commencement of works the contractor is advised to agreed the site boundary with the client and adjoining land owner

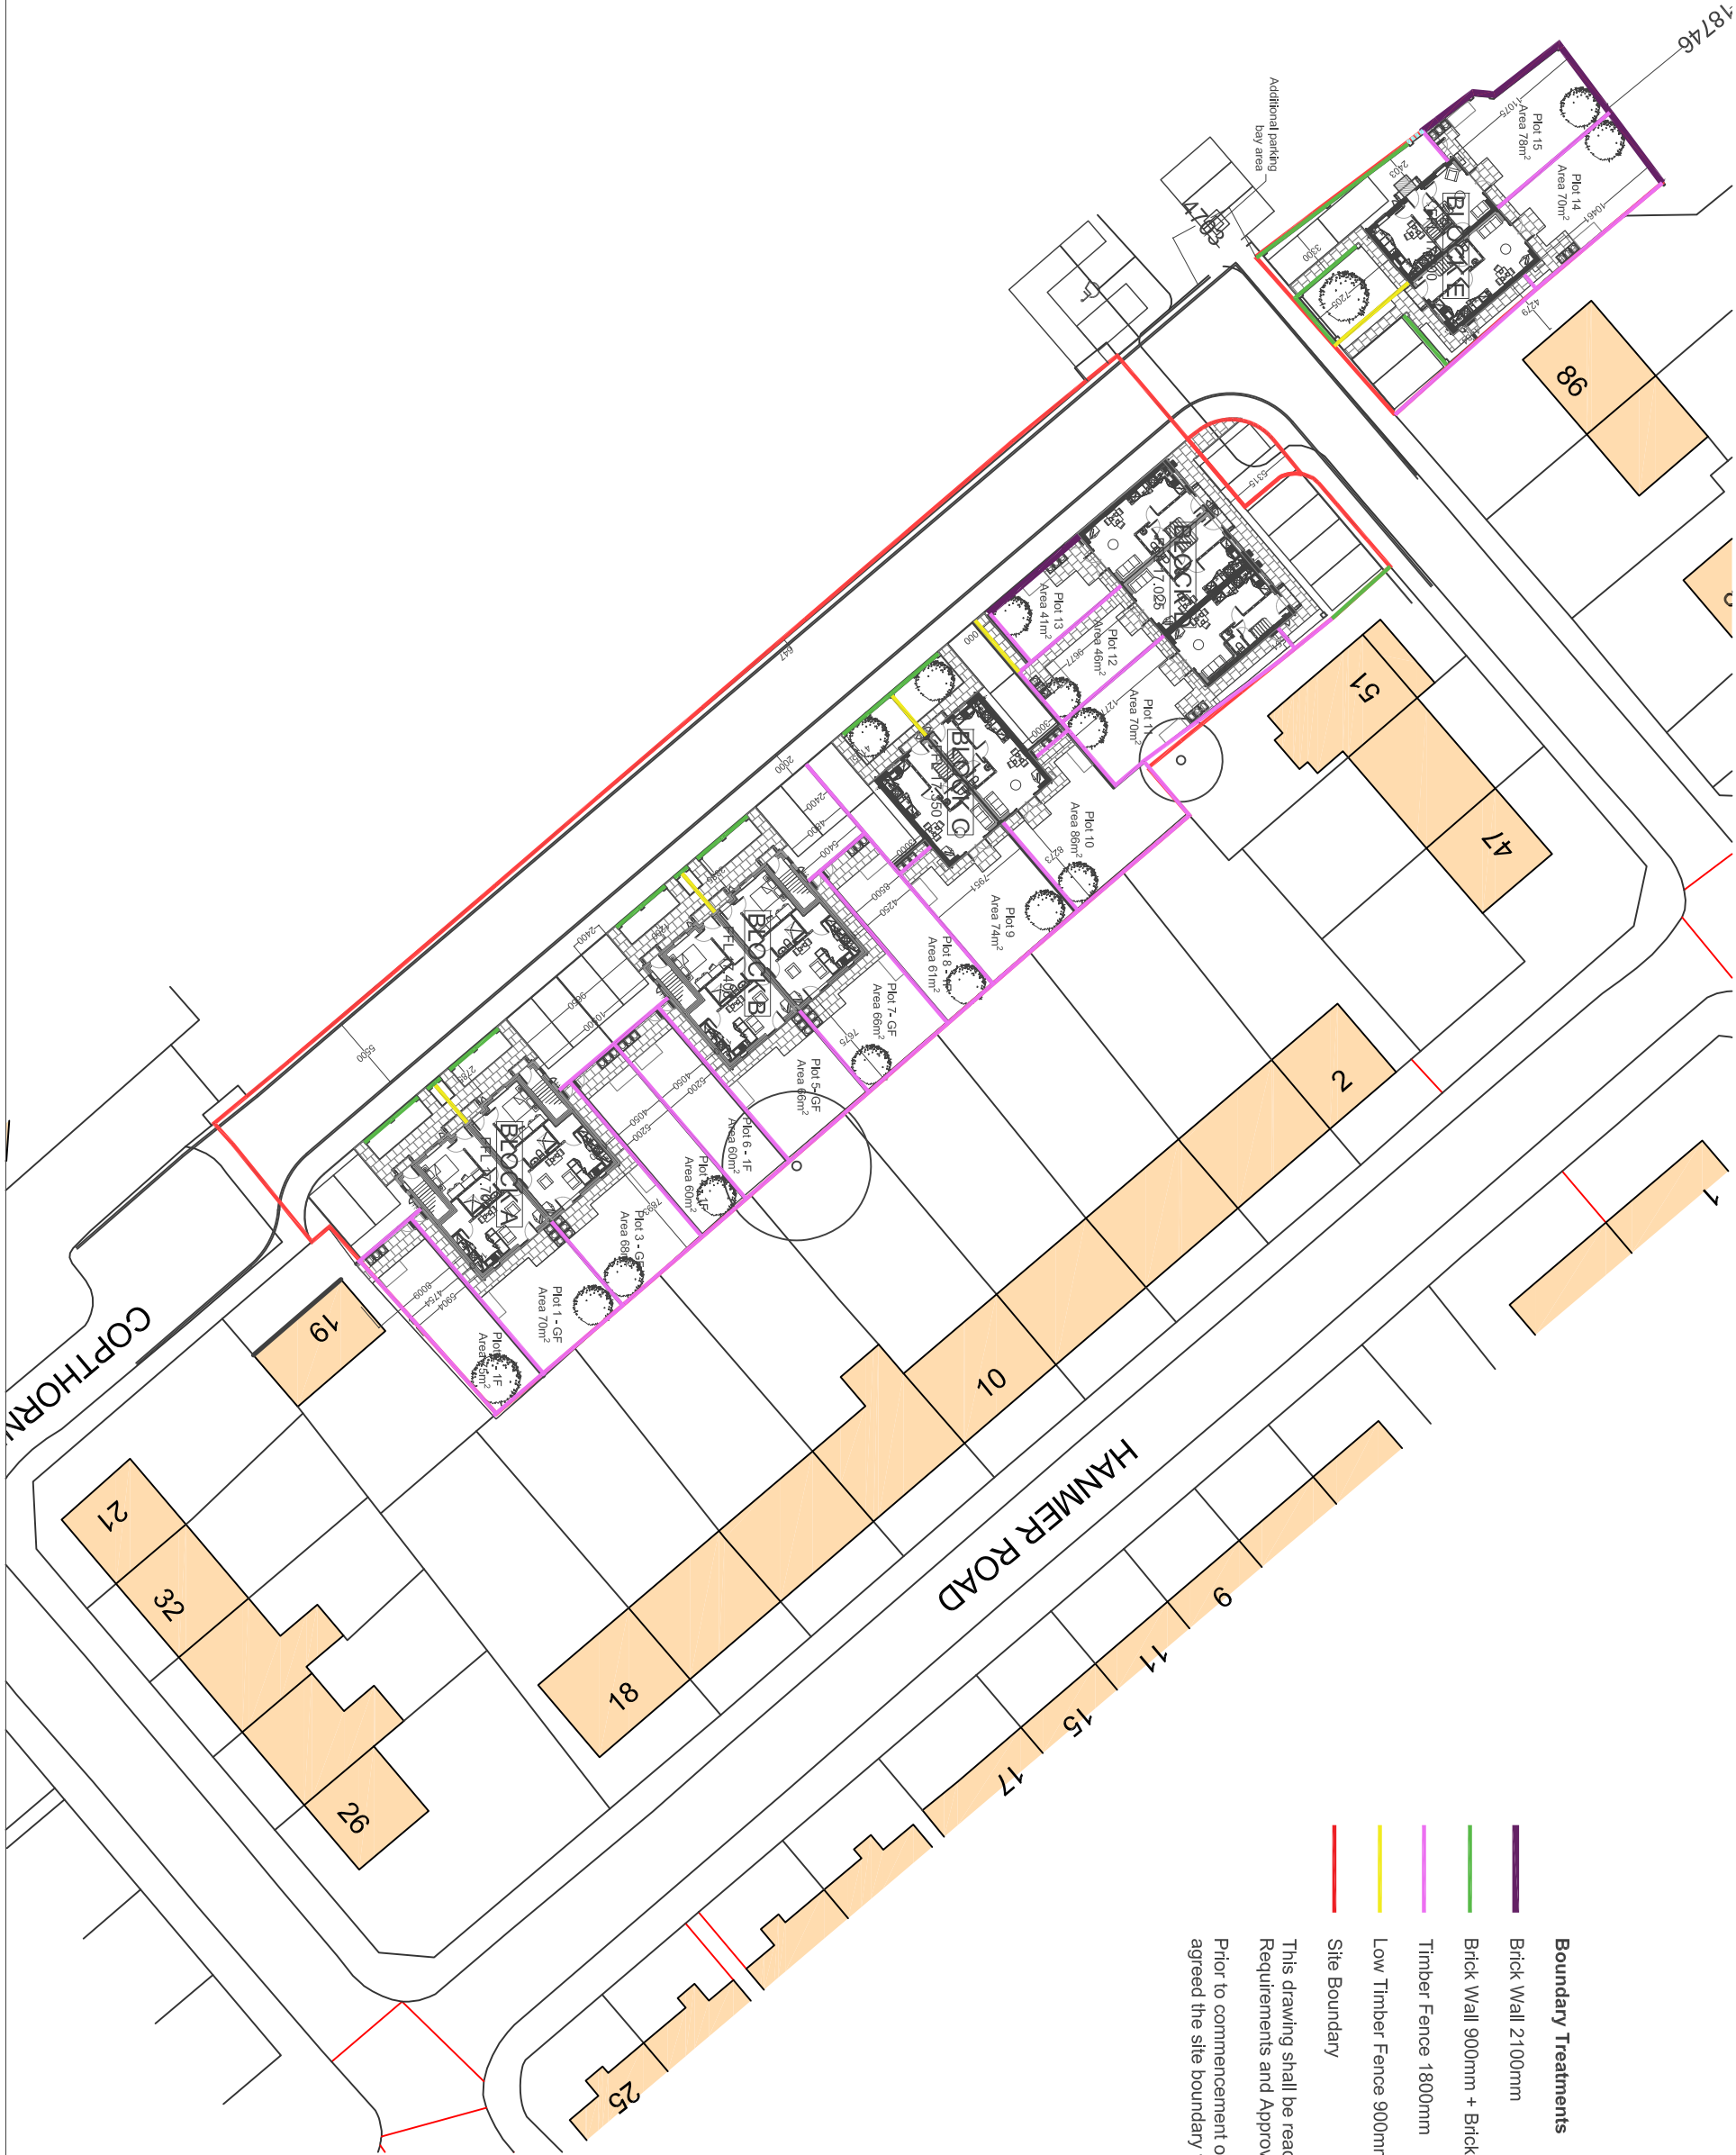

Rev	Description	Date	By
B	Front boundary amended to Blocks A, B & D	06.09.24	RLB
A	Amendments to site layout based on planning comments	20.04.21	SMH

jd a architects

info@jda-architects.com
www.jda-architects.com
morpochester 0151 335 9711
liverpool 0151 665 0112

jd a architects

info@jda-architects.com
www.jda-architects.com
morpochester 0151 335 9711
liverpool 0151 665 0112

Client:	SEP Construction Services
Project:	Copthorne Walk, Kirkby
Project Status:	PL - Planning
Scale:	1:500
Drawn By:	SMH
Checked By:	MOR

Project Number:	1165	Drawn By:	A	DR	020
Project Name:	Boundary Treatment Plan	Checked By:	B	DR	020

