
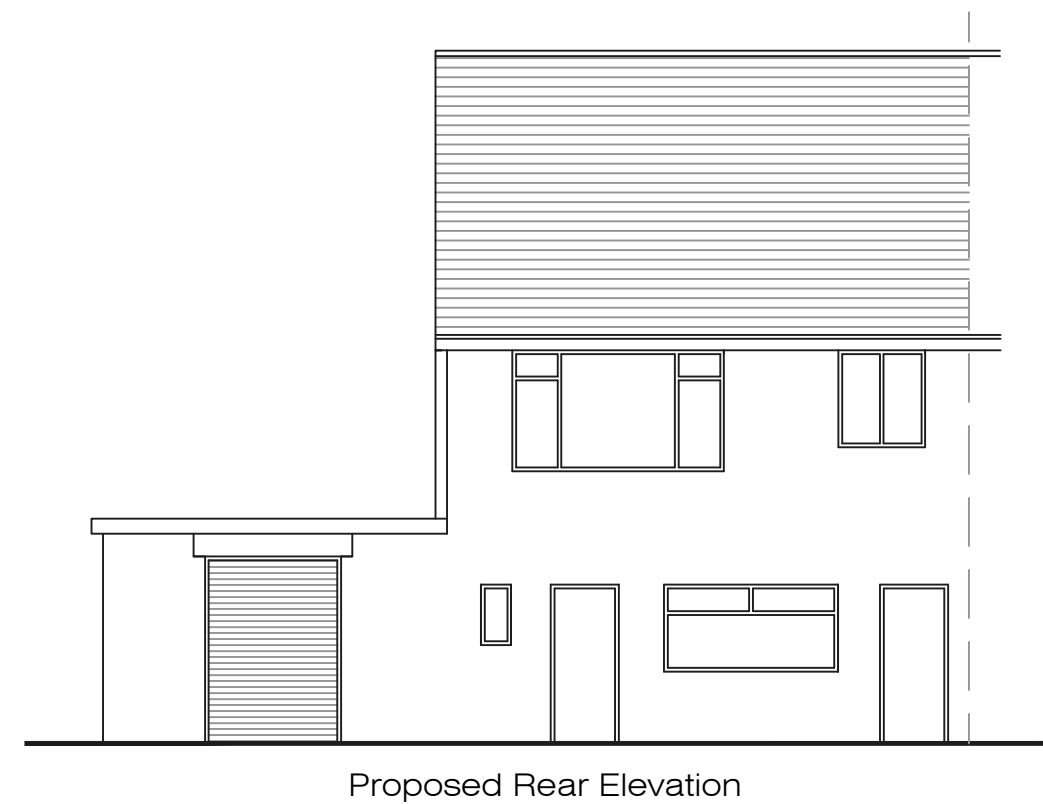


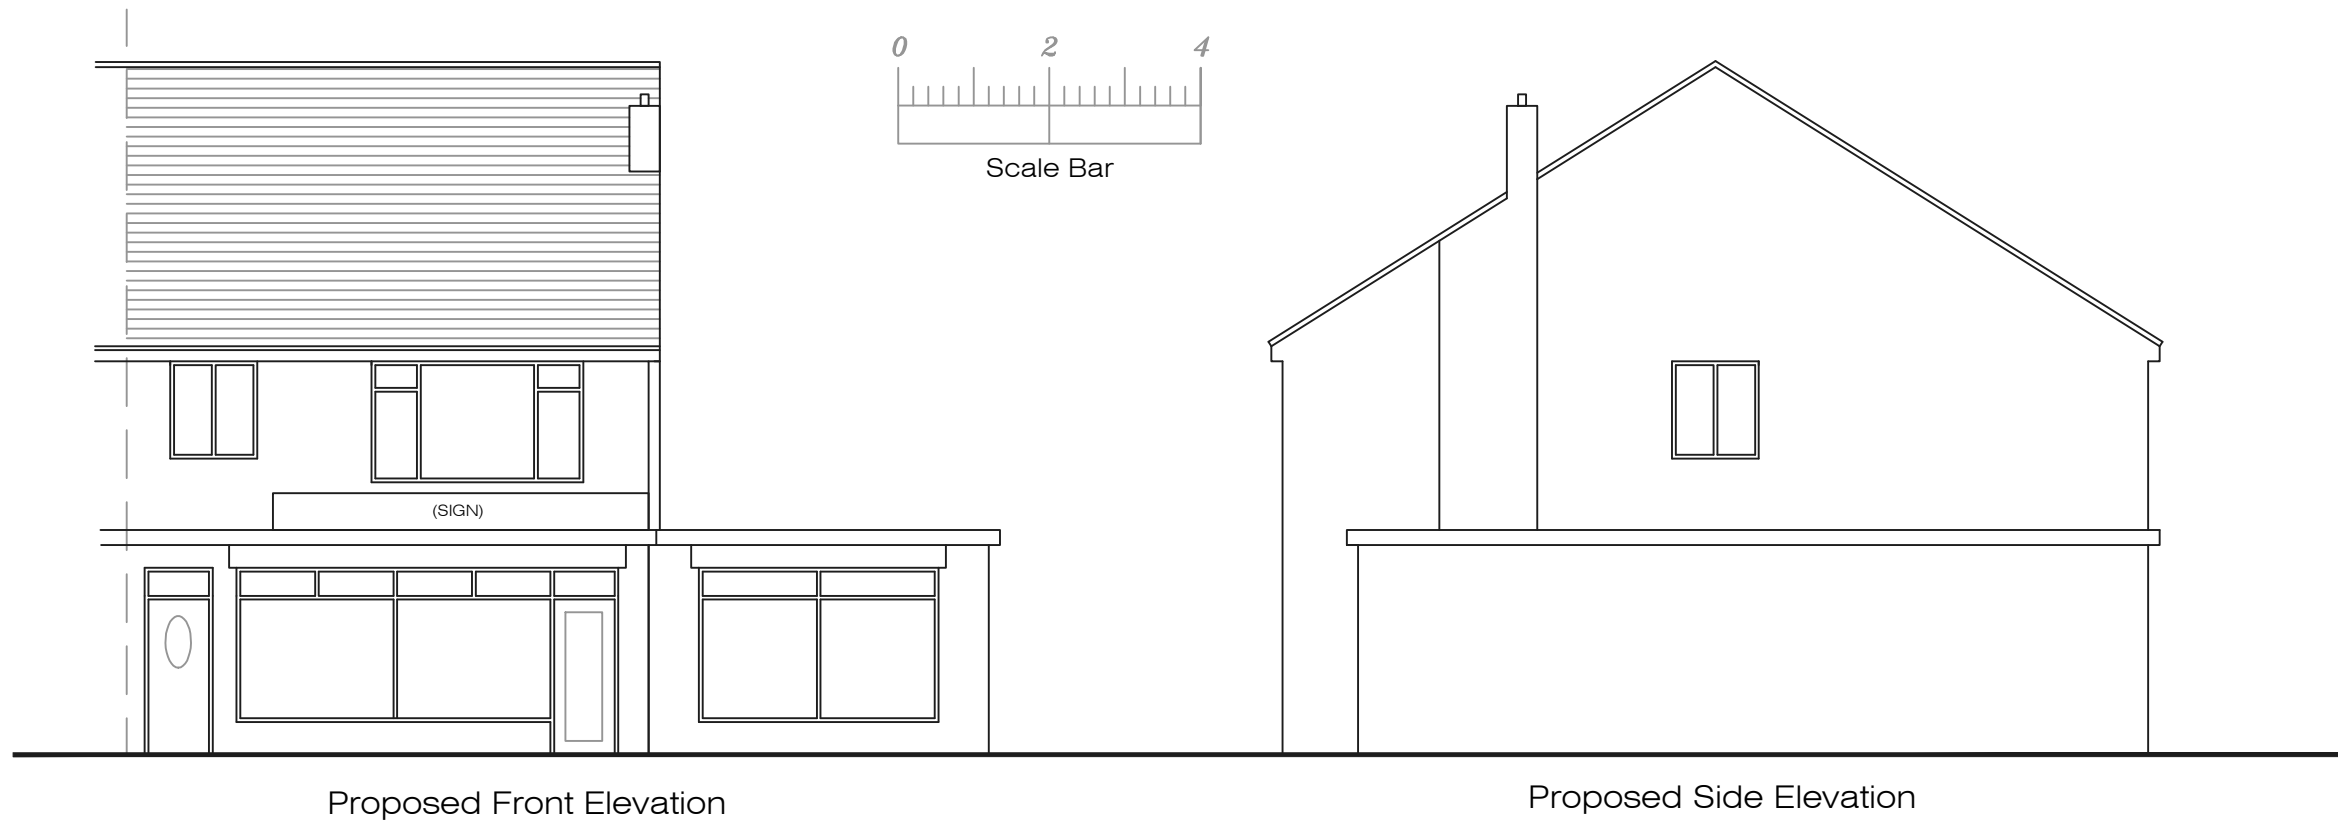

Address				
141 Scotchbarn Lane, L35				
Job Title				
Single storey side extension				
Drawing title				
Proposed Elevations				
Chkd	Appvd	date	scale	dwg no.
		March '21	1:100 @ A3	004