



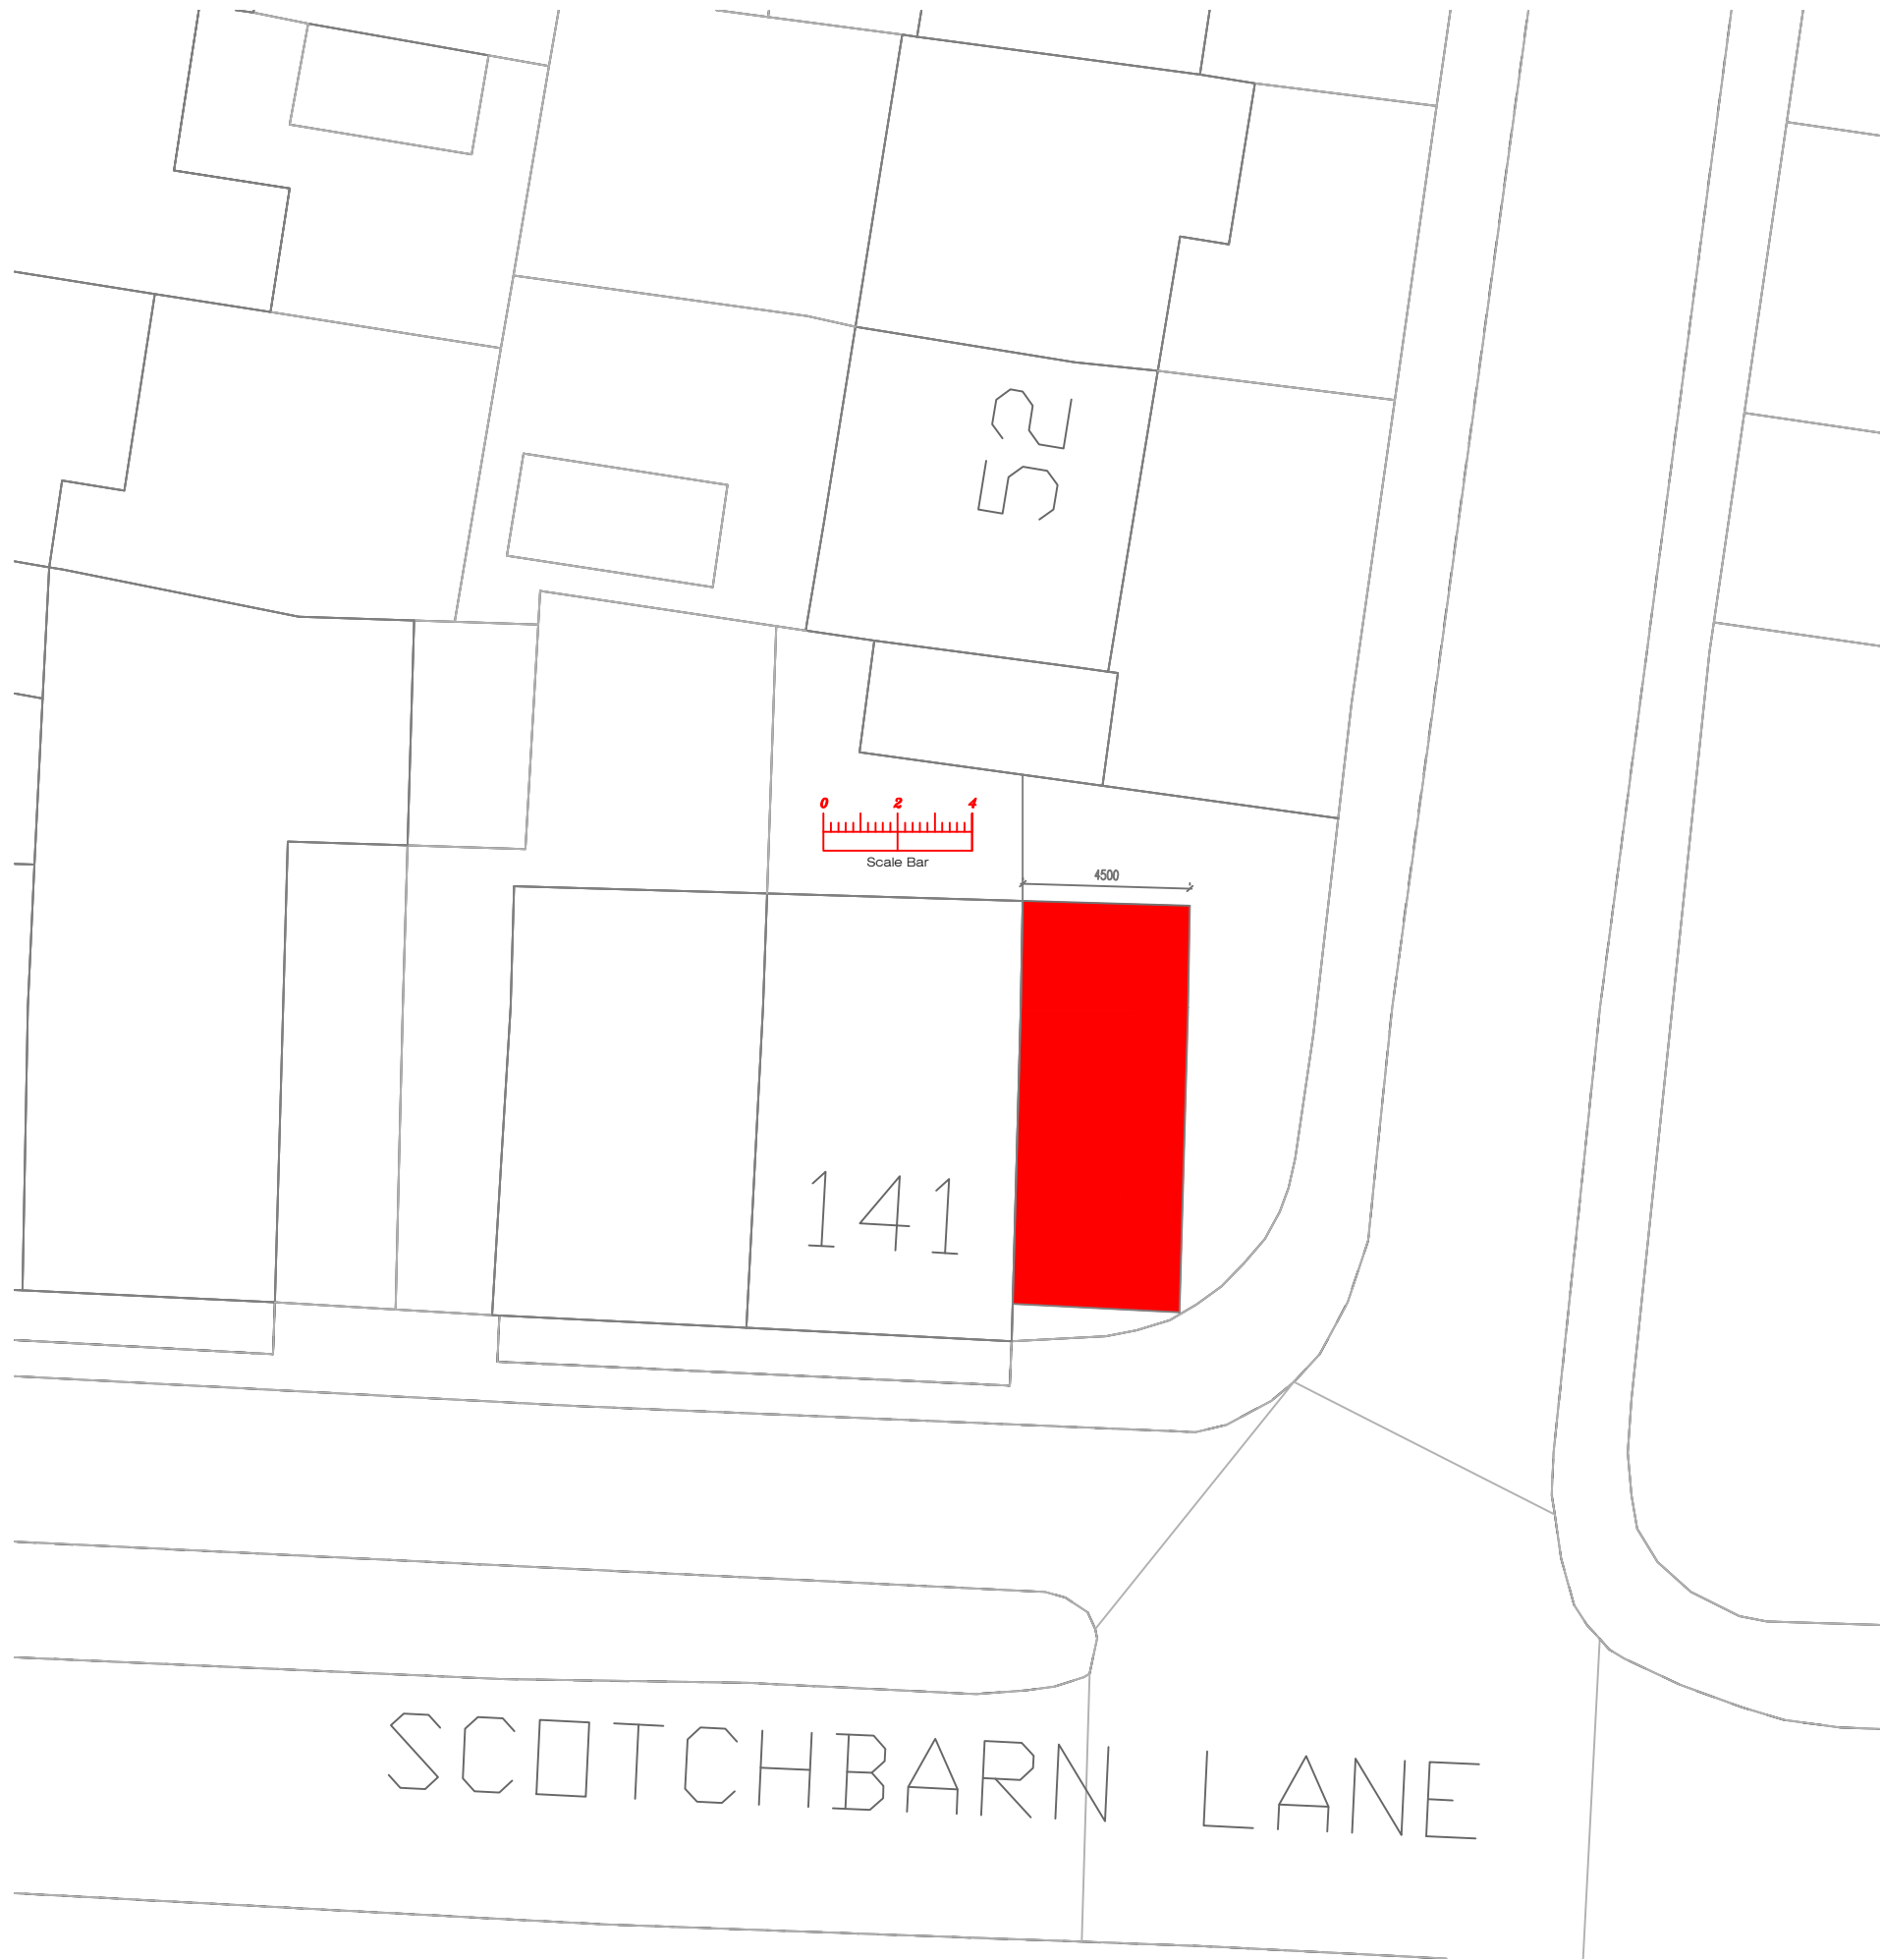

Proposed Block Plan 1:200



Scale 1:1250

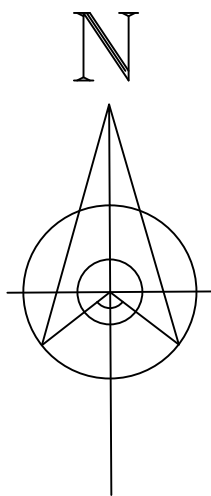

Address				
141 Scotchbarn Lane, L35				
Job Title				
Single storey side extension				
Drawing title				
Site Location Plans				
Chkd	Appvd	date	scale	dwg no.
			1:1250/1:200 @ A3	005