



EXISTING GROUND FLOOR

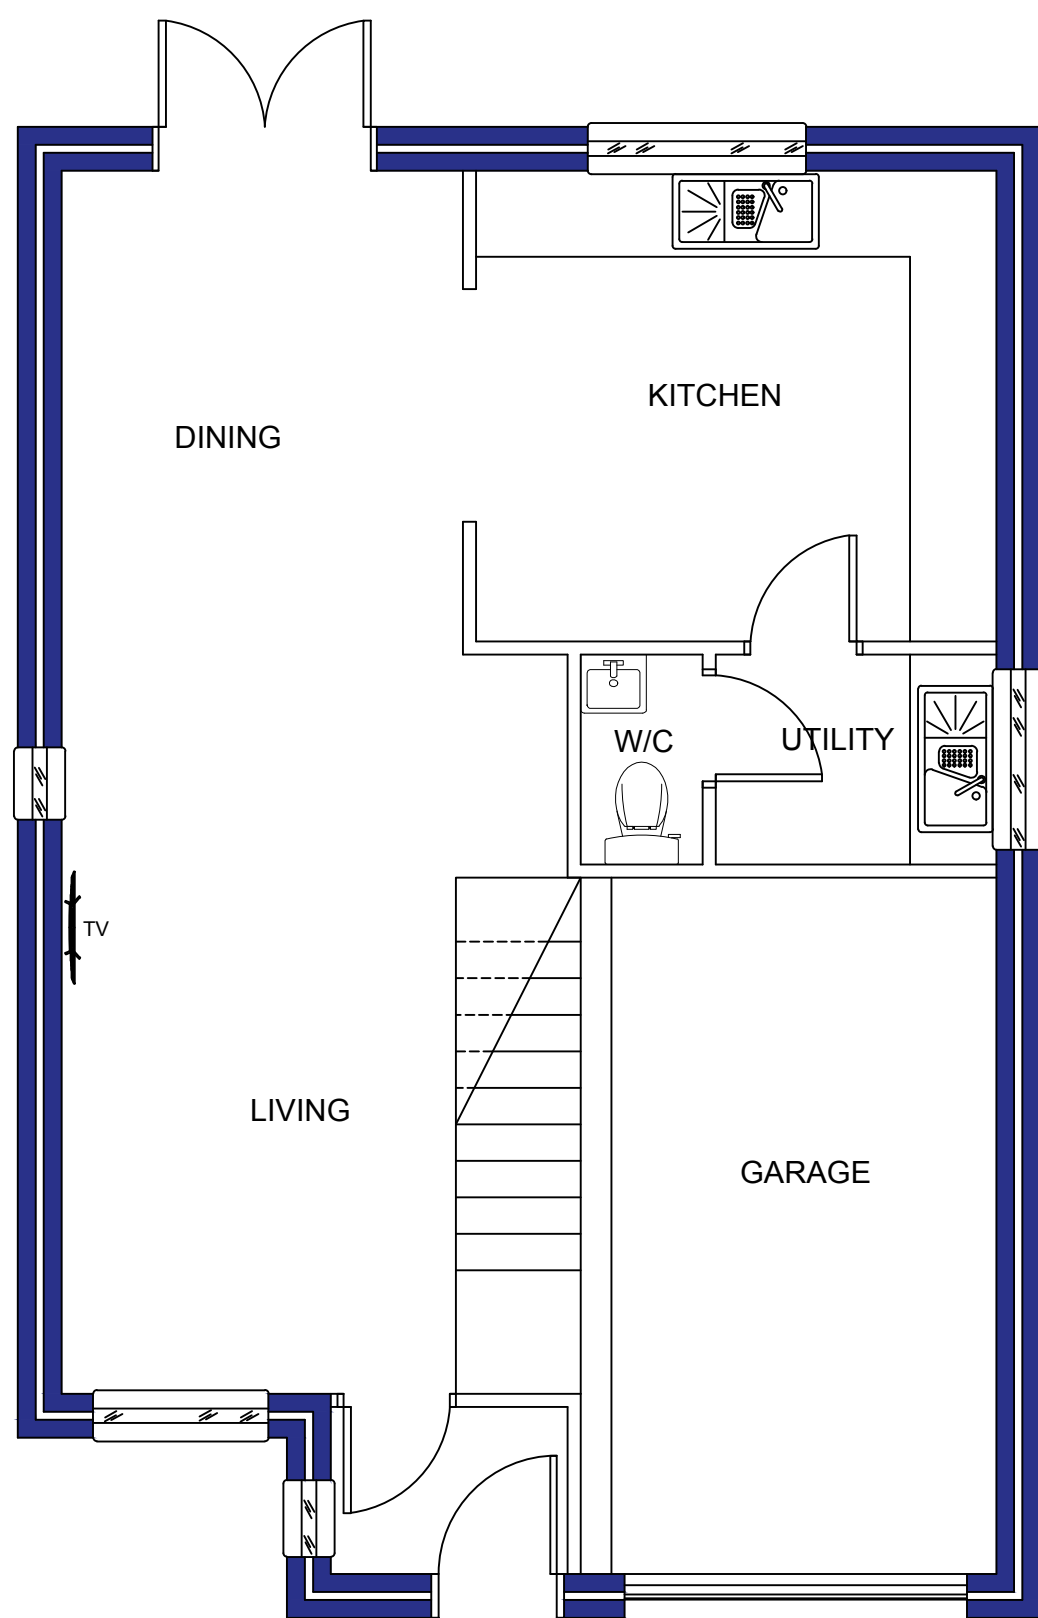

EXISTING FIRST FLOOR

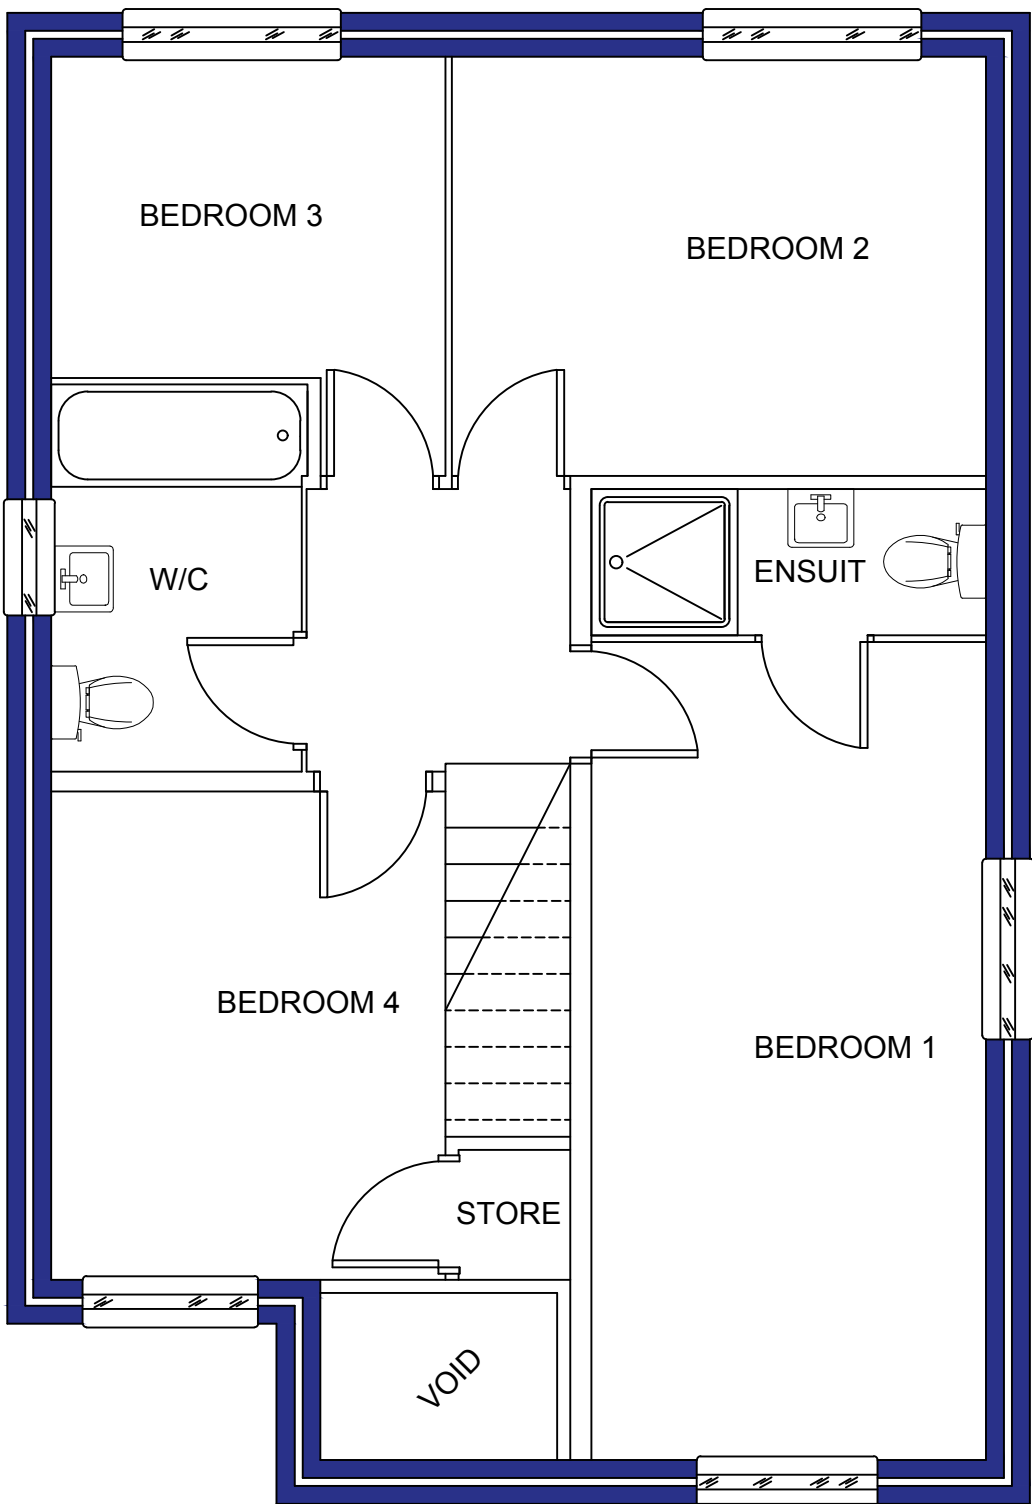


PLOT BOUNDARY & CAR PARK DENOTATION





393.76 m²

PROPOSED GROUND FLOOR

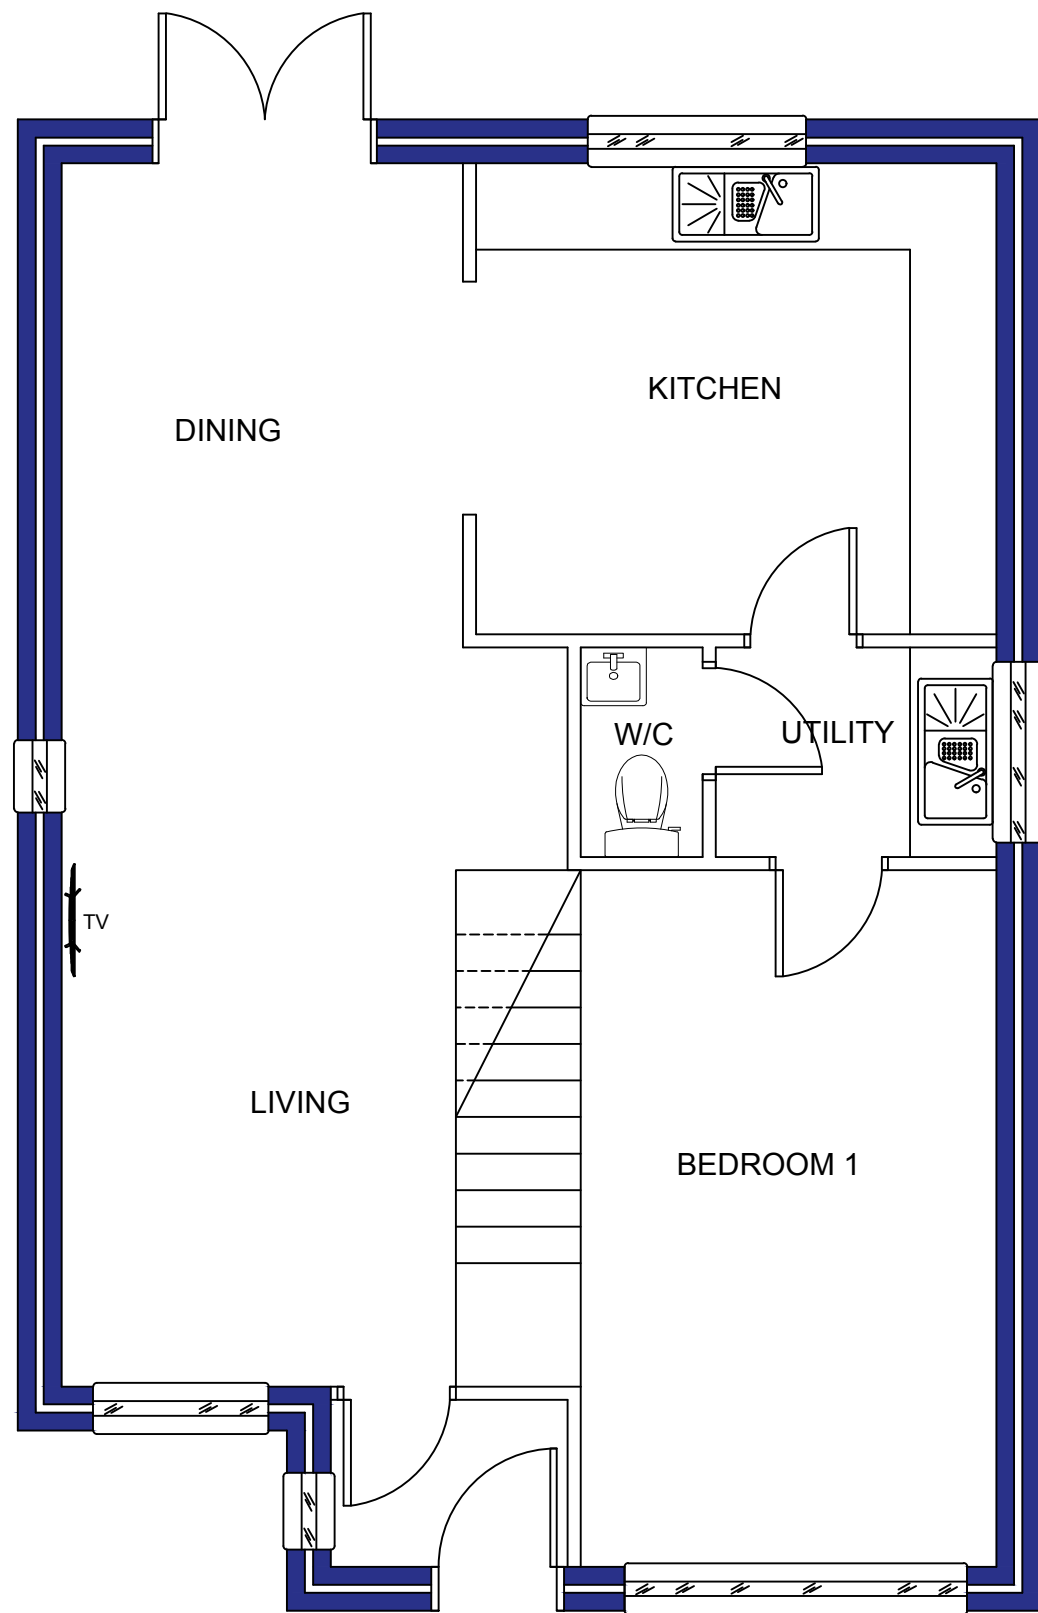

PROPOSED FIRST FLOOR

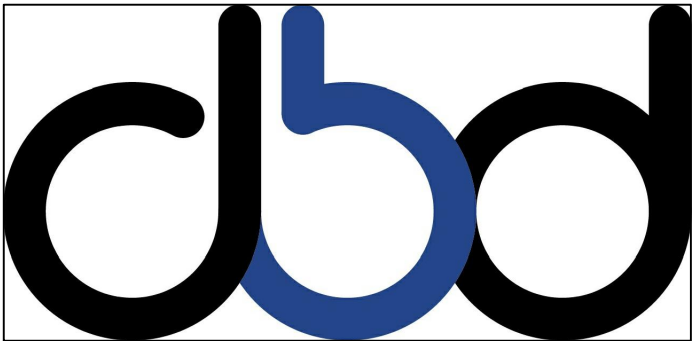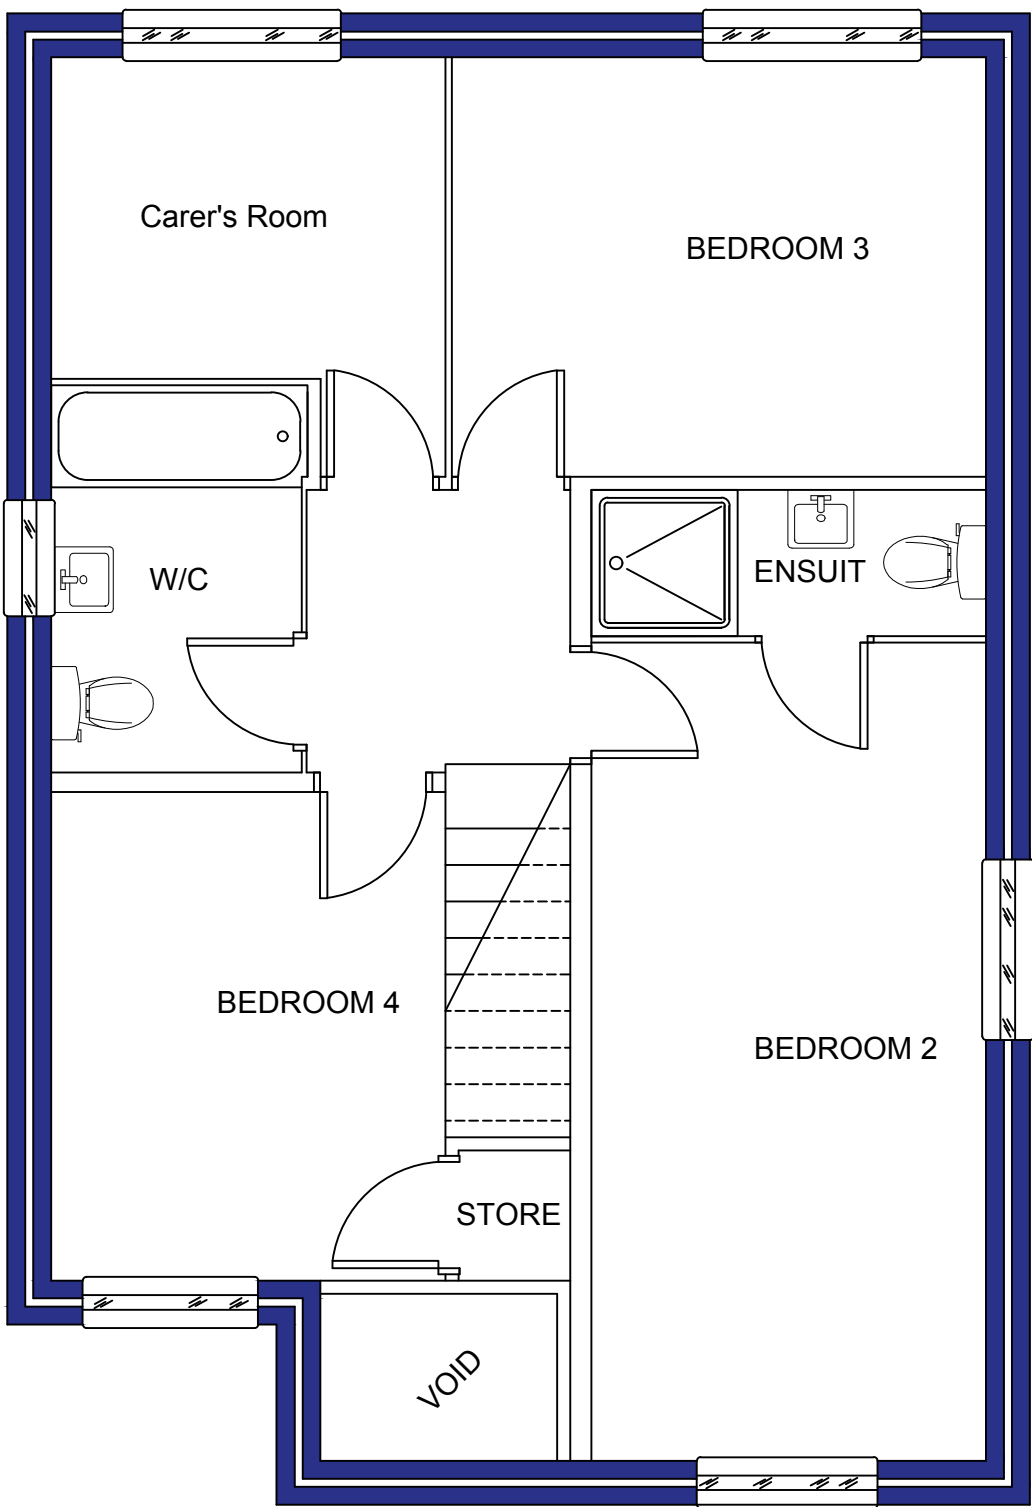

Consultancy - Design - Supply - Installation
www.derberdesigns.com - danielball@derberdesigns.com

Status	PRELIMINARY	Drawn D.B.	Checked
--------	-------------	---------------	---------

22 Edenfield Cres
Huyton,
Liverpool
L36 6DS

Title	EXISTING AND PROPOSED PLANS		
Dwg By	D.B.		
Dwg No	10F1	Revision	
Scale	1:50@A3	Date	21/01/21