




- Dimensions are in millimeters, unless stated otherwise.
- Scaling of this drawing is not recommended.
- It is the recipient's responsibility to print this document to the correct scale.
- All relevant drawings and specifications should be read in conjunction with this drawing.

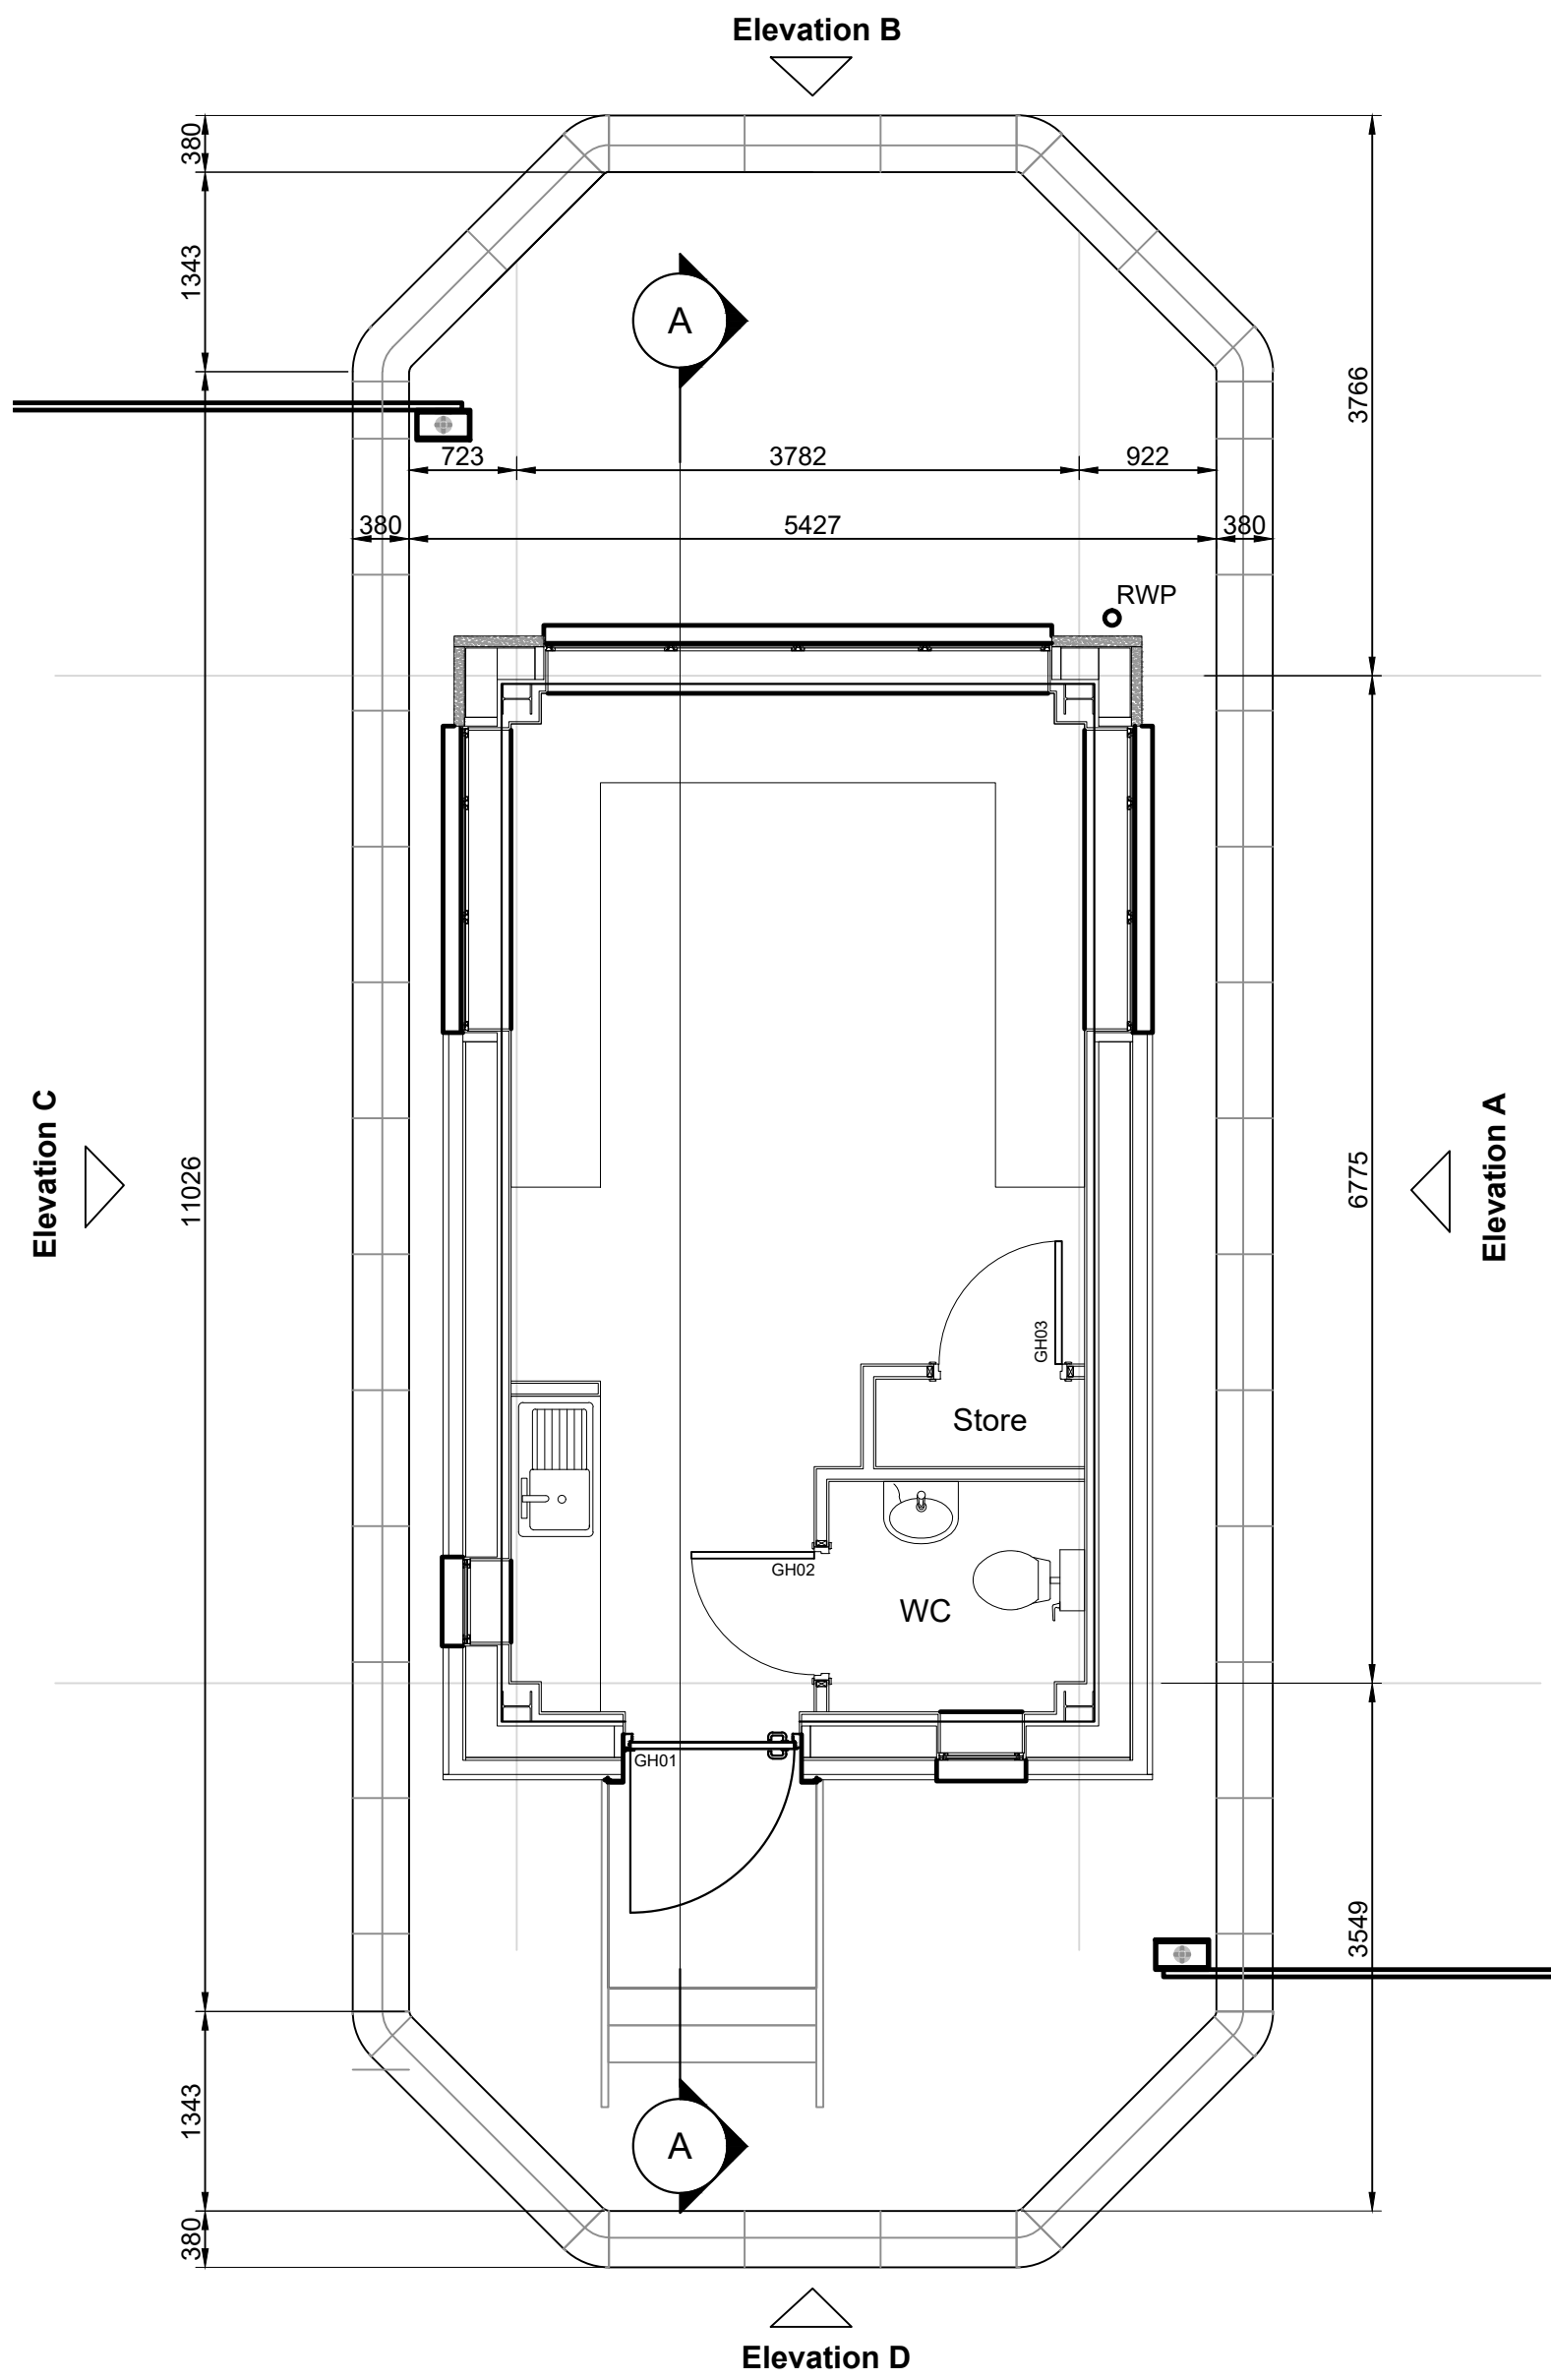


Gatehouse Plan Scale 1:50

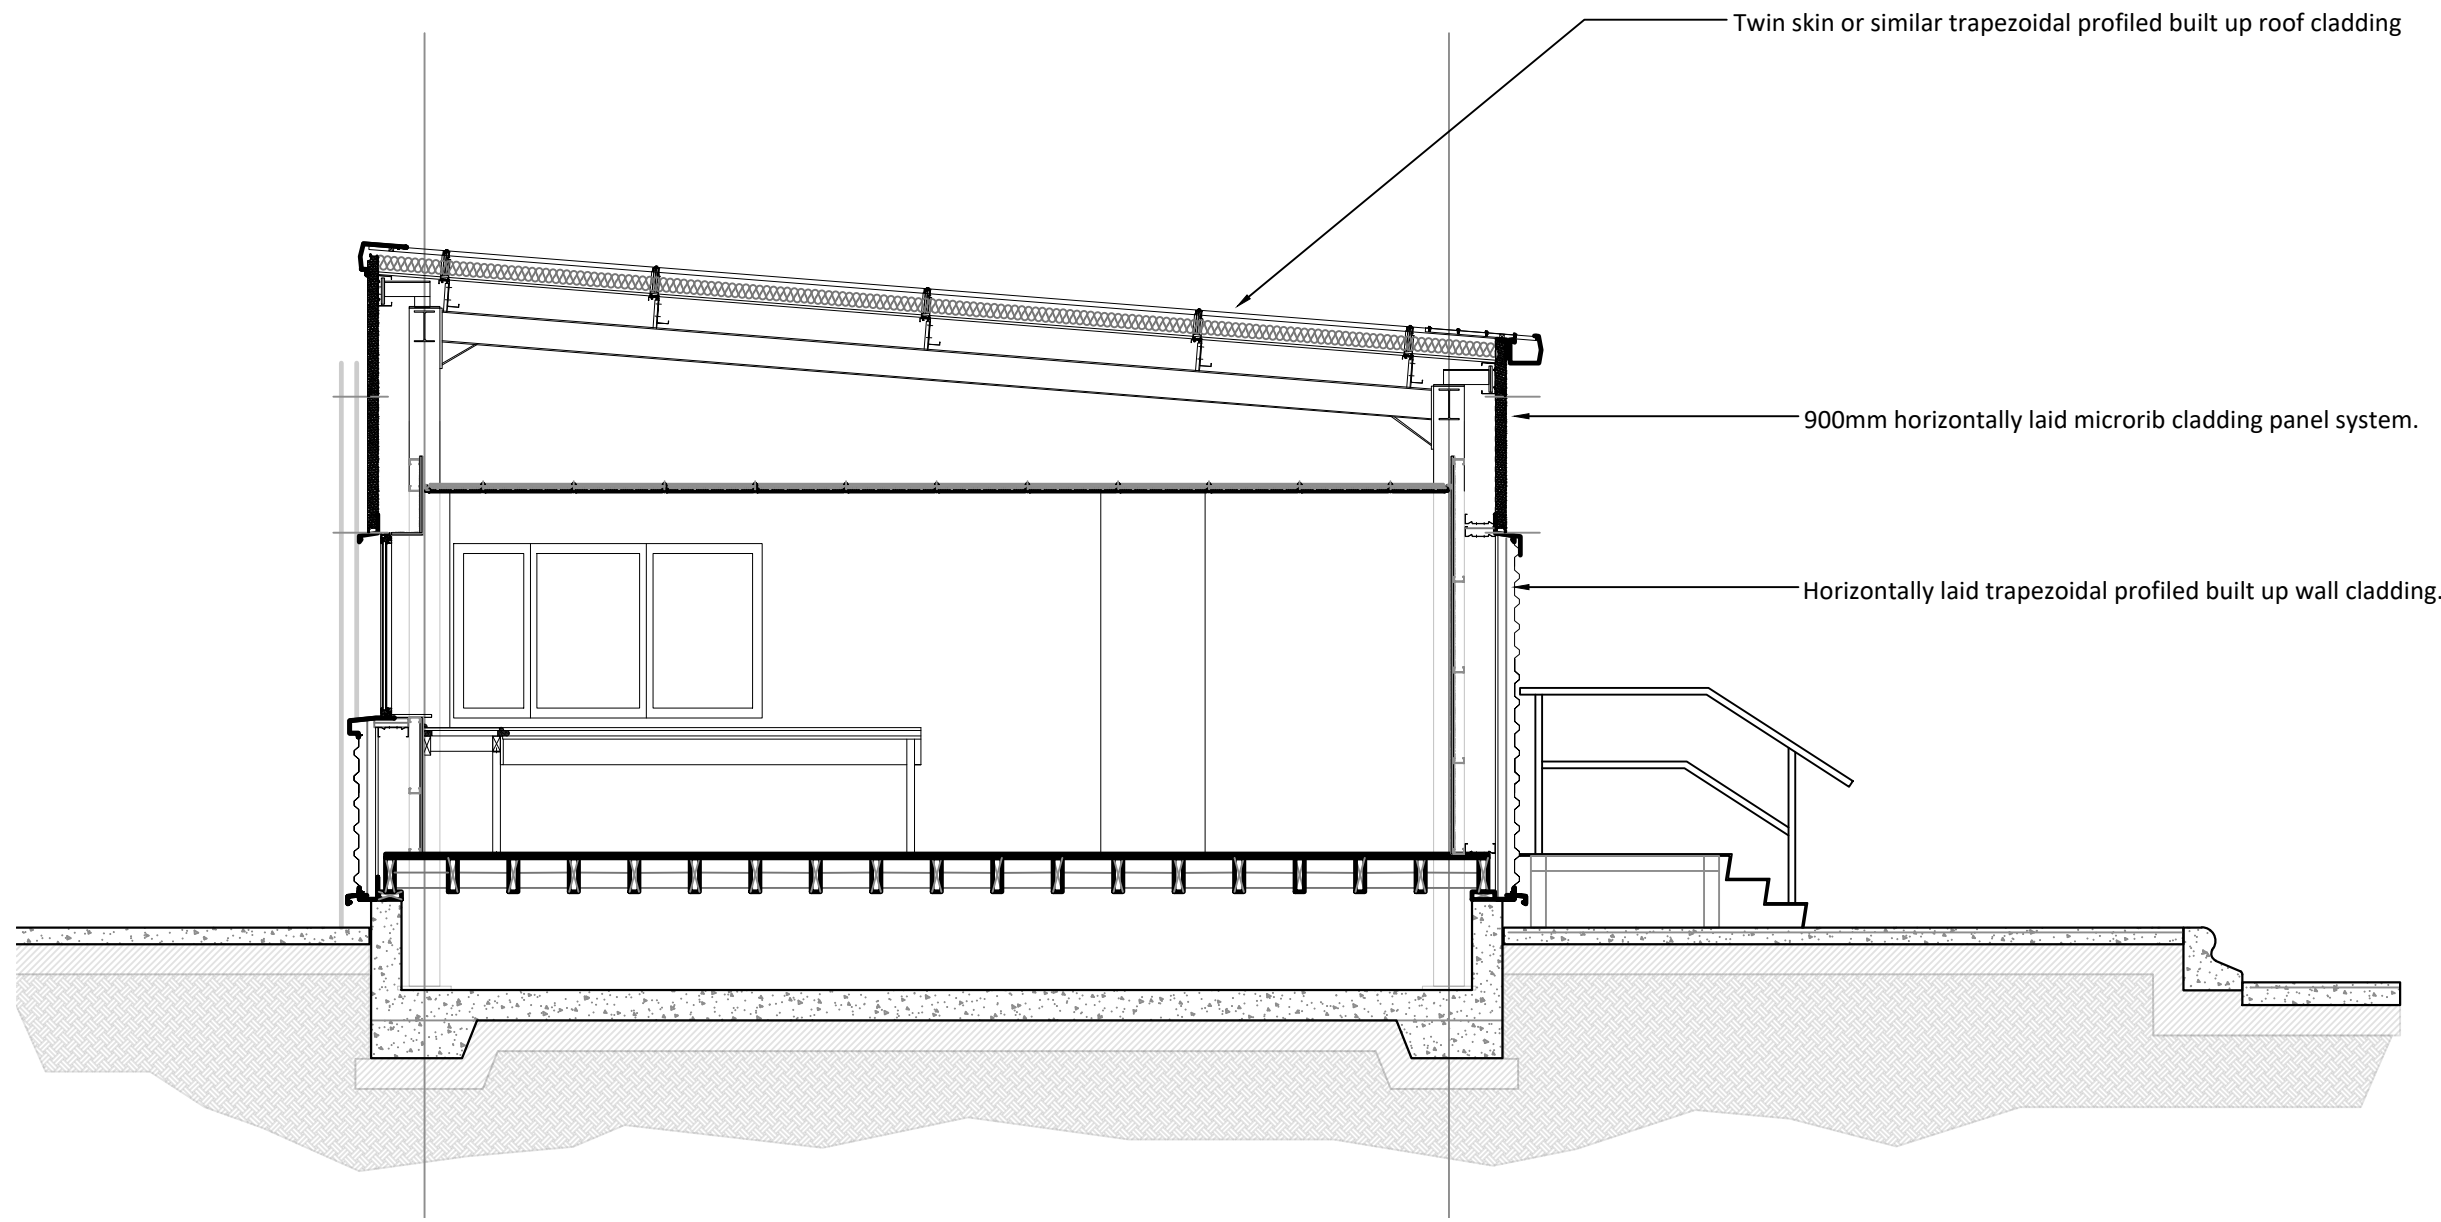


Gatehouse Section A-A Scale 1:50

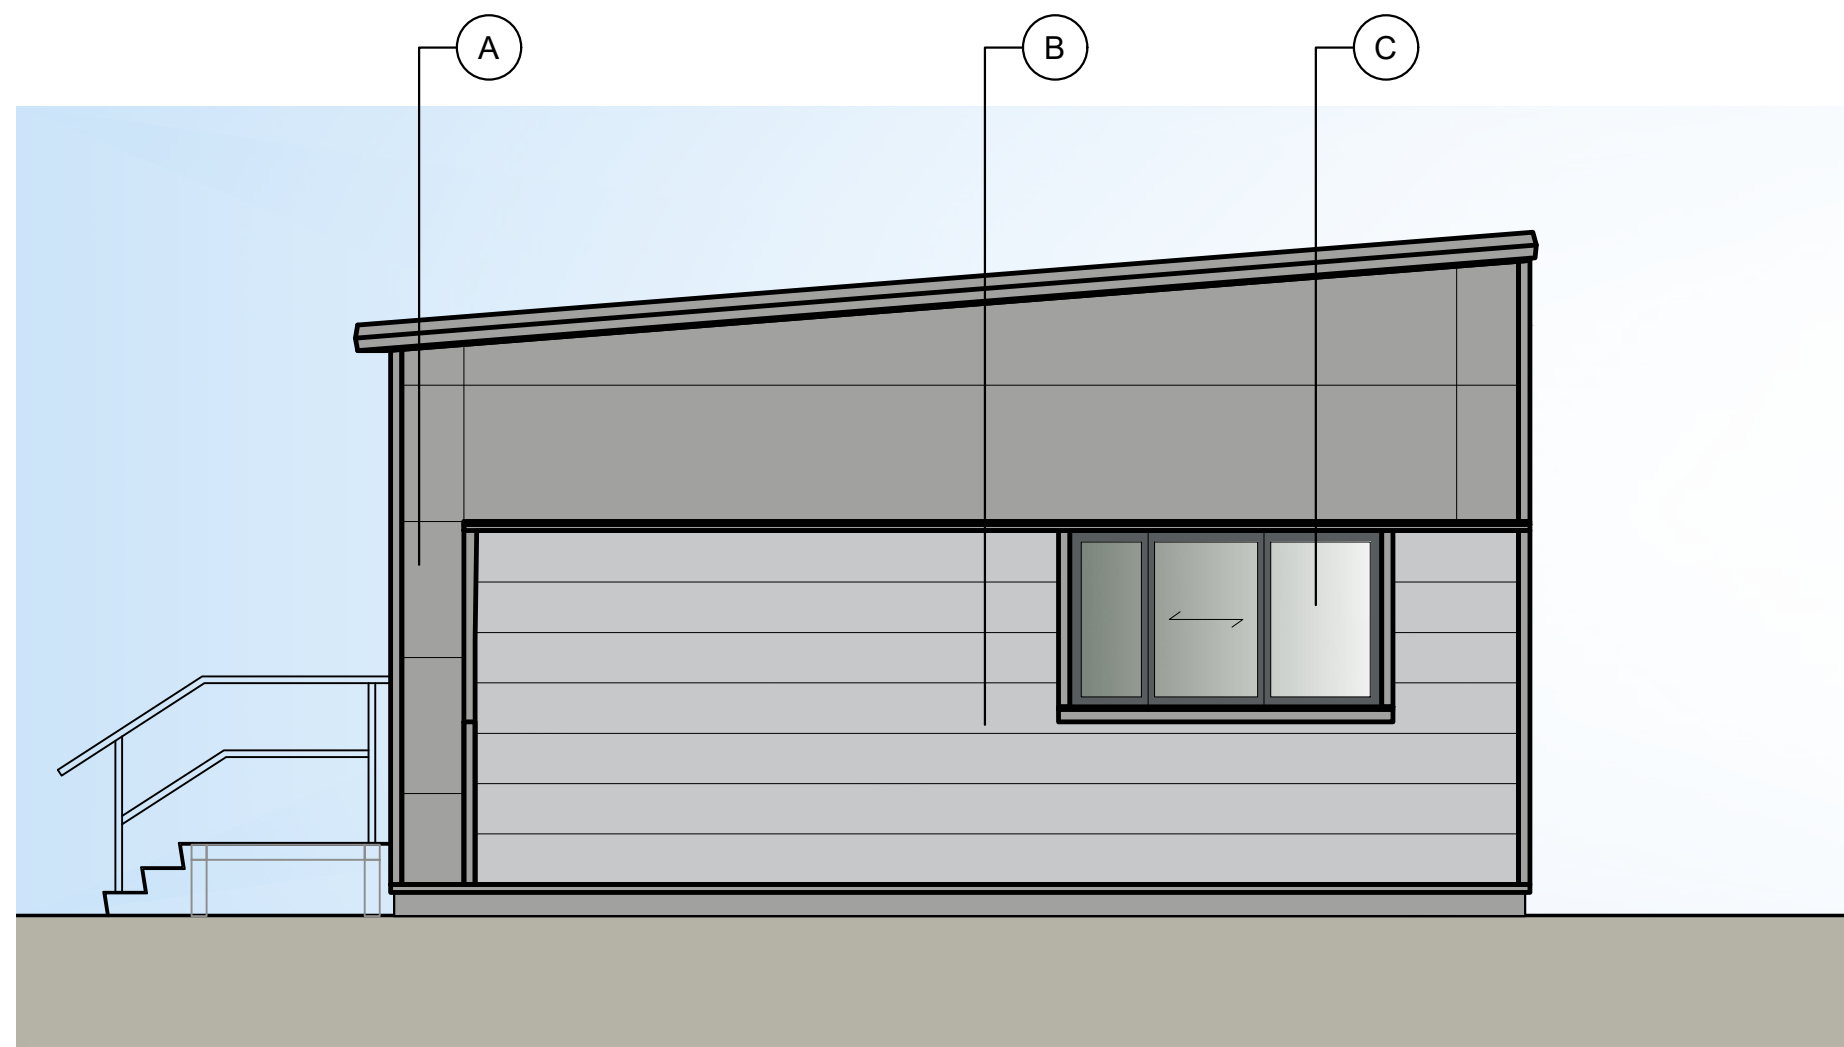


Elevation A Scale 1:50

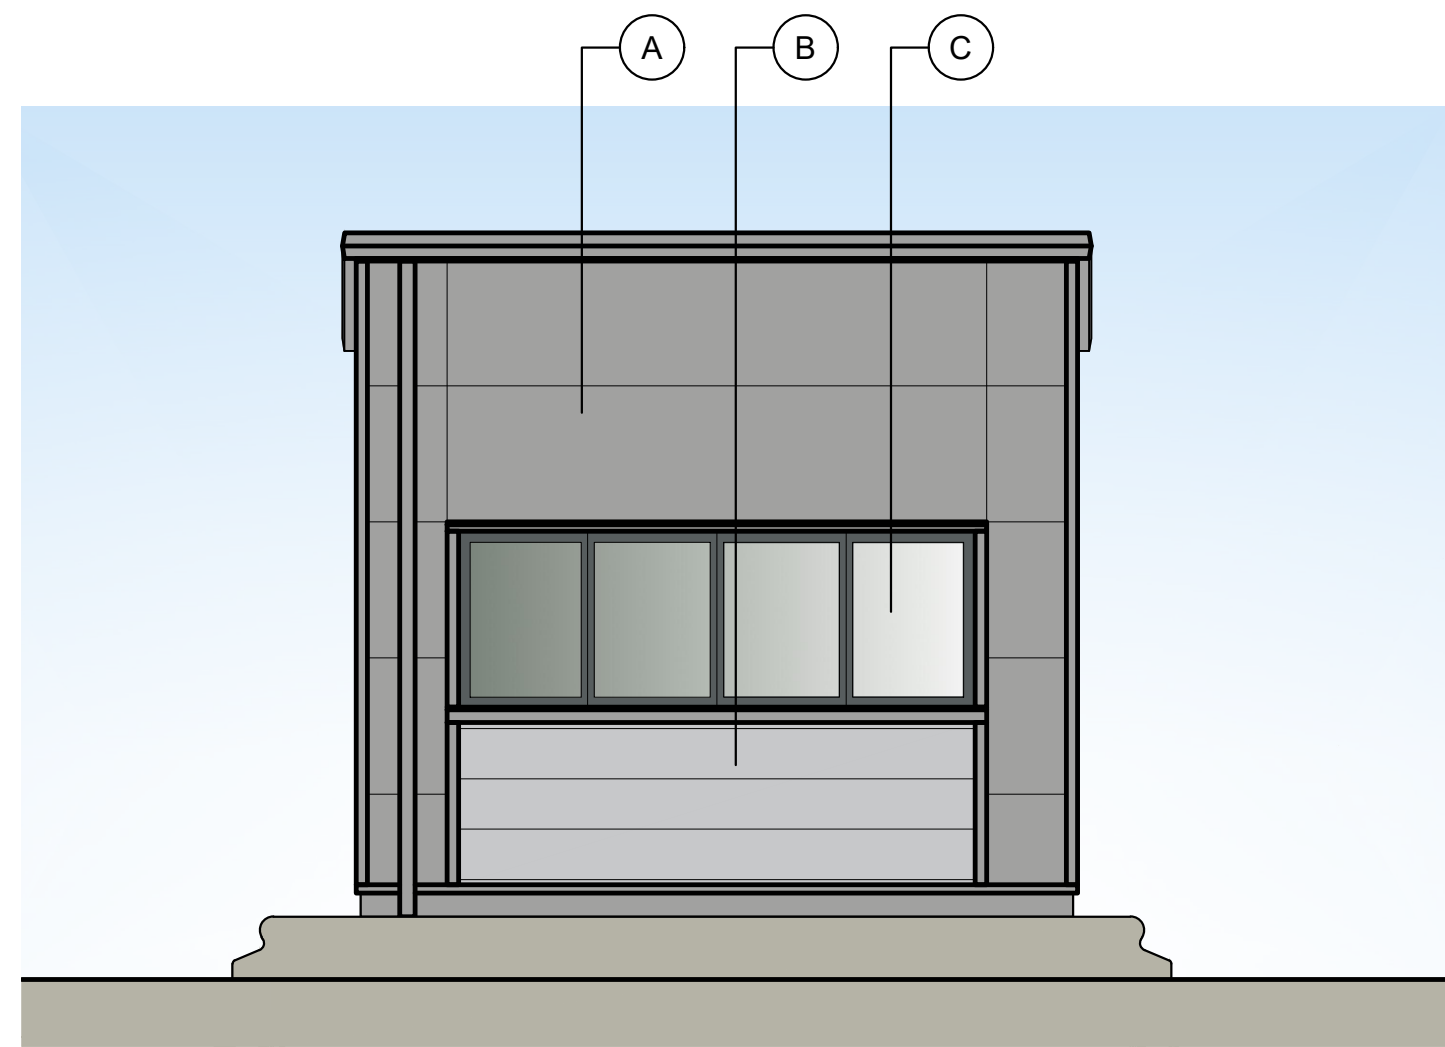


Elevation B Scale 1:50

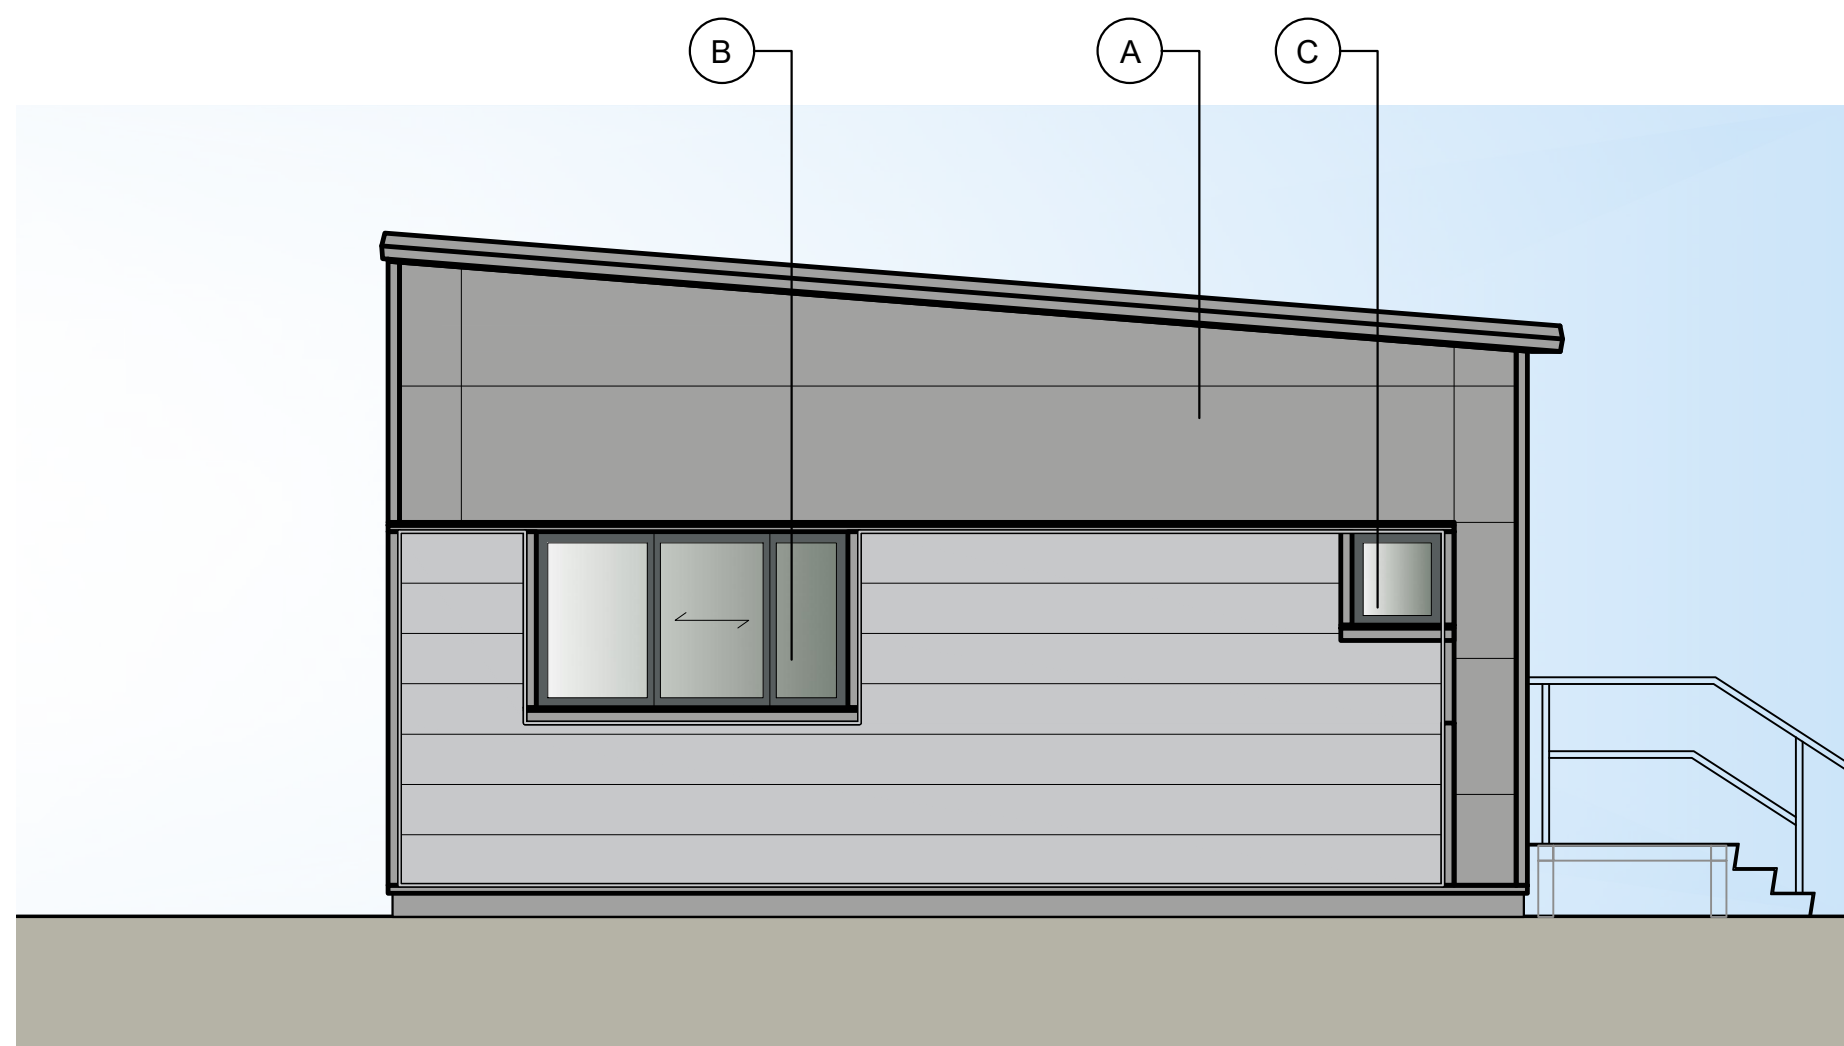

Elevation C Scale 1:50

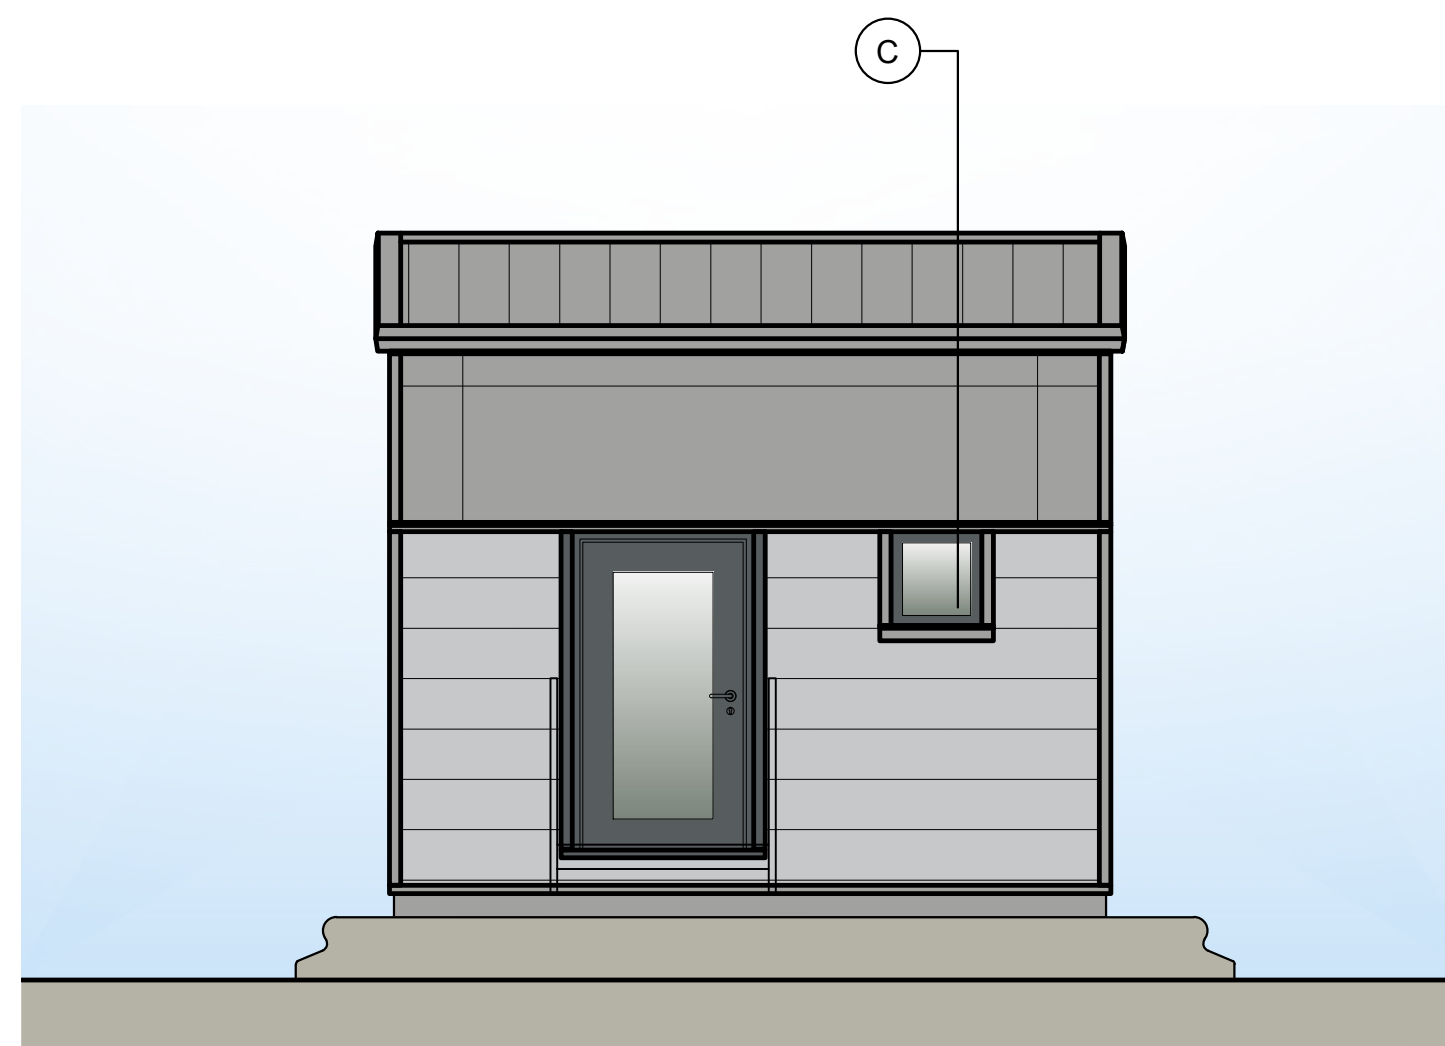

Elevation D Scale 1:50

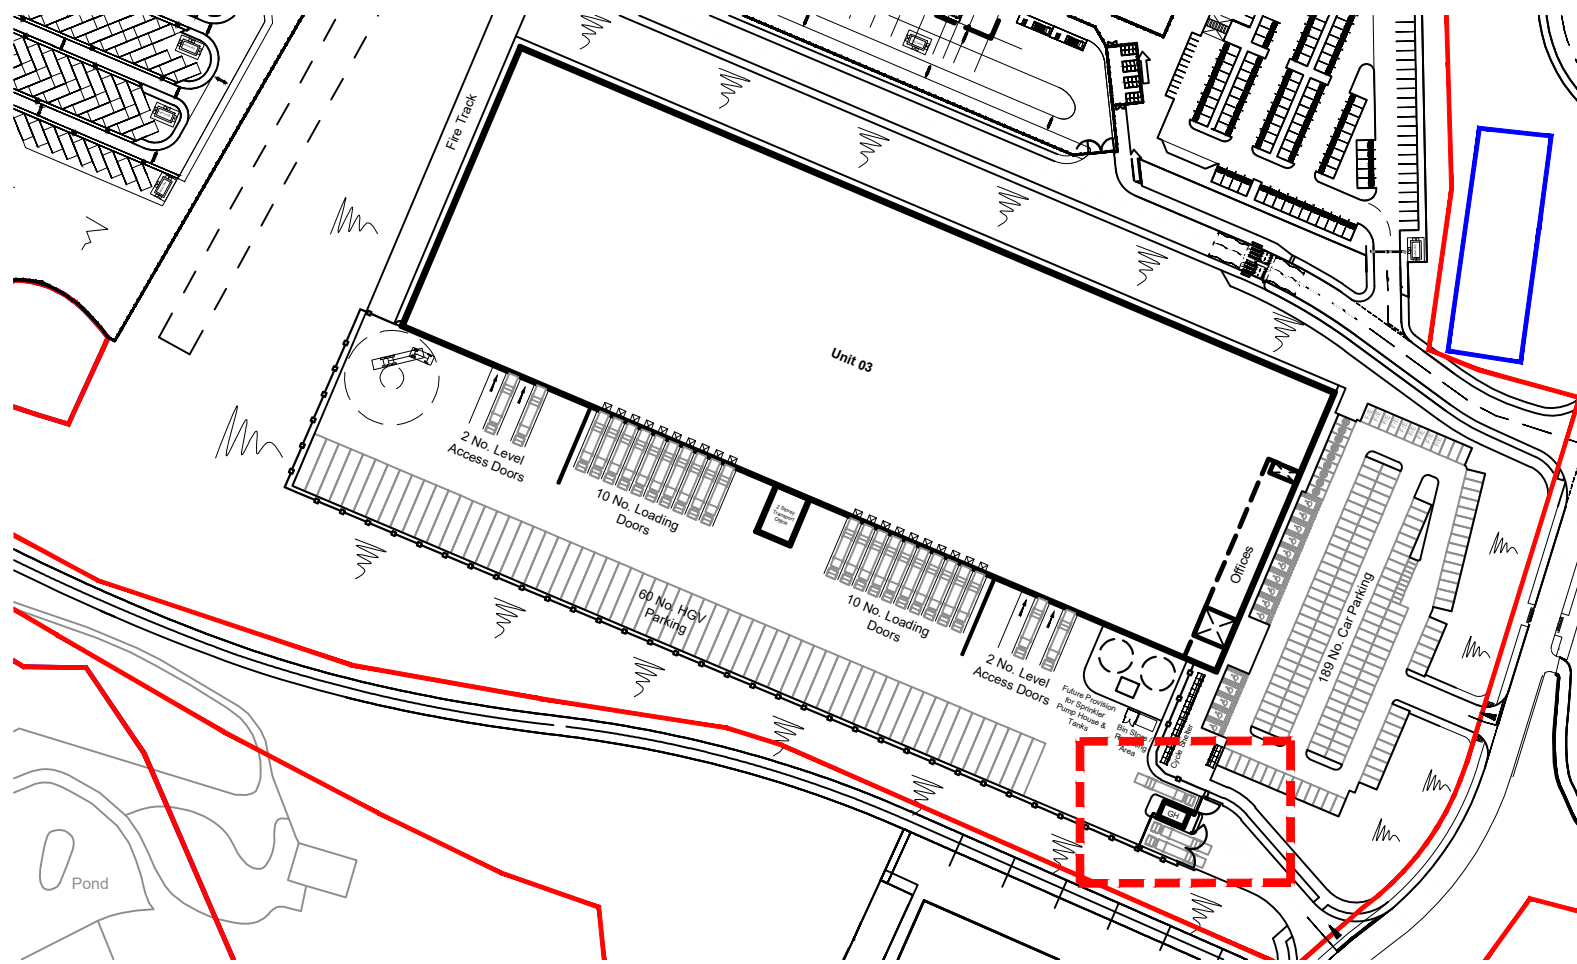

Location Scale 1:2000

- (A) 600 / 900mm Microrib horizontally laid composite cladding panel system
Finish: Tata Colorcoat Prisma
Colour: Alaska Grey (RAL 7000)
- (B) Horizontally spanning built-up system with micro-rib finish.
External Finish and colour: Colorcoat Prisma; Silver Metallic RAL 9006.
- (C) PPC frame windows incl. tinted glazing.
External colour: Anthracite RAL 7016.

Note:
Windows to incorporate horizontal sliding sashes where indicated and tinted glazing throughout.

PLANNING
THIS DRAWING IS FOR PLANNING CONSIDERATION ONLY
AND SHOULD NOT BE USED FOR ANY OTHER PURPOSE

rev	amendments	by	ckd	date
-----	------------	----	-----	------

Phase 2, Symmetry Park,
Merseyside
Unit 3 Gatehouse Details

TRITAX SYMMETRY
A TRITAX BIG BOX COMPANY

umc
architects
3rd Floor, Manchester Club, 81 King Street, Manchester, M2 4AH
t: +44 (0)161 413 0590 e: info@umcarchitects.com

Drawing Status:	Planning
Drawn / Checked:	AP / DEB
Date:	28/10/021
Scale:	As Noted A1
Drawing no:	Revision:
21351 P2703	C

1m SCALE 1:50
10m SCALE 1:2000