




- Dimensions are in millimeters, unless stated otherwise.
- Scaling of this drawing is not recommended.
- It is the recipient's responsibility to print this document to the correct scale.
- All relevant drawings and specifications should be read in conjunction with this drawing.

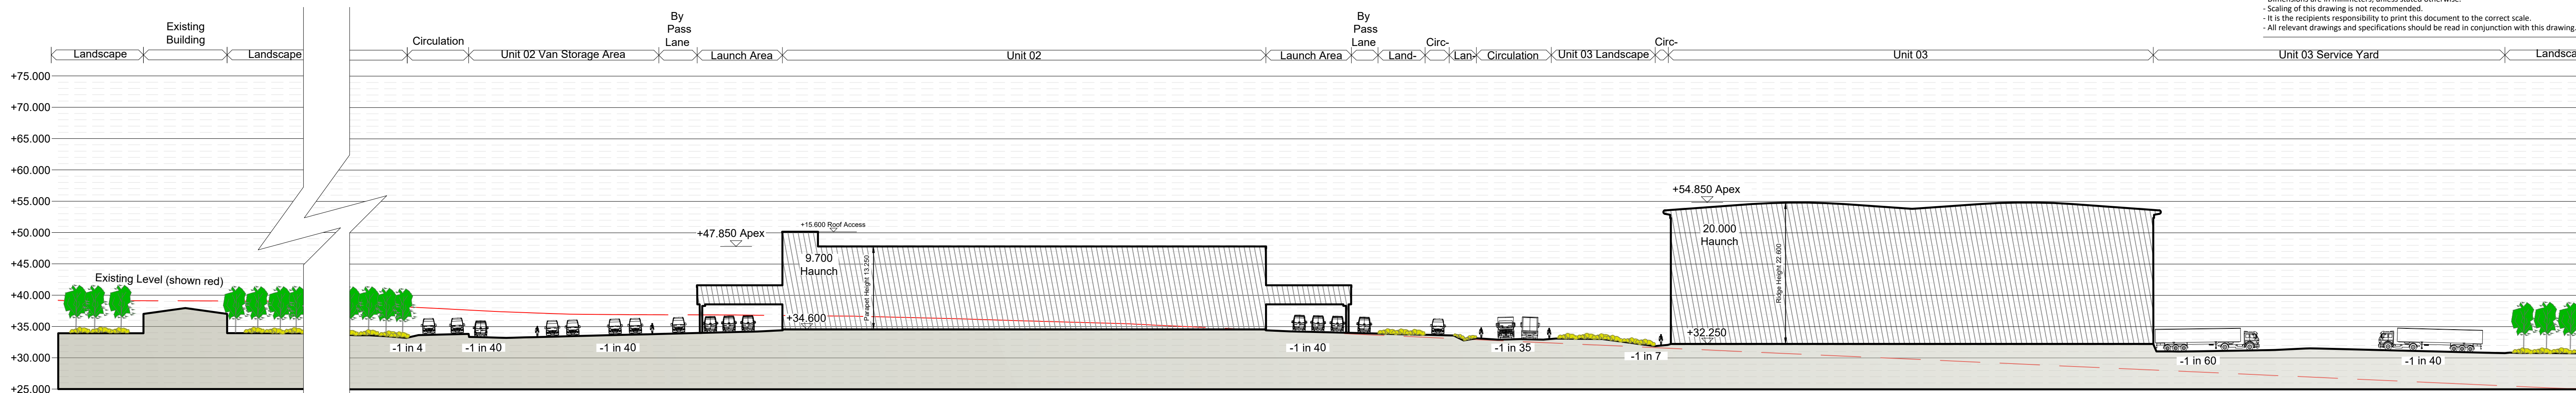


Site Section A-A Scale 1:500

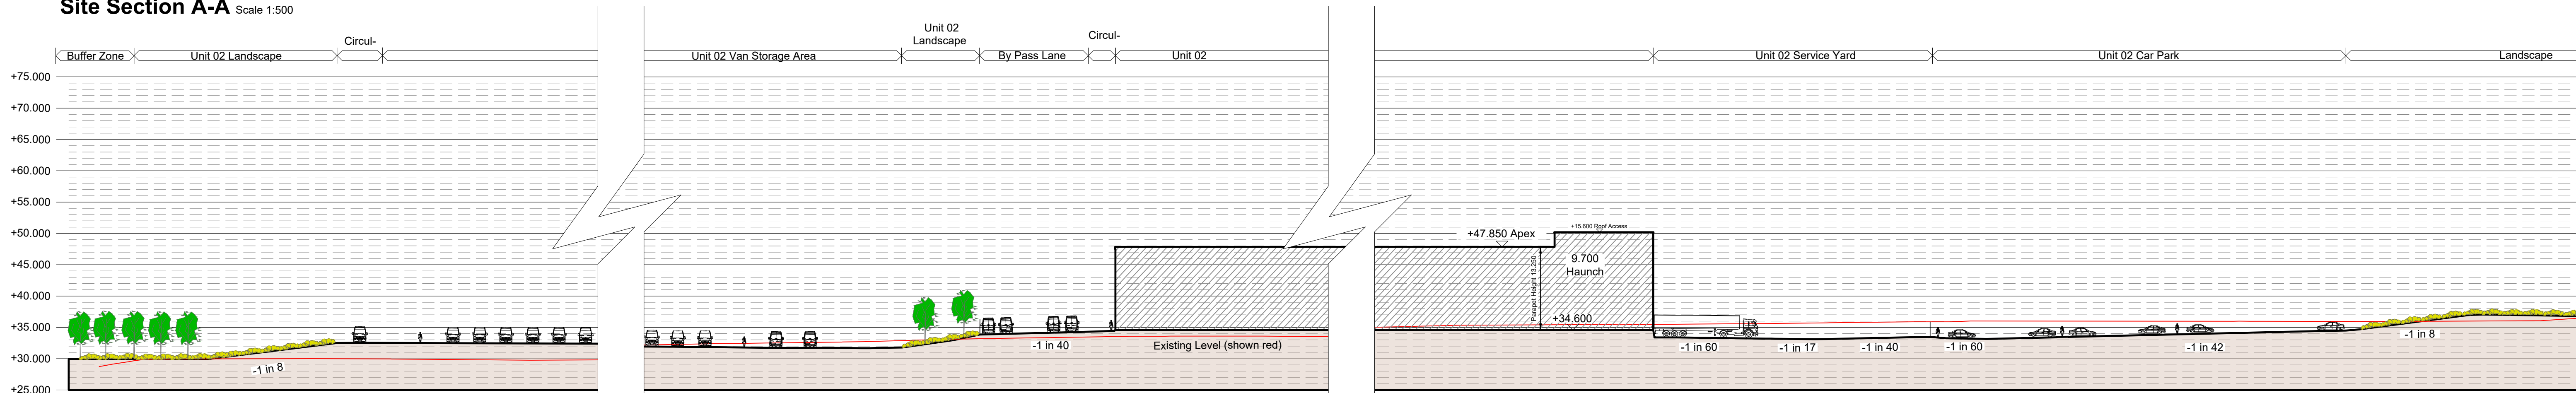


Site Section B-B Scale 1:500

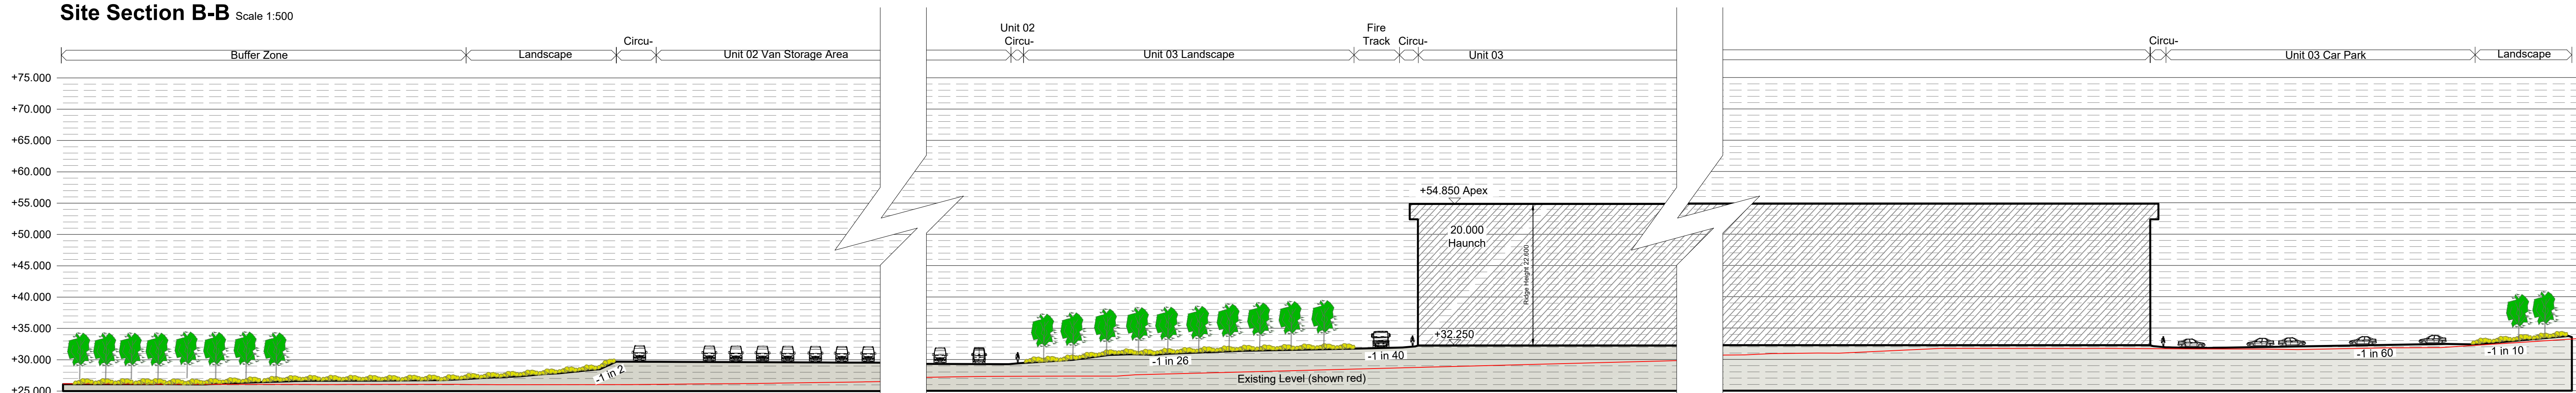

Site Section C-C Scale 1:500

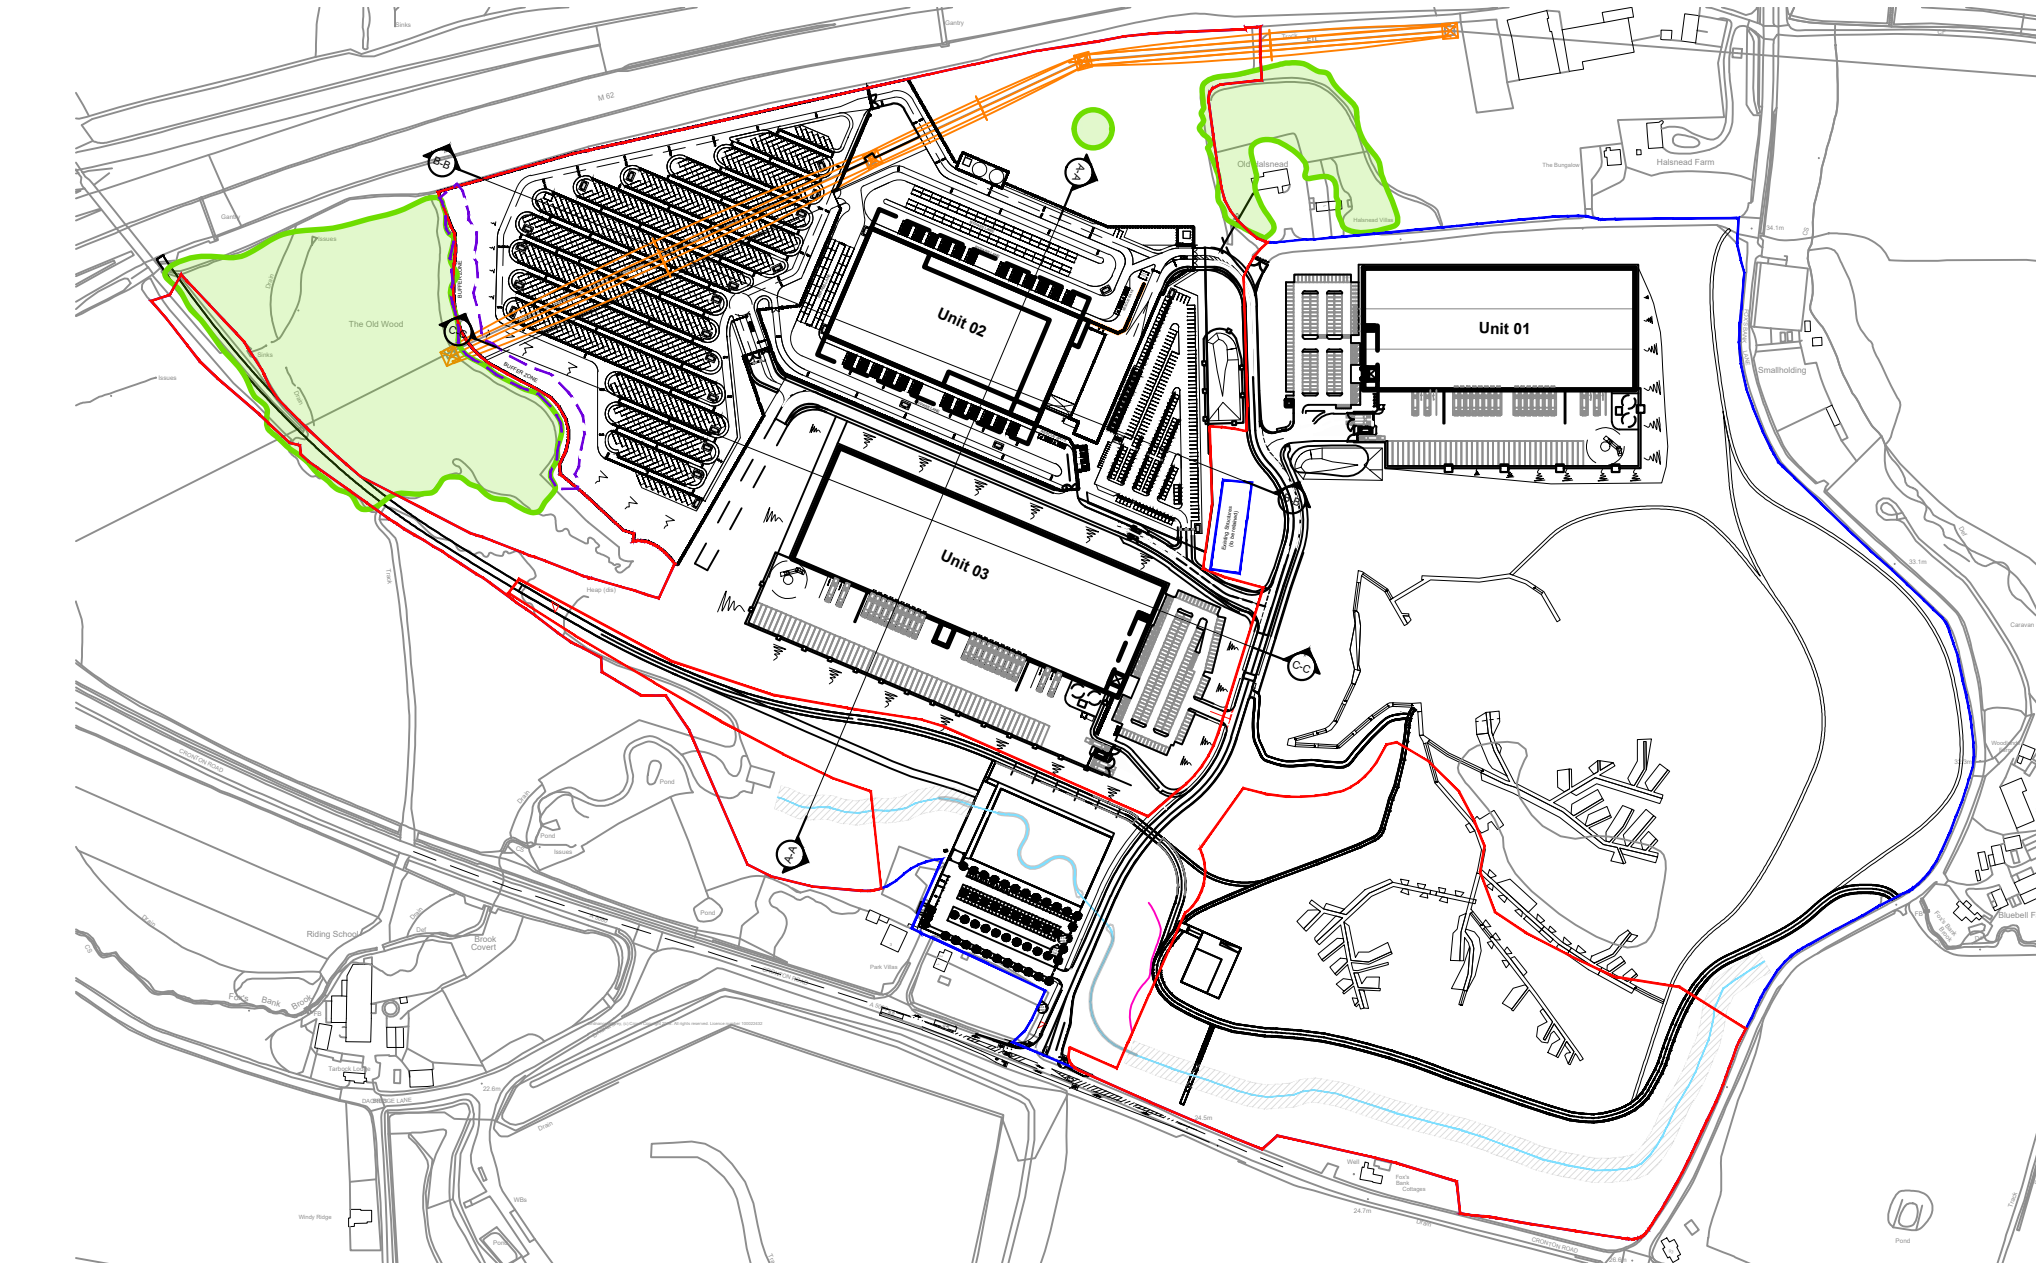

Key Plan Scale 1:5000

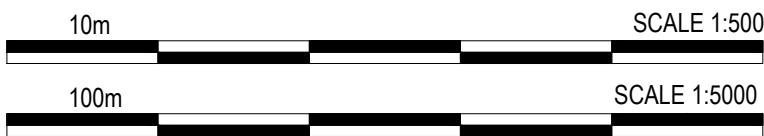

PLANNING

THIS DRAWING IS FOR PLANNING CONSIDERATION ONLY AND SHOULD NOT BE USED FOR ANY OTHER PURPOSE

A	Initial Issue	##	##	#####
rev	amendments	by	ckd	date

Phase 2, Symmetry Park,
Merseyside
Unit 02 & Unit 03 - Site Cross Sections

TRITAX SYMMETRY
A TRITAX BIG BOX COMPANY

umc
architects
3rd Floor, Manchester Club, 81 King Street, Manchester, M2 4AH
t. +44 (0)161 413 0590 e. info@umcarchitects.com

Drawing Status:	Planning
Drawn / Checked:	MY / DEB
Date:	06/12/2021
Scale:	As Noted A1
Drawing no:	Revision:
21351 P4001	A