


Notes

1. This document and all drawings are copyright of BARR + Partners and may not be reproduced without their specific permission.
2. All dimensions to be site verified by contractor before construction.
3. All dimensions are to structure unless noted otherwise.
4. All dimensions are in millimetres unless noted otherwise.
5. BARR + Partners shall be notified in writing of any discrepancies.

Revisions

REV	DATE	DRAWN	NOTES
A	24.06.25	GB	Issued for planning

project north

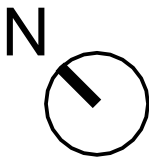

status:	PL
client:	Private Client


project:	1A Newlands
----------	-------------

title:	Proposed Basement Plan
--------	------------------------

revision:	A
drawn by:	GB
date:	24.06.25
job no:	BPA-377-NEW
scale:	1 : 50

drawing no:

A401

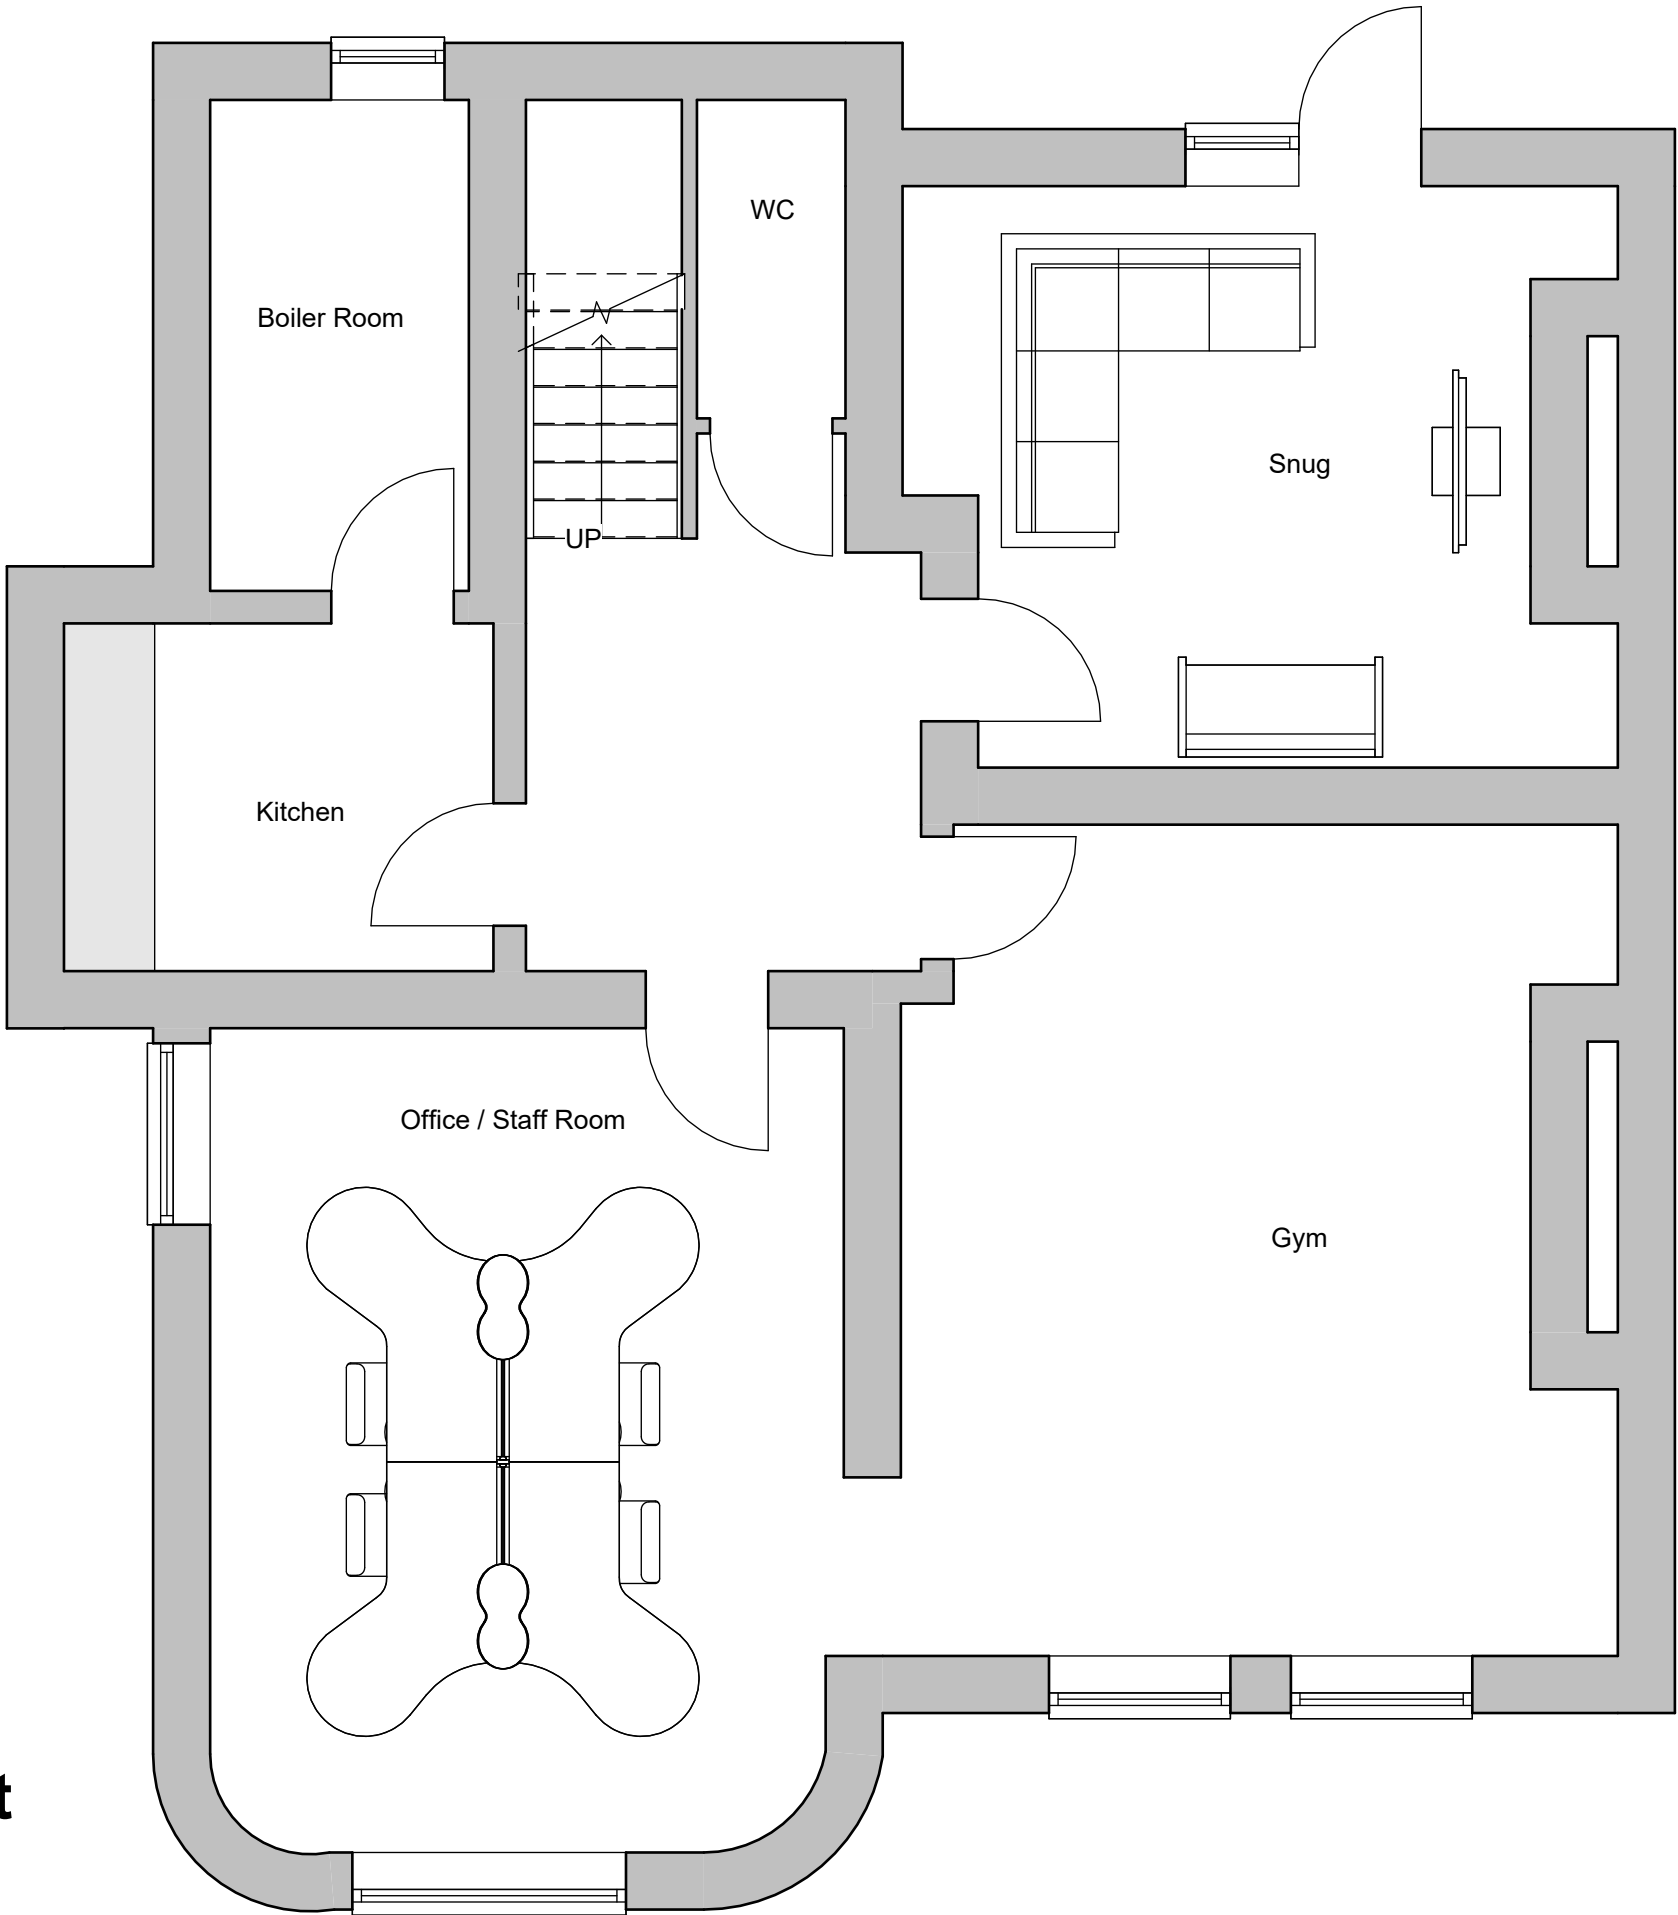

1 **01_Proposed Basement**
1 : 50

