

Tree Protection Plan

KEY

Survey Boundary 


Dev. Proposals 

Approximate Location 

BS5837 Categorisation

	To be Retained	To be Removed
Category B	 T1	 T1
Category C	 T1	 T1
Category U	 T1	 T1
Retained tree RPA		

This drawing should be reproduced in colour and read in conjunction with arb data sheets.

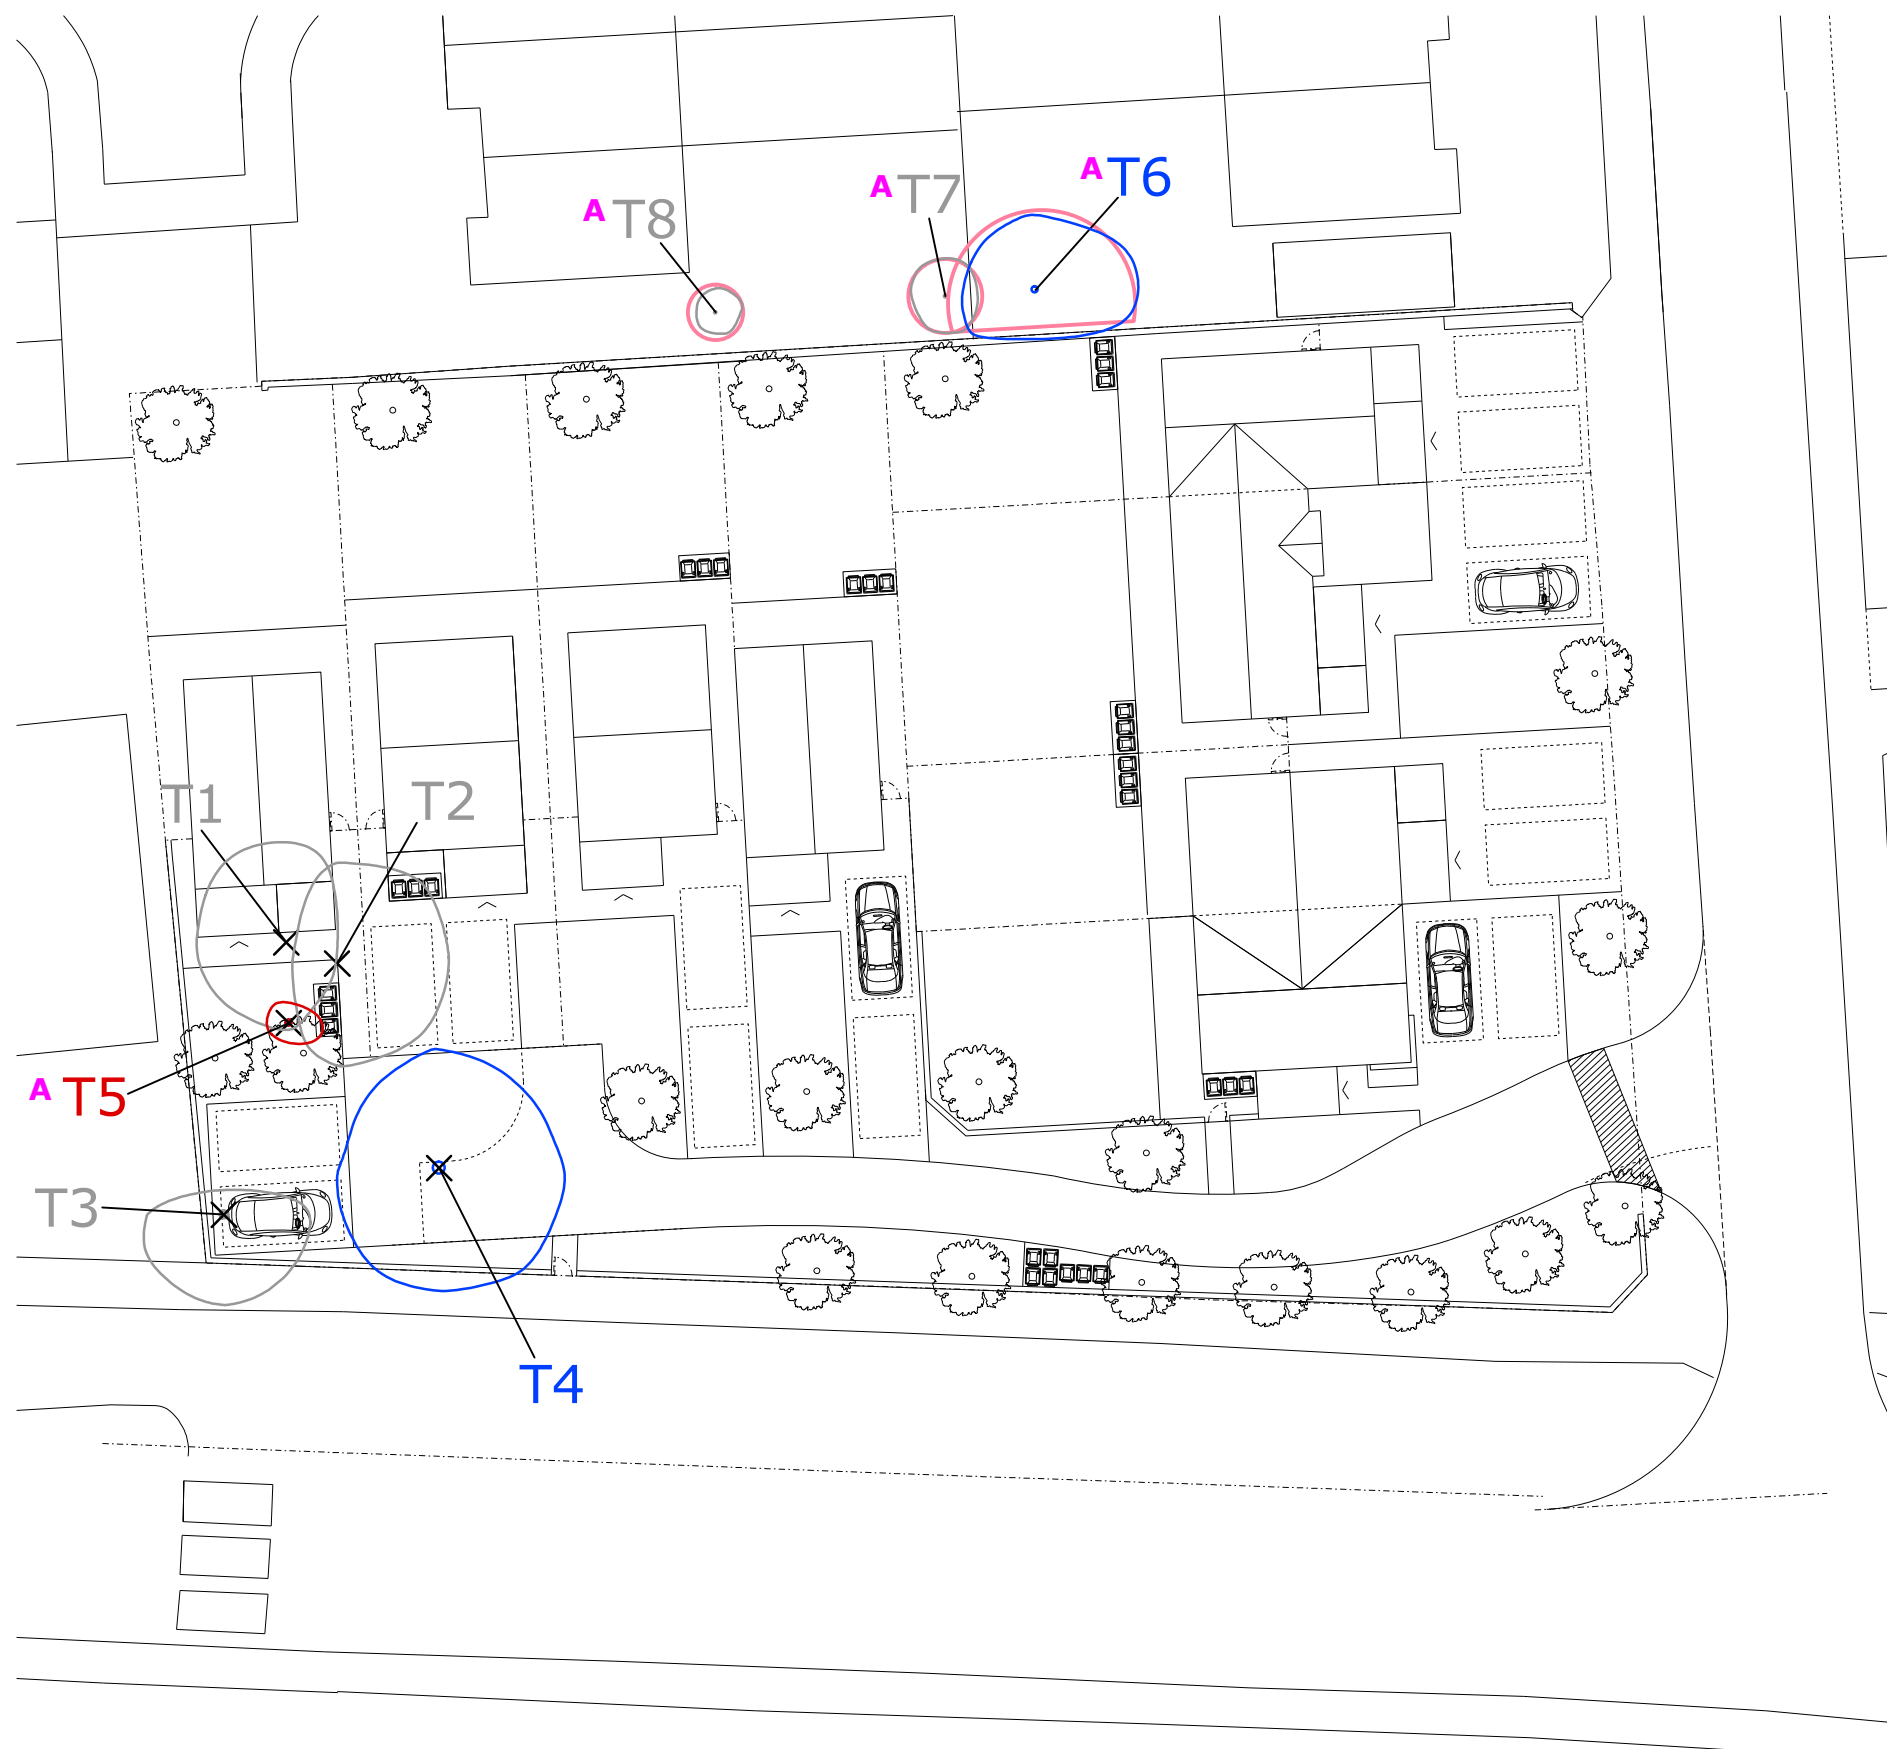

Client: T J Thomas Estates Ltd.

Site: Penny Black Pub
Lickers Lane
Whiston
Merseyside

Ref: TJT01

Author: R. M. Hughes
rmharboriculture@yahoo.co.uk

Date: June 2013



Scale: 1:300@A3
Author: R.Hughes
Date: 18-6-13