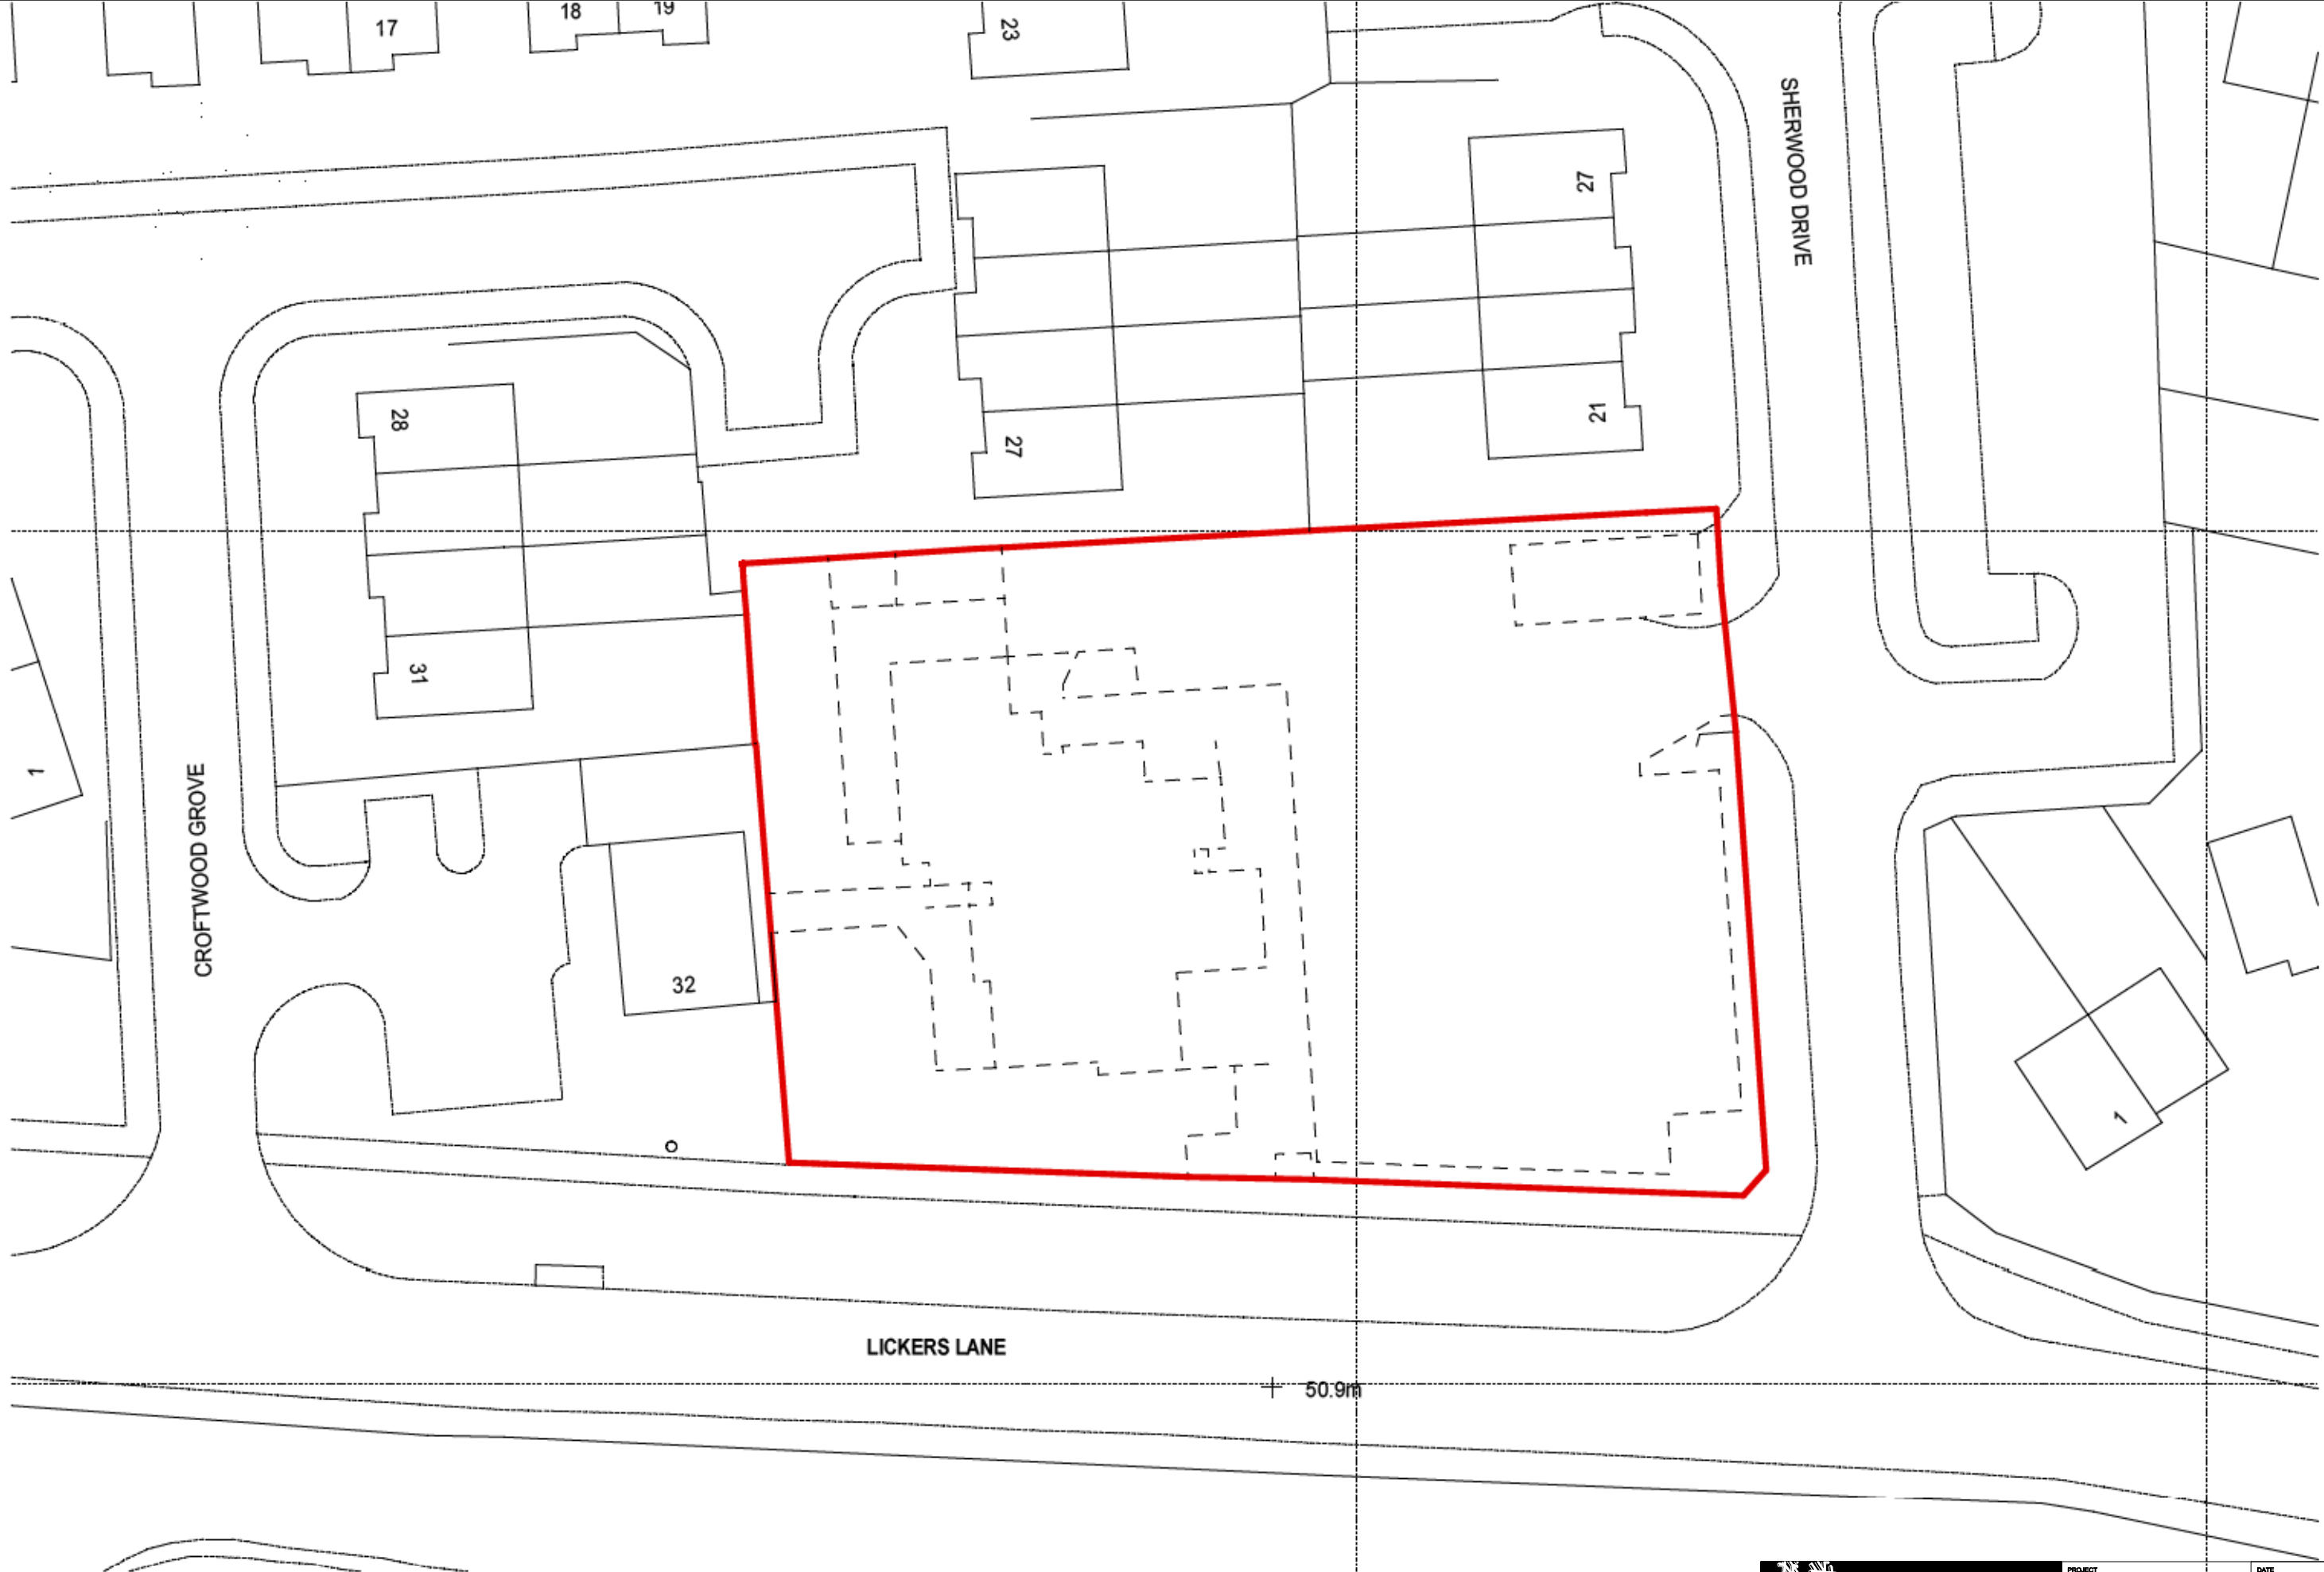


		PROJECT Former Penny Black PH, Lickers Lane Whiston		DATE July 2021	
DRAWING TITLE SITE LOCATION PLAN		DRAWN KS		SCALE 1:1250	
PURPOSE PLANNING		PROJECT NO. 279_090_021		SHEET NO & REVISION 000	
Scale Bar 1:1250 		SHEET SIZE A3			