


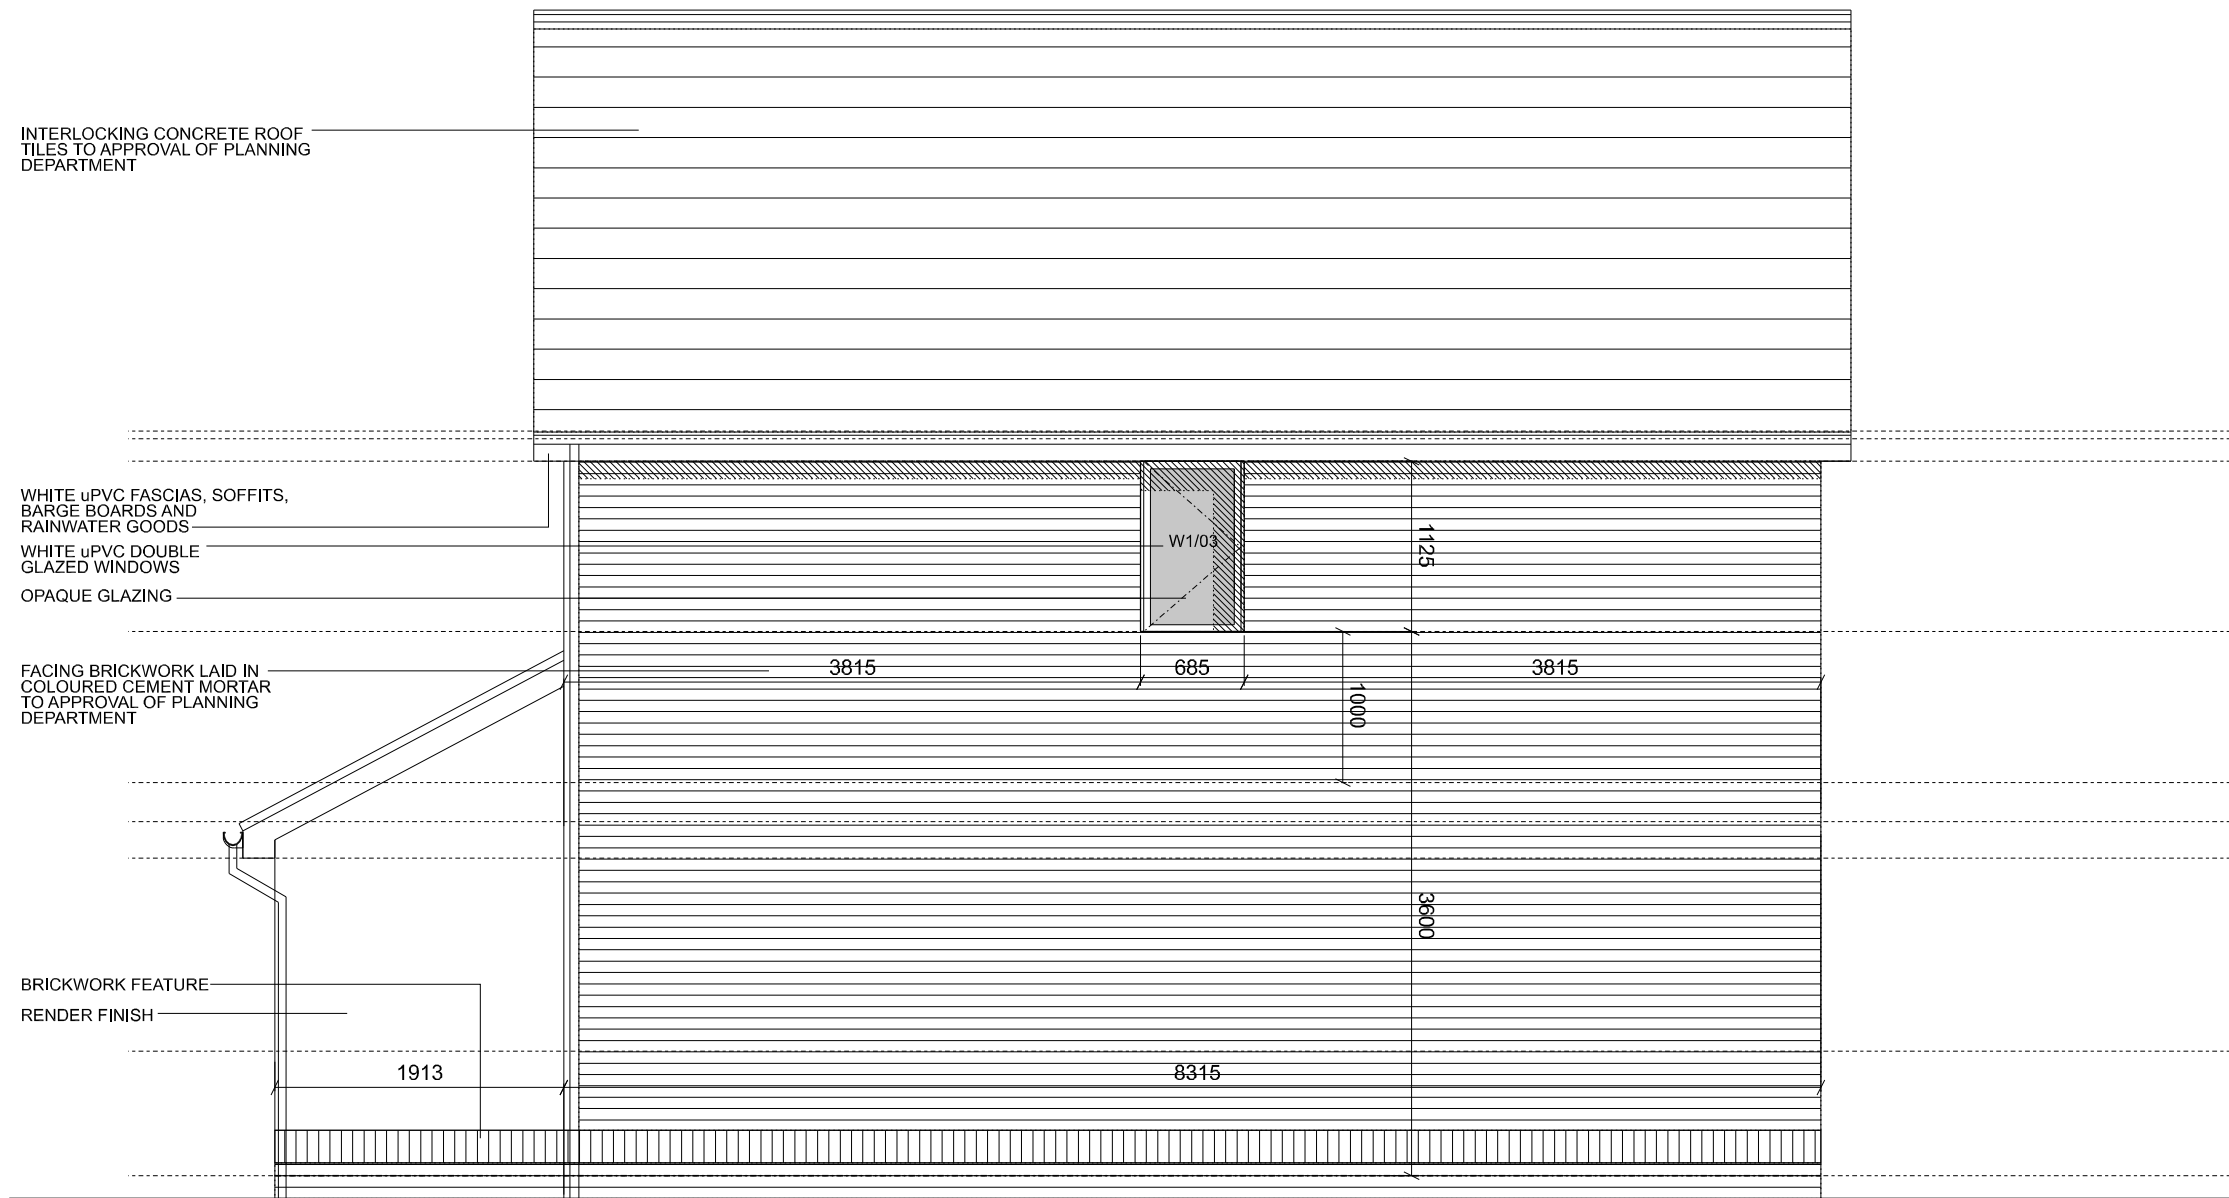

proposed side elevation @ 1:50

house type 3
proposed elevations @ 1:50