
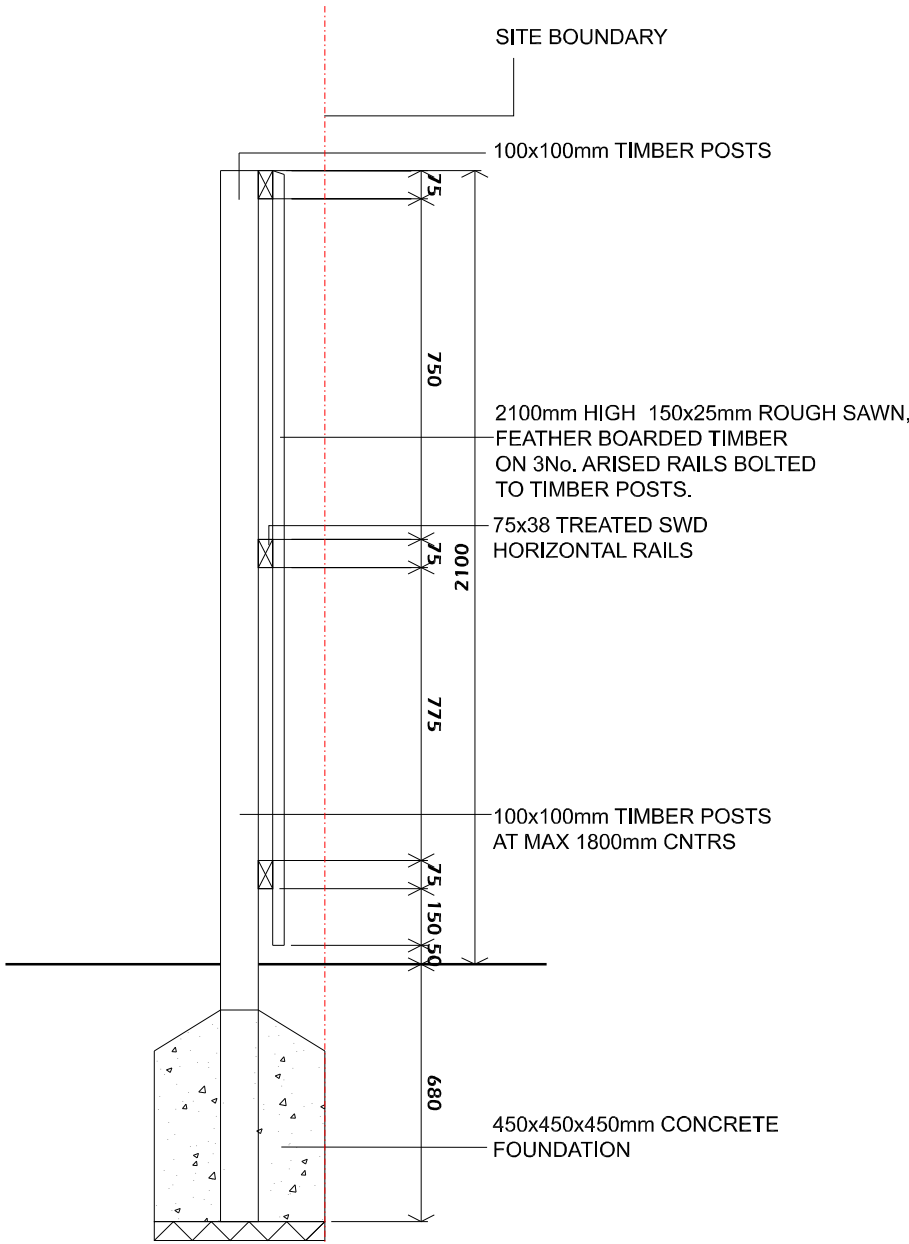


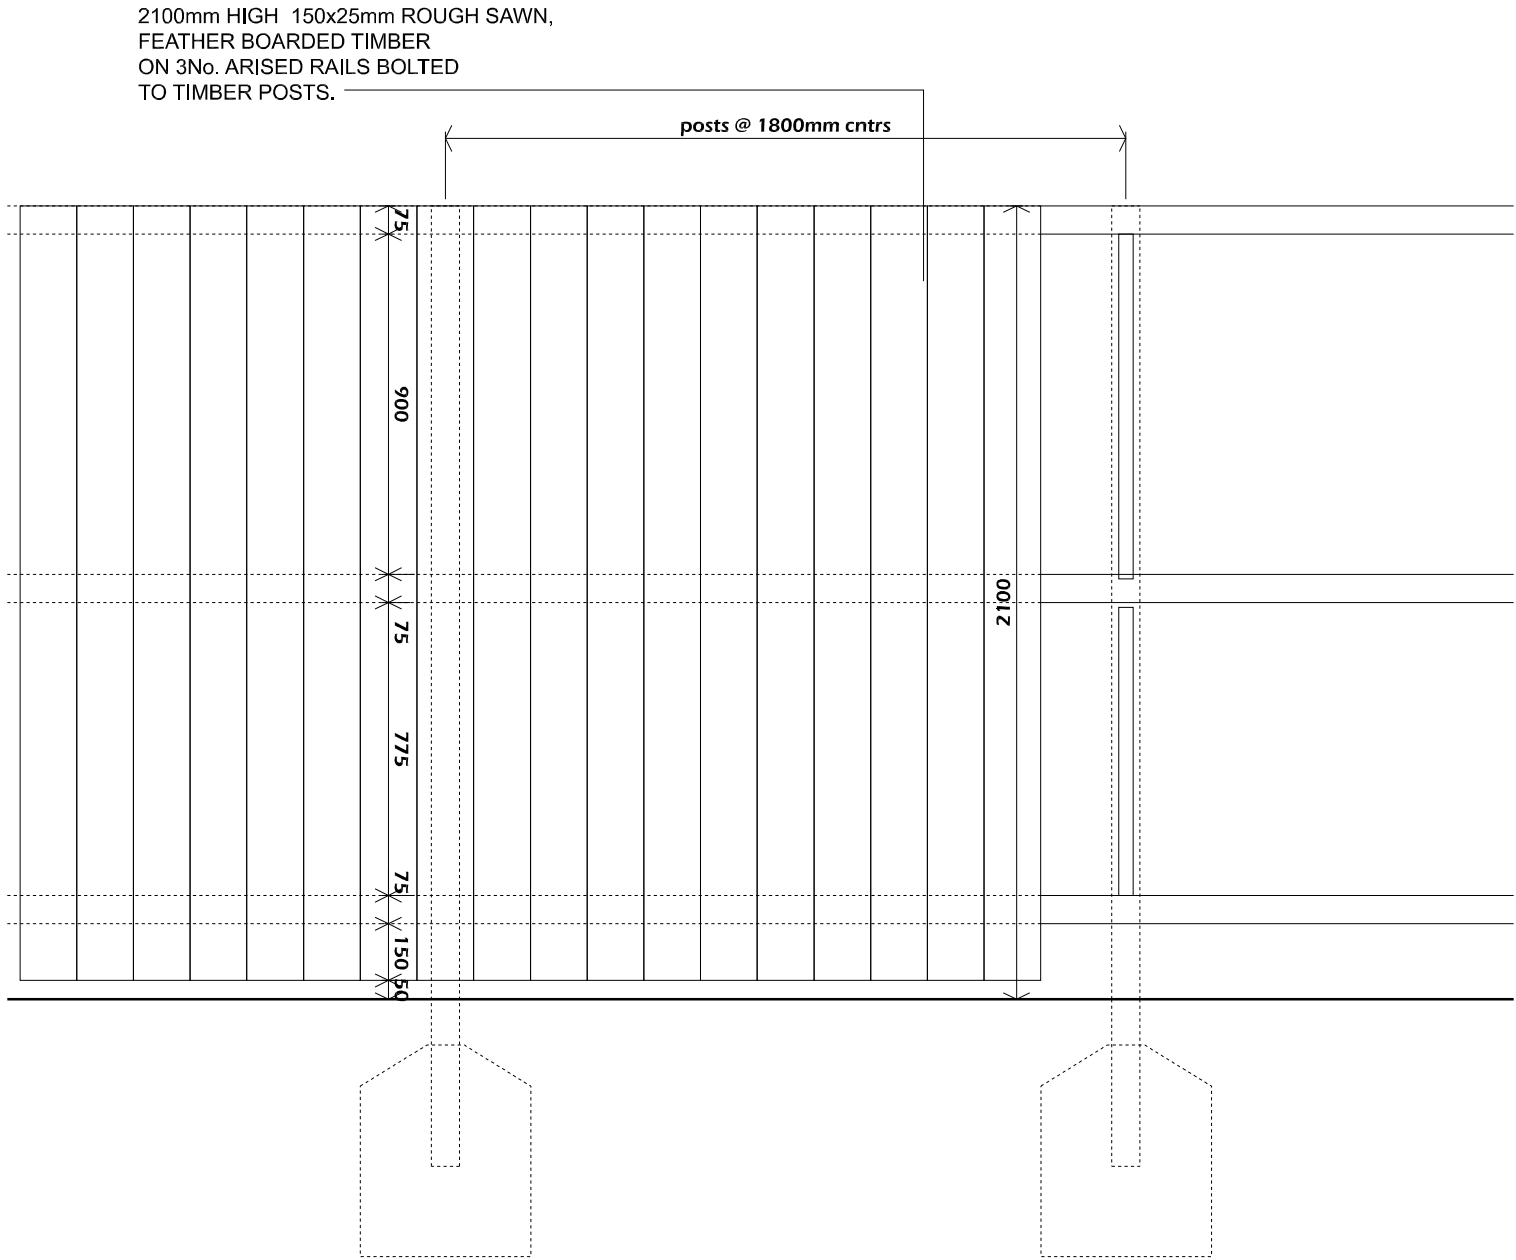

proposed boundary fence @ 1:20

|                                                                                       |                                                           |                            |                          |                  |
|---------------------------------------------------------------------------------------|-----------------------------------------------------------|----------------------------|--------------------------|------------------|
|  | PROJECT<br>Former Penny Black PH, Lickers Lane<br>Whiston |                            | DATE<br>July 2021        |                  |
|                                                                                       | DRAWING TITLE<br>PROPOSED BOUNDARY FENCE                  |                            | DRAWN<br>KS              |                  |
|                                                                                       | PURPOSE<br>PLANNING                                       | PROJECT No.<br>279_050_021 | SCALE<br>1:20            | SHEET SIZE<br>A3 |
|                                                                                       |                                                           |                            | DRG NO & REVISION<br>020 |                  |