


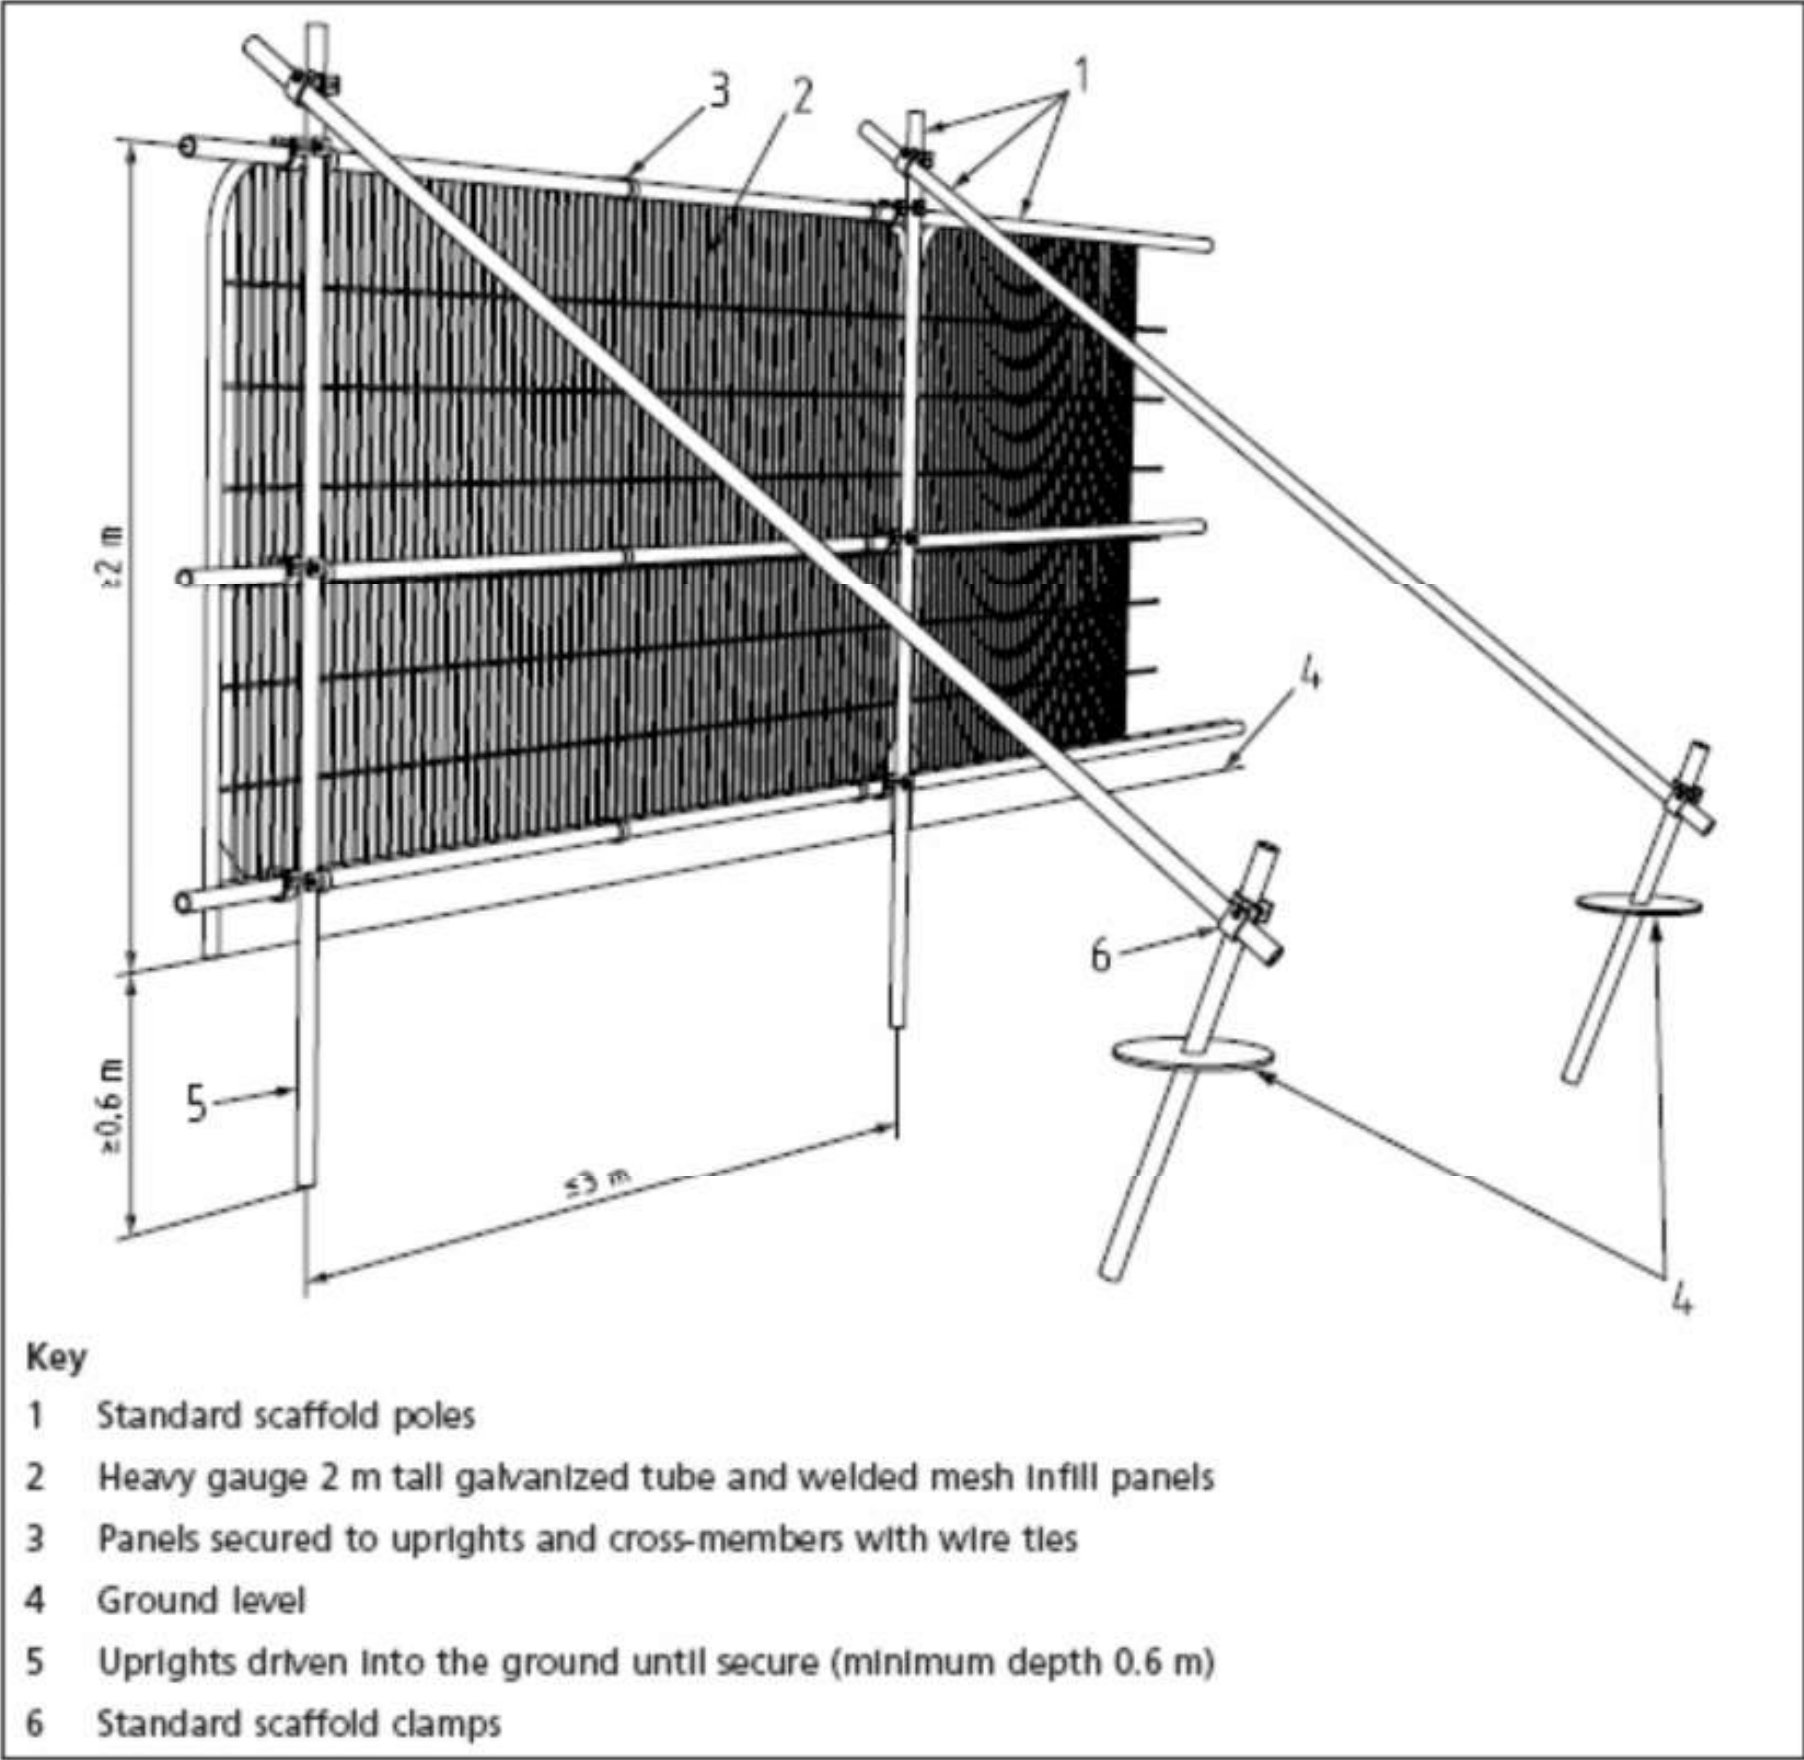

 SNOW architects	PROJECT Former Penny Black PH, Lickers Lane Whiston	DATE July 2021
	DRAWING TITLE PROPOSED TREE PROTECTION FENCING	DRAWN KS
	PURPOSE PLANNING	SCALE A3
	PROJECT NO. 279_050_021	DWG NO & REVISION 21