


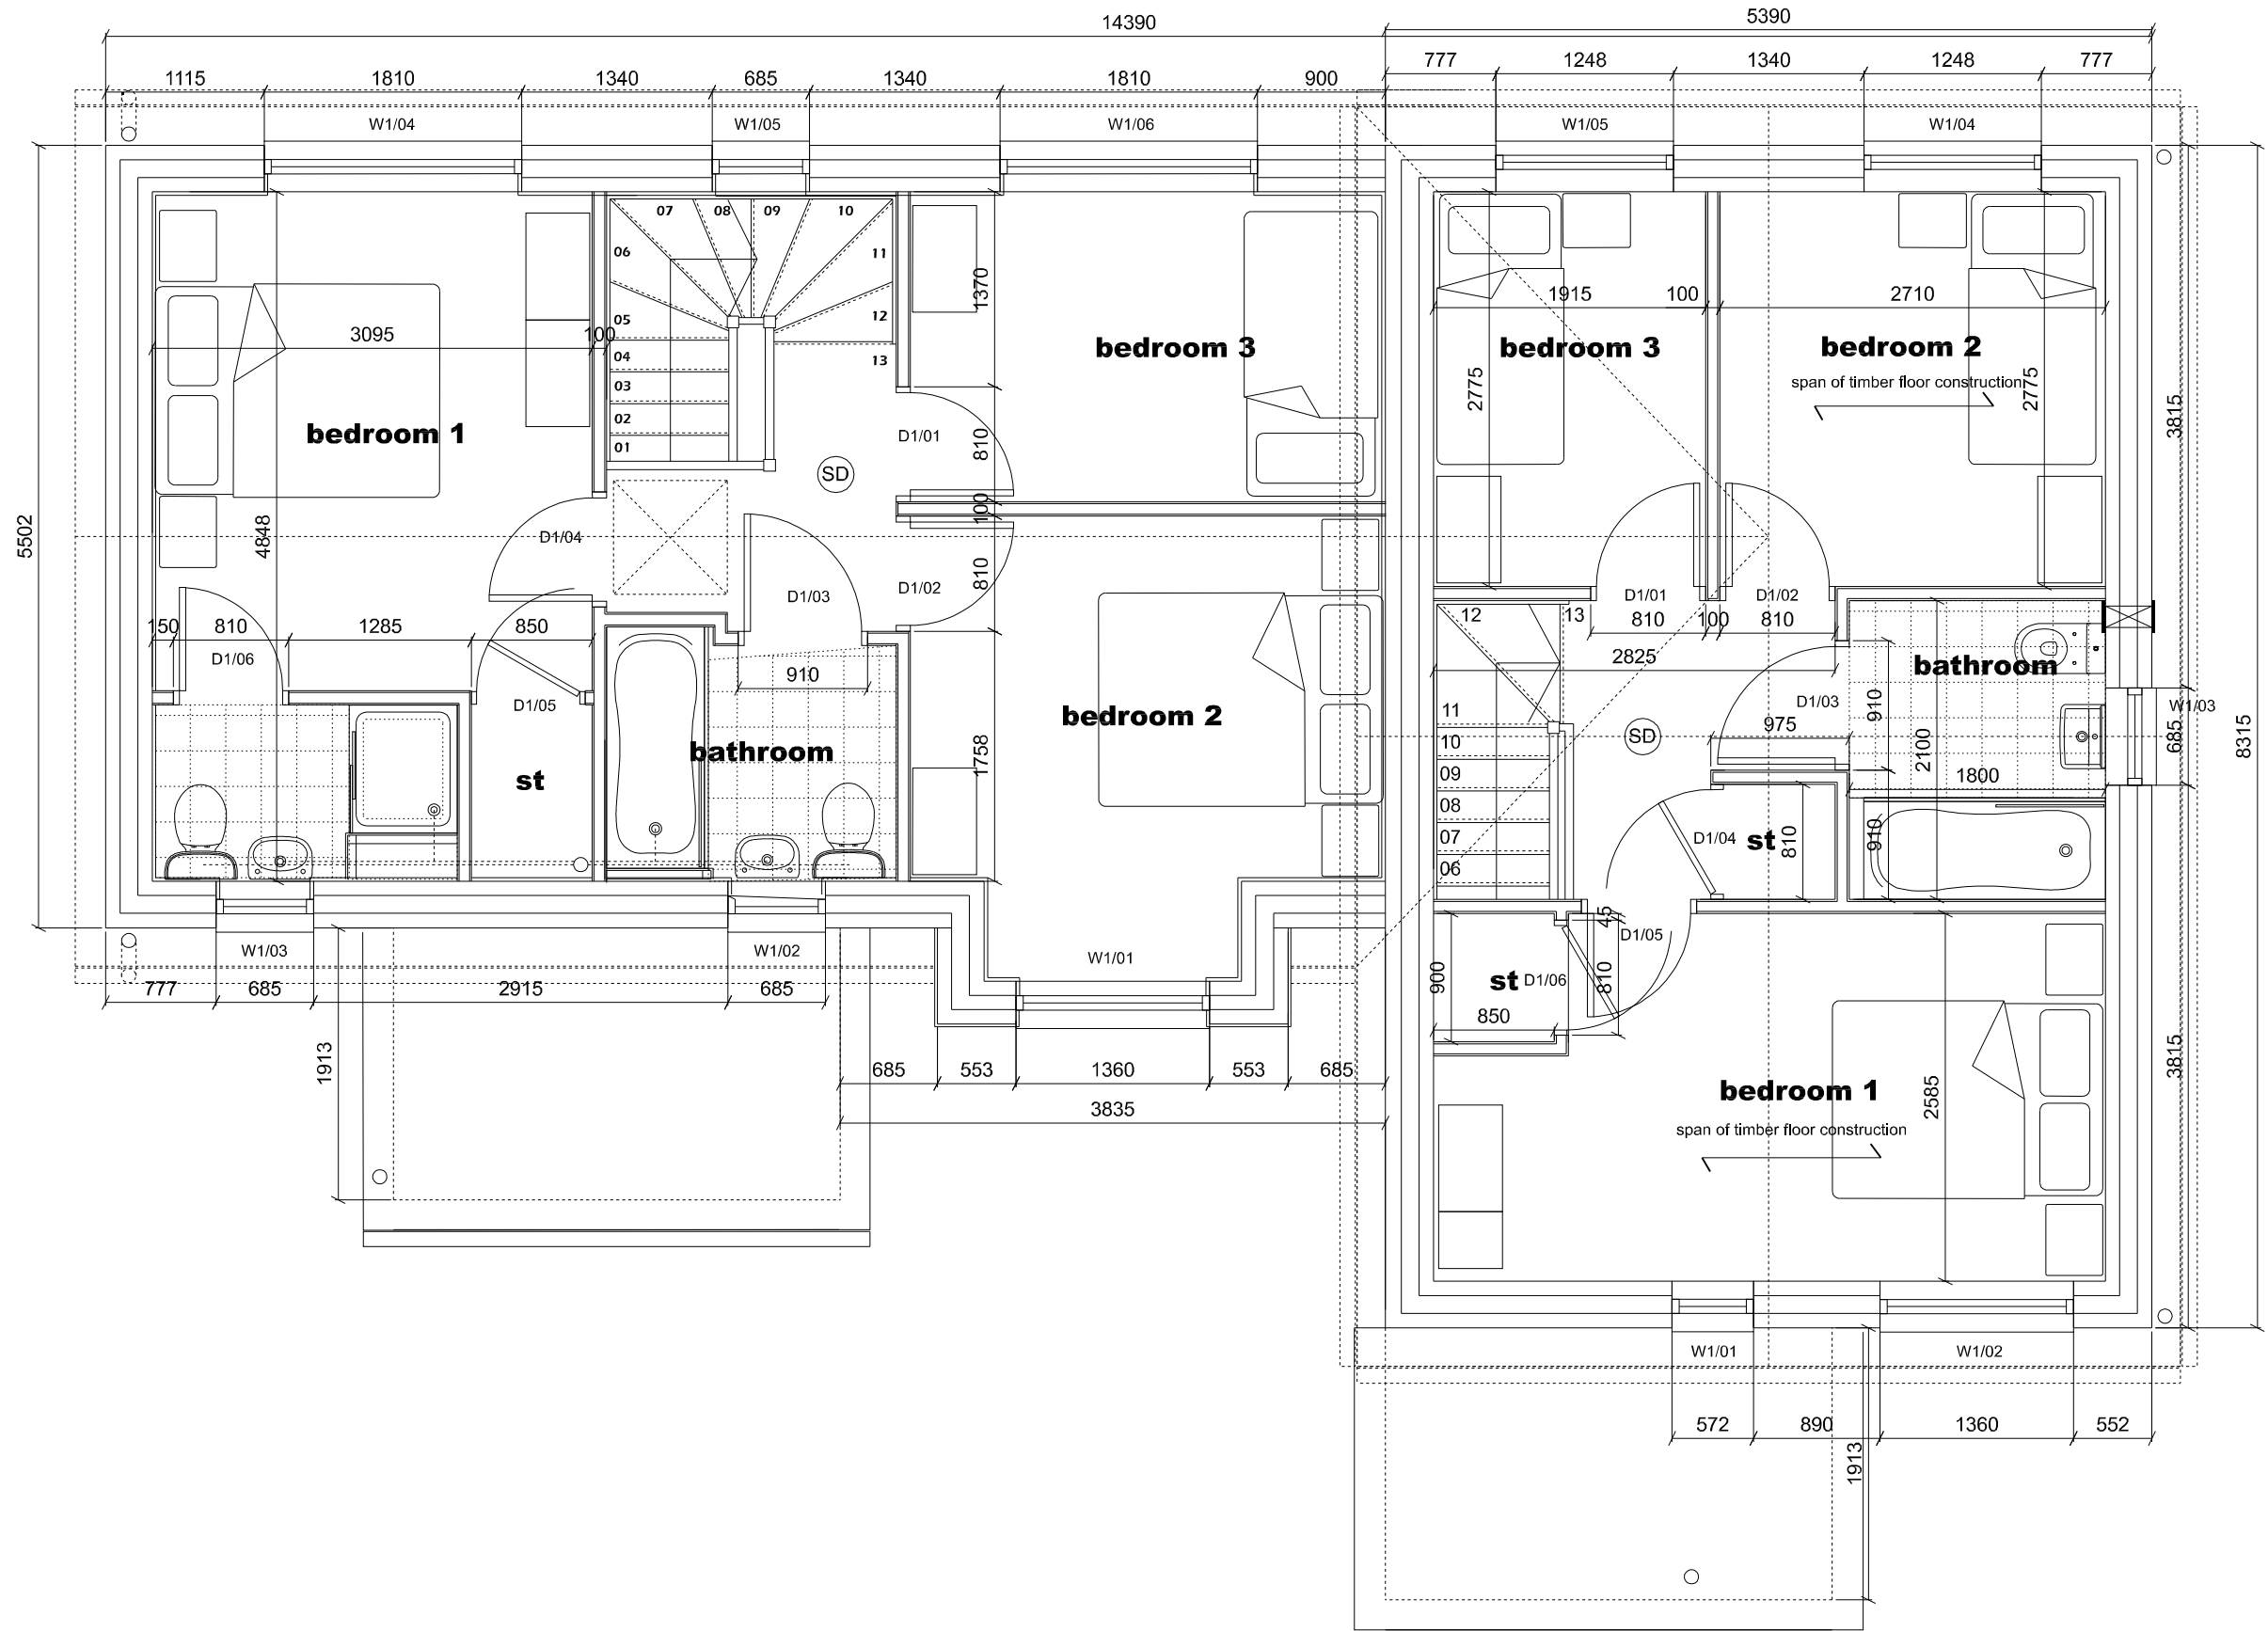

house type 3
proposed first floor plan @ 1:50