


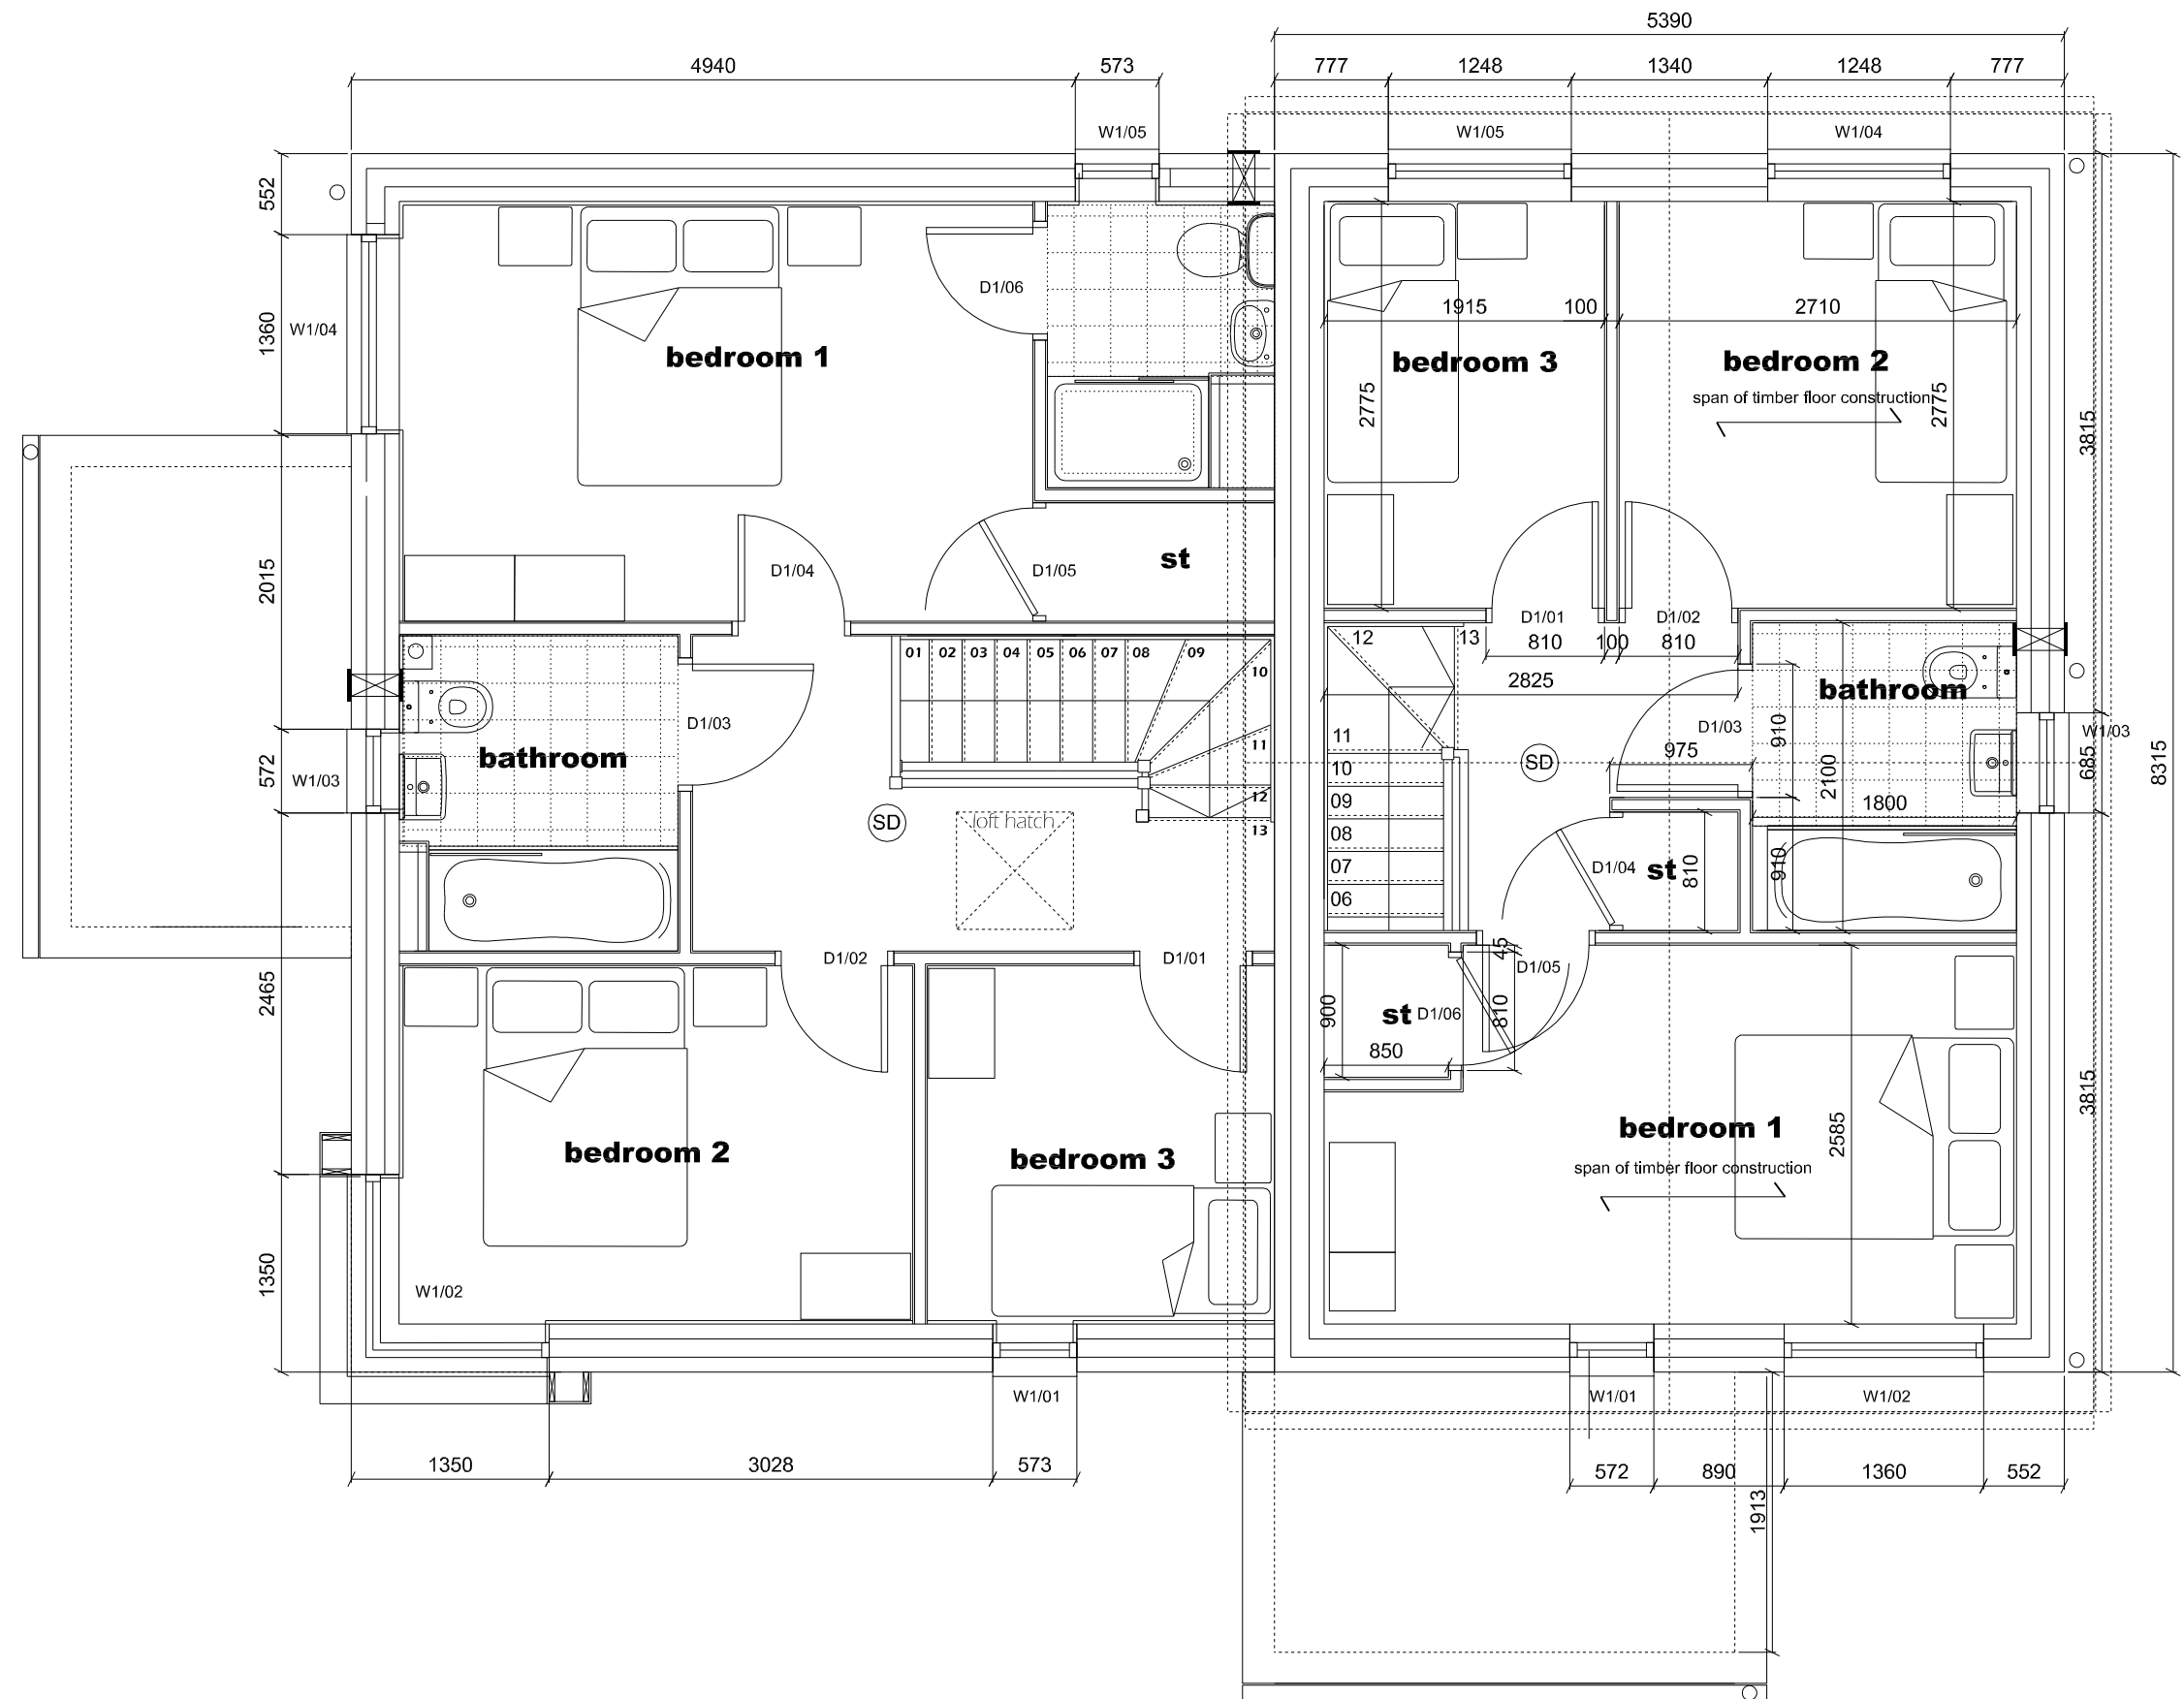

house type 2
proposed first floor plan @ 1:50