


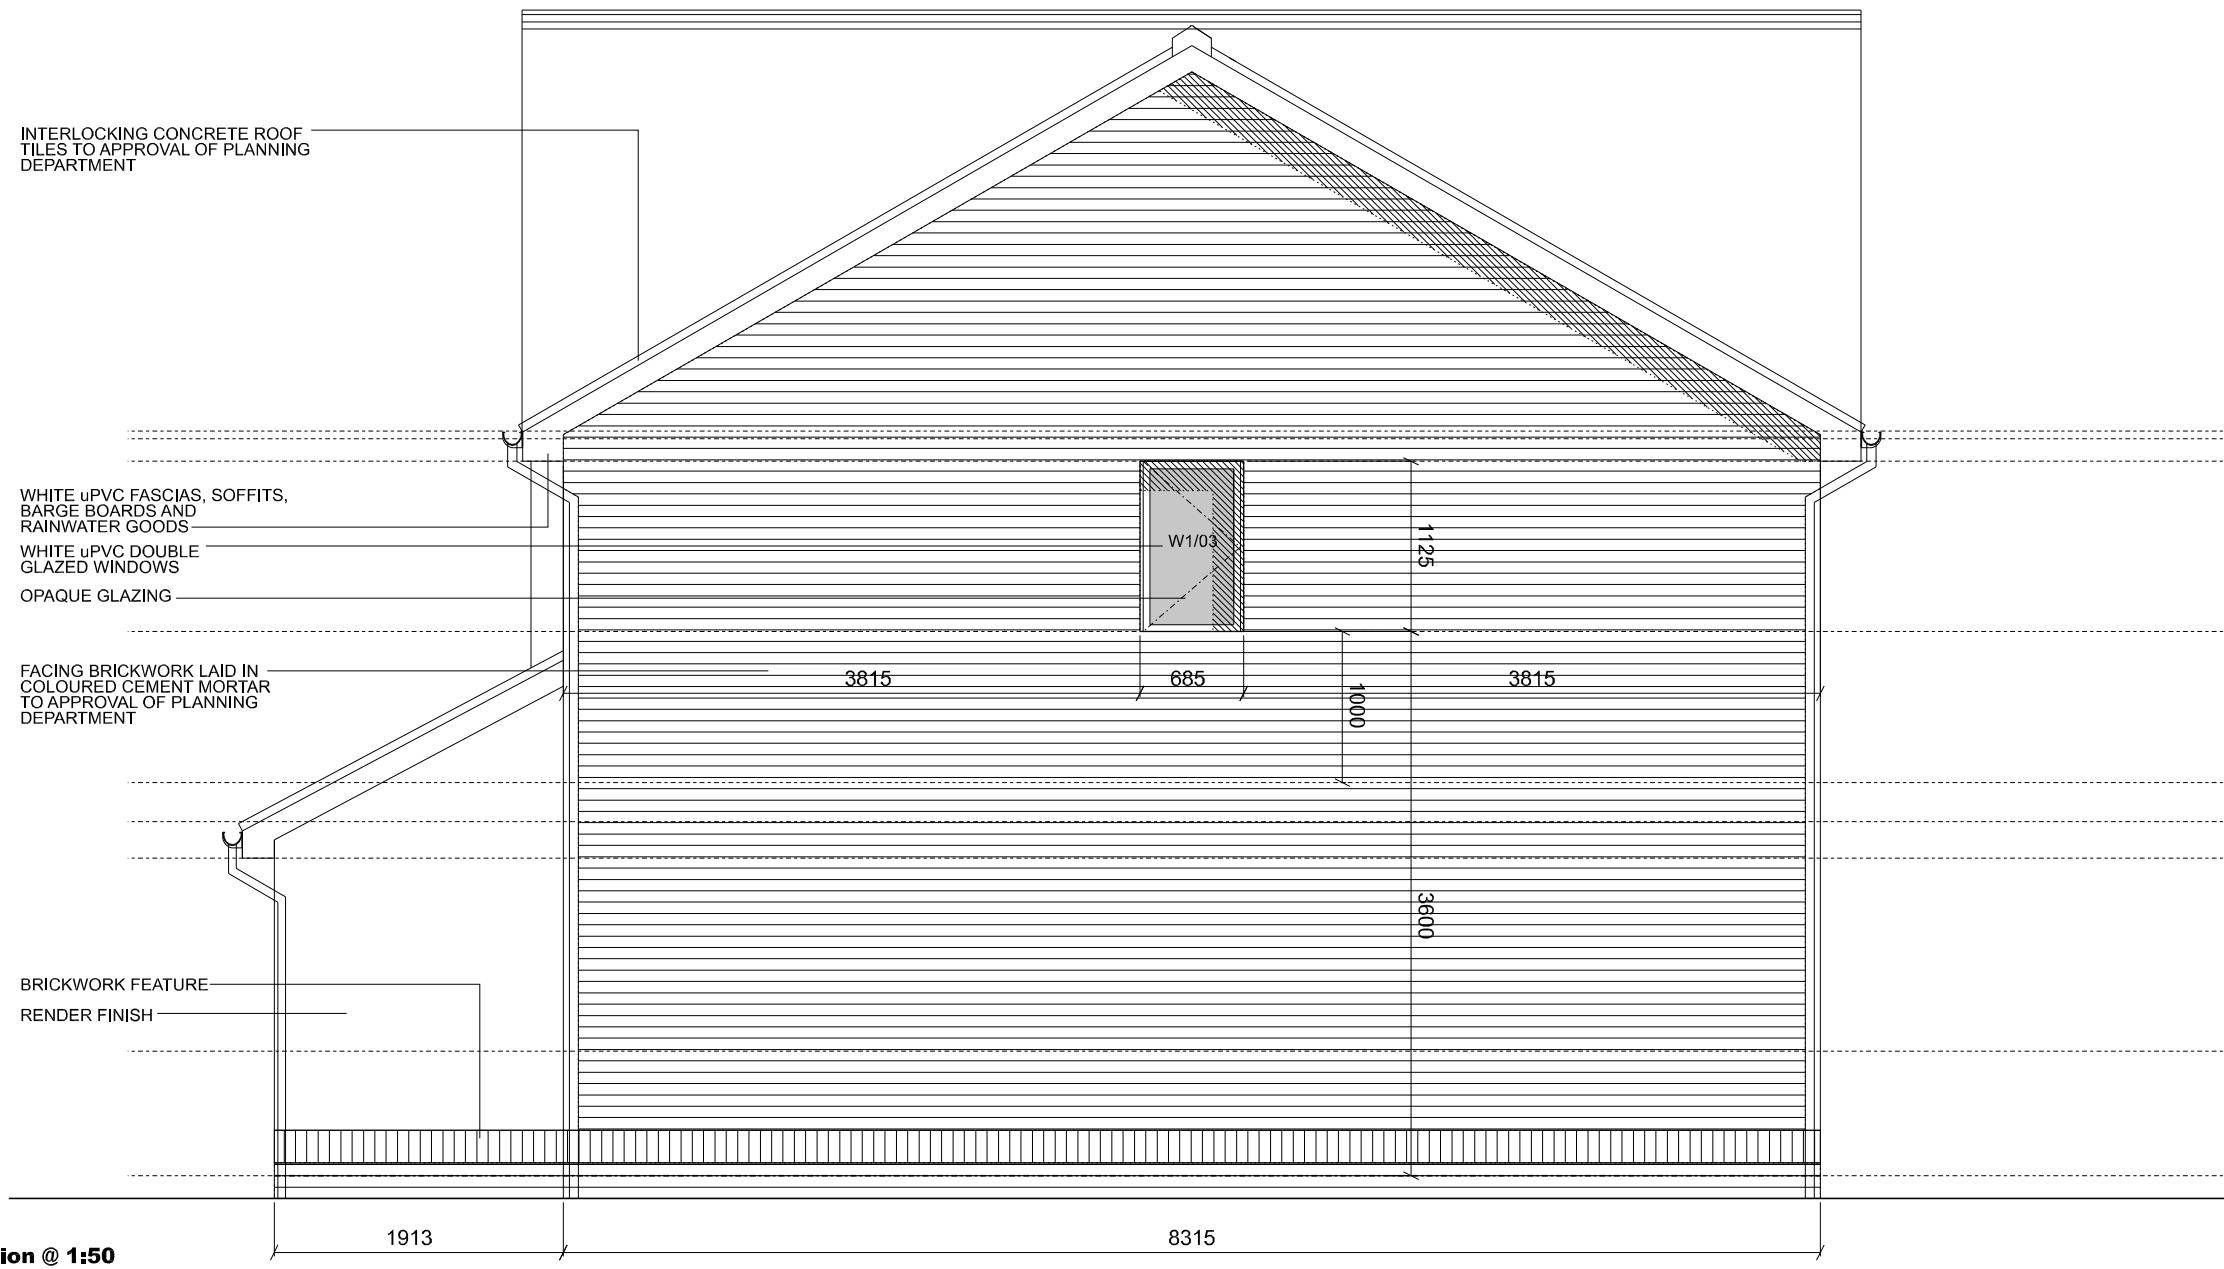

proposed side elevation @ 1:50

house type 2
proposed elevations @ 1:50