


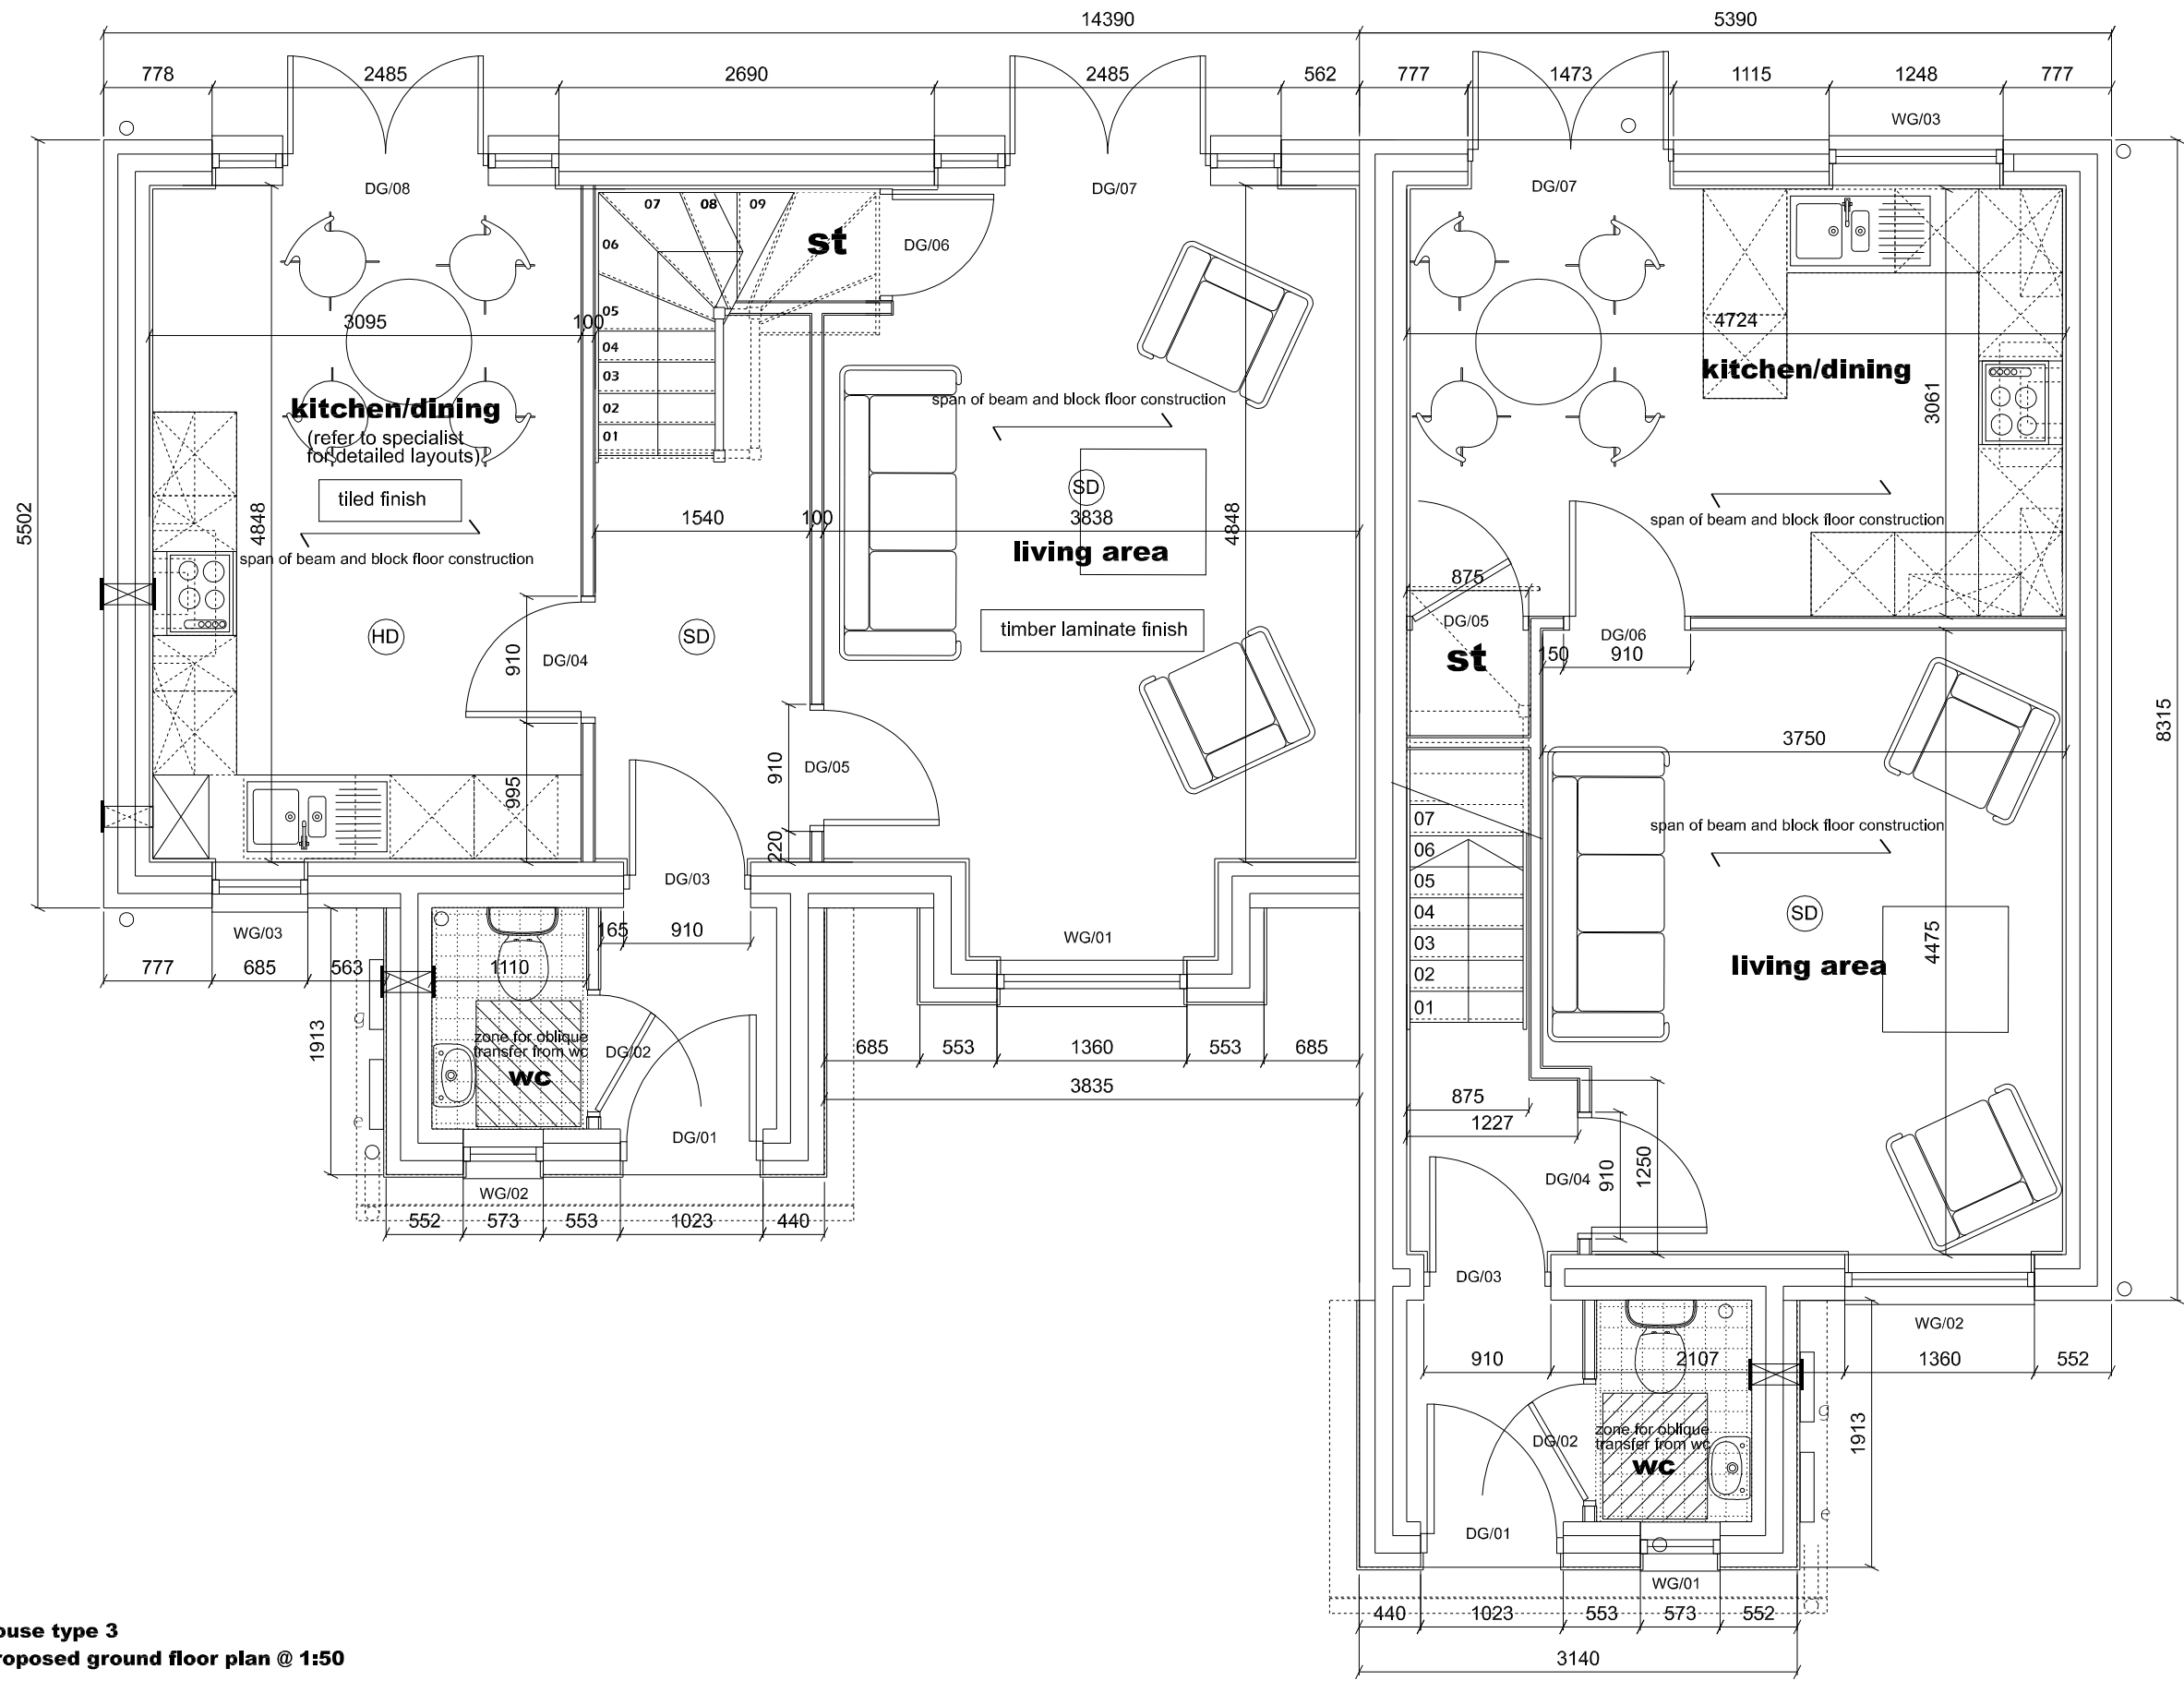

house type 3
proposed ground floor plan @ 1:50