


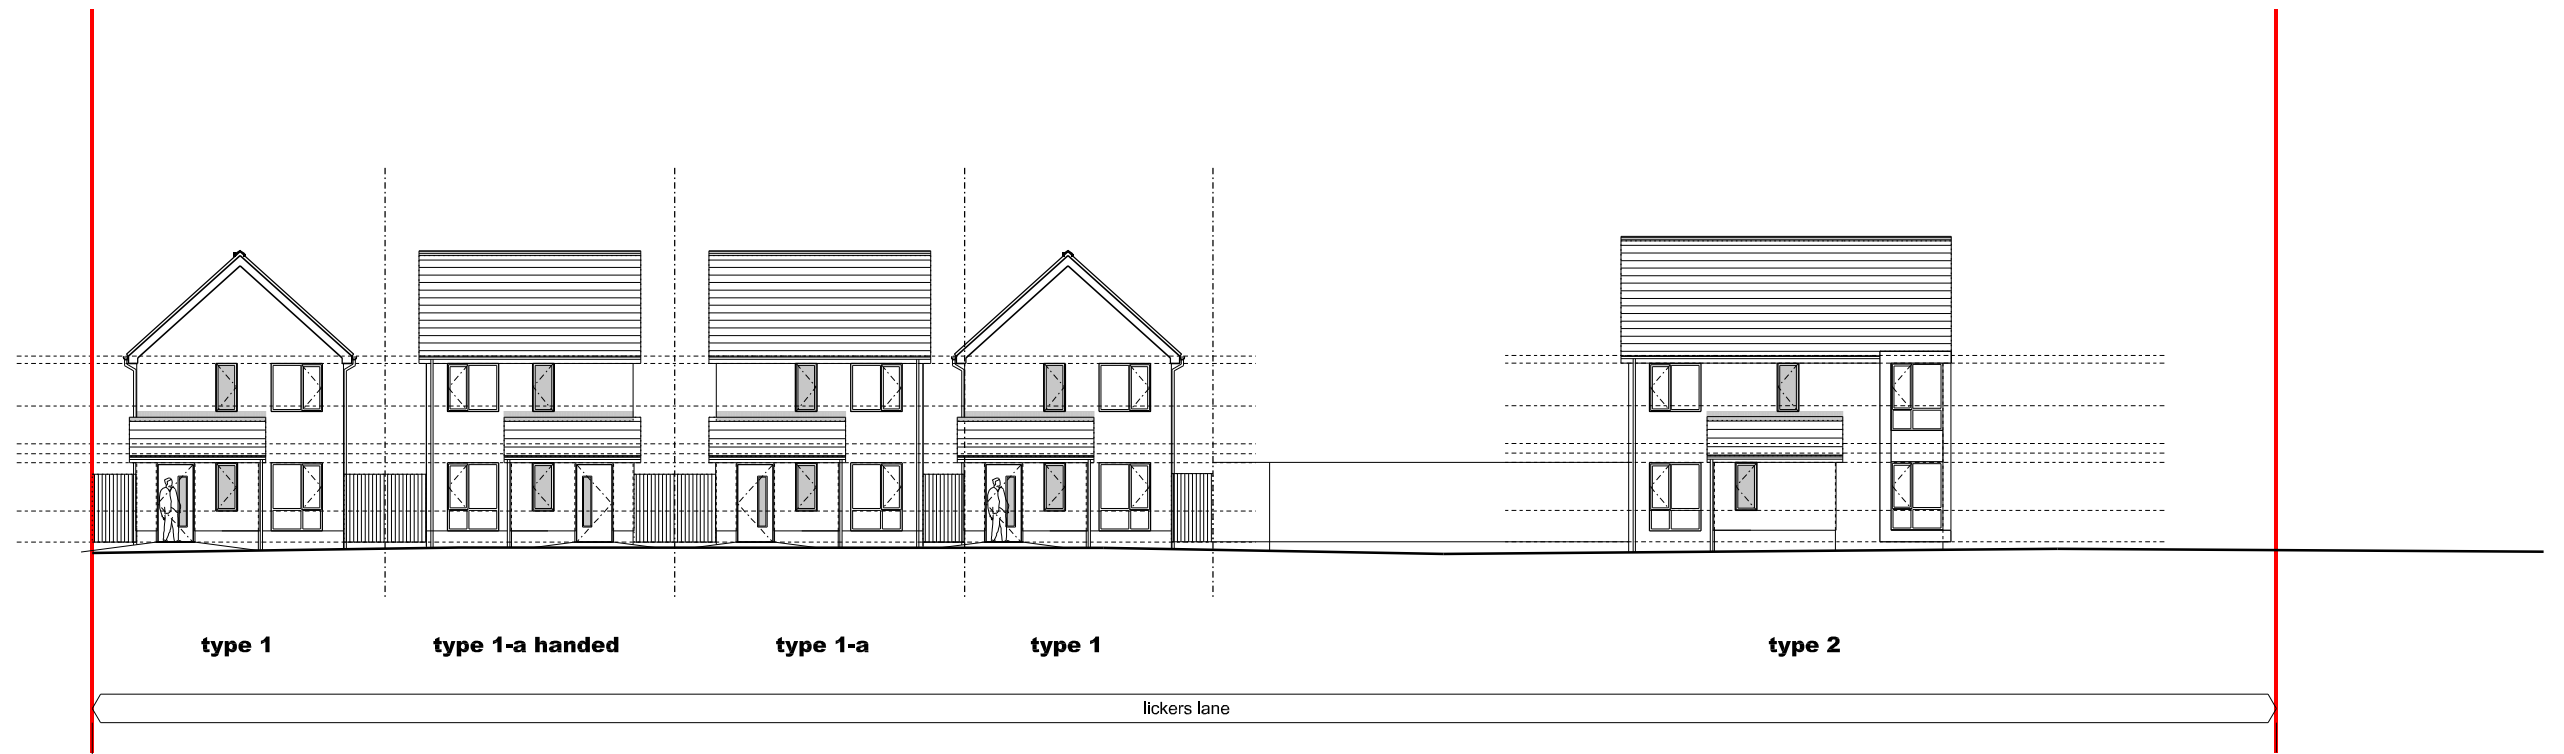

proposed street elevations @ 1:200