


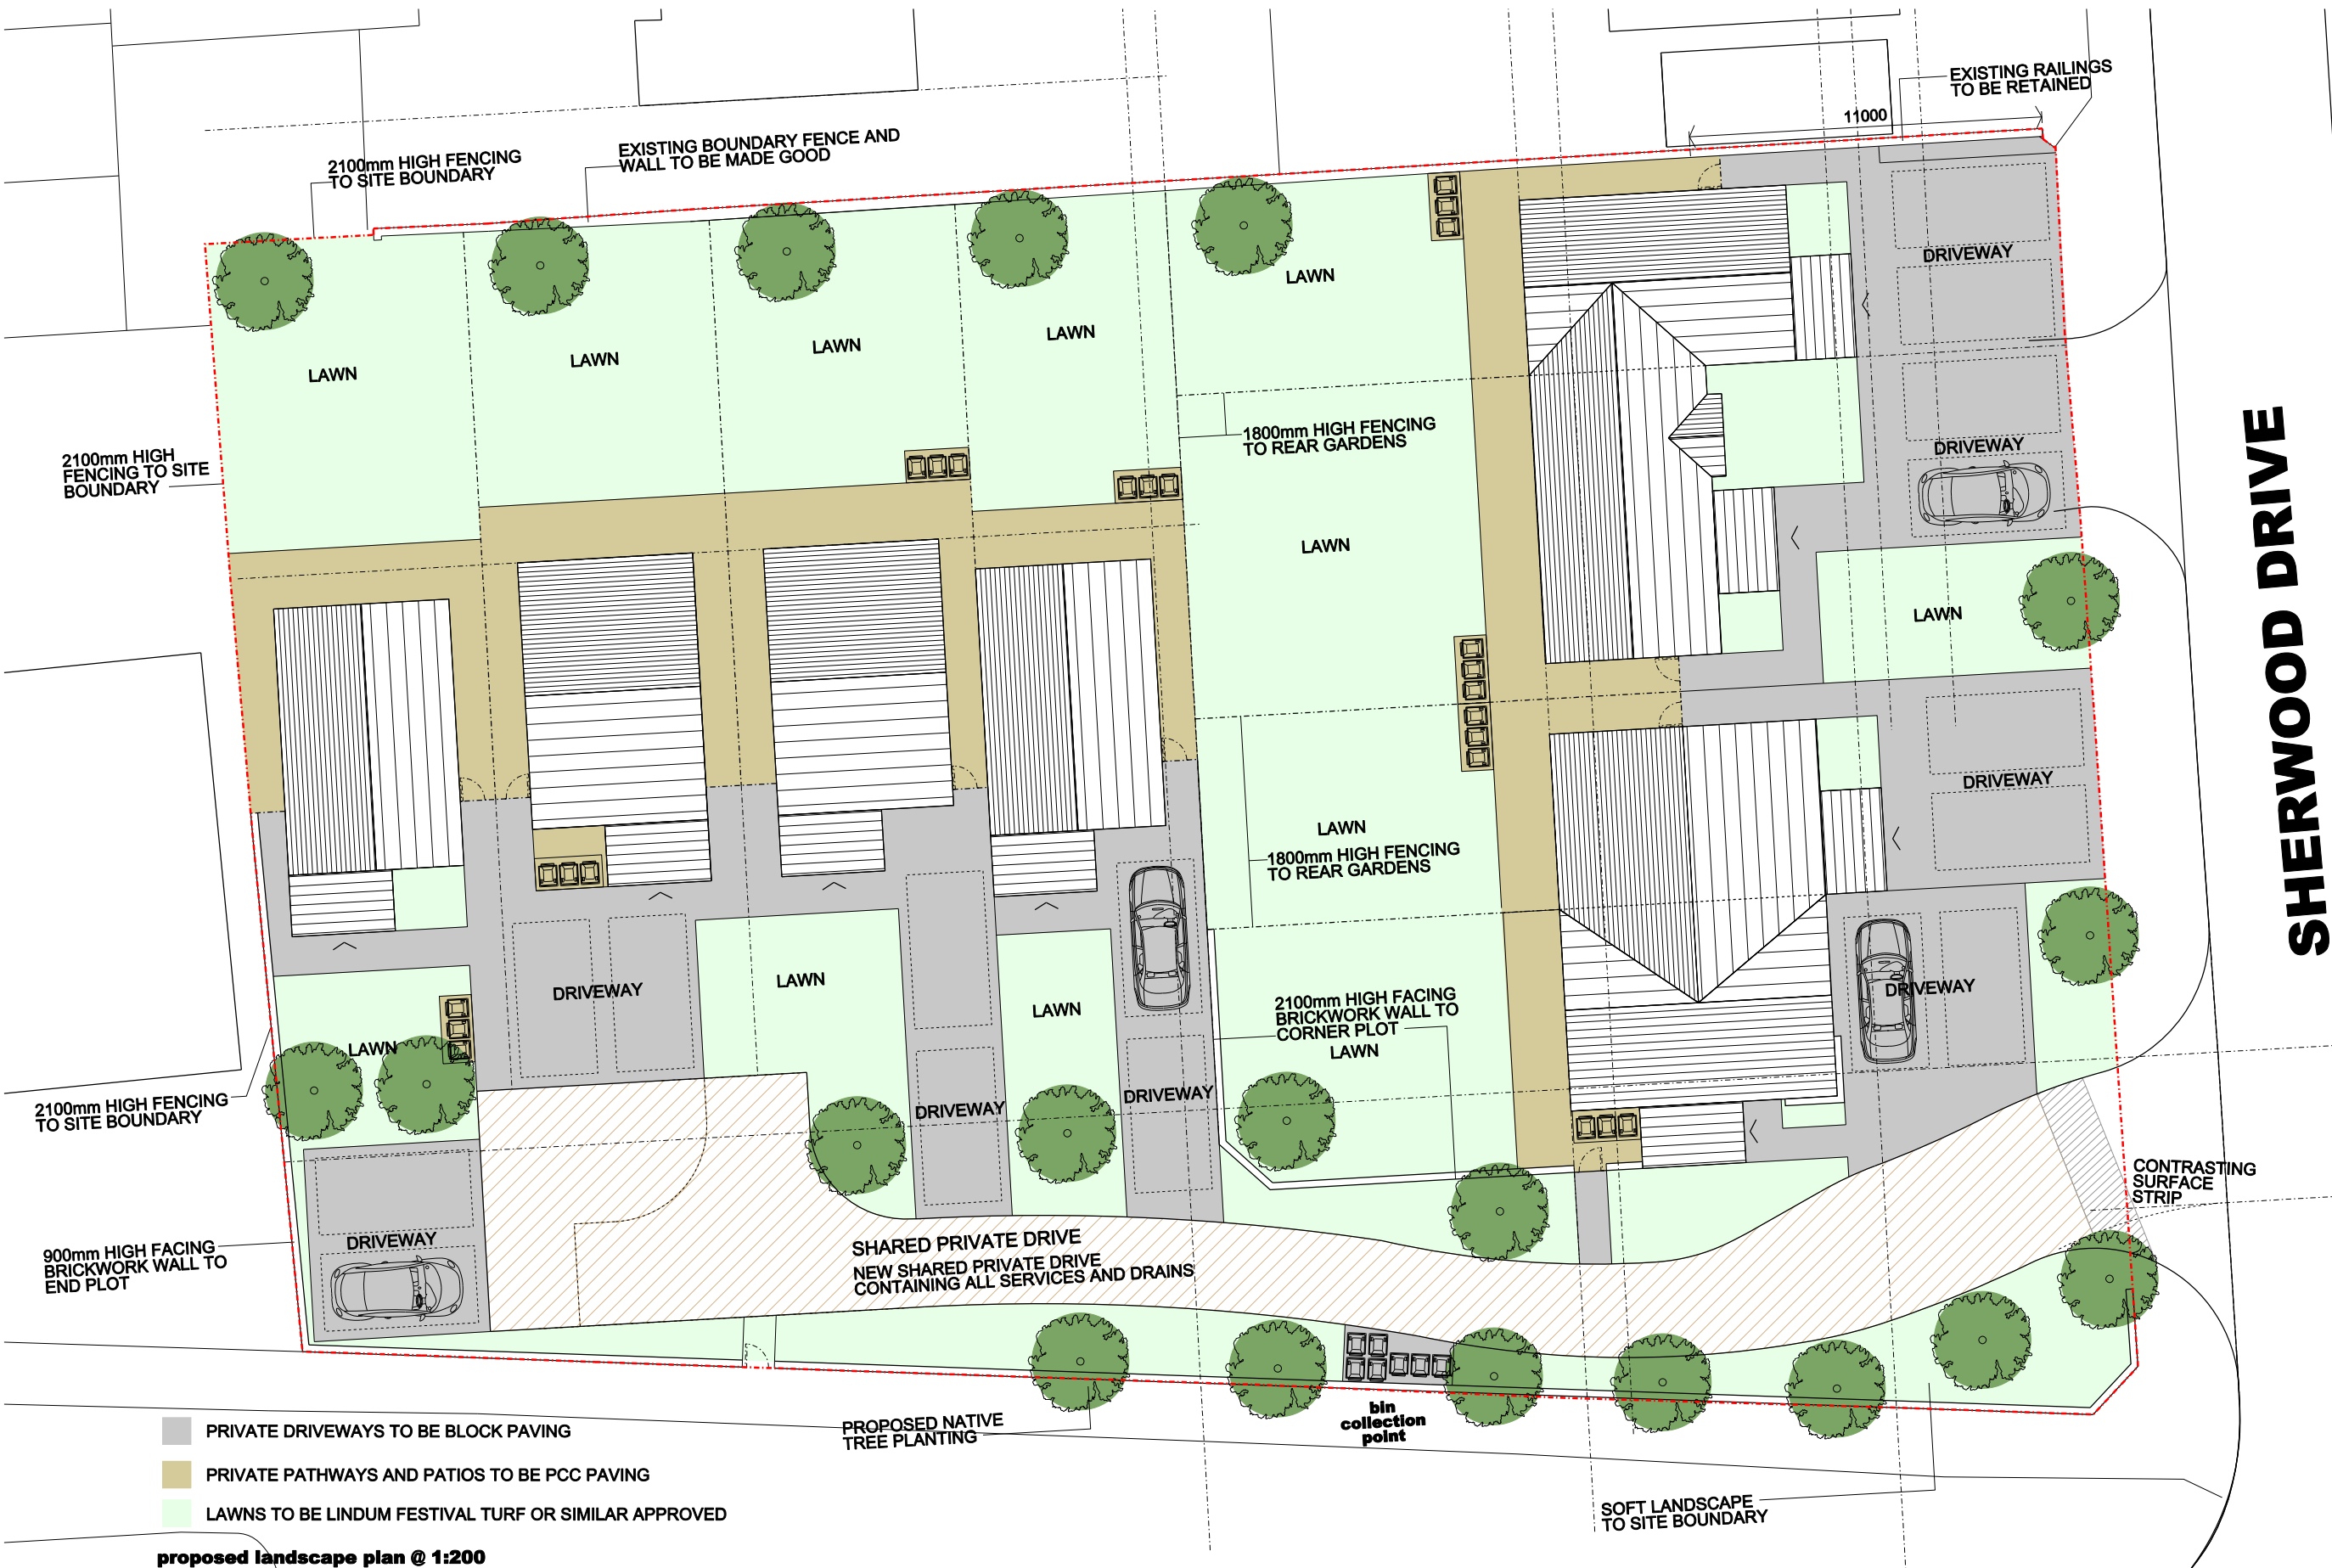

SHERWOOD DRIVE

LICKERS LANE

- PRIVATE DRIVEWAYS TO BE BLOCK PAVING
- PRIVATE PATHWAYS AND PATIOS TO BE PCC PAVING
- LAWNS TO BE LINDUM FESTIVAL TURF OR SIMILAR APPROVED

proposed landscape plan @ 1:200

RIBA
Chartered Practice

SNOW architects Ltd, Suite 8 Church House, Hanover Street, Liverpool, L1 3DN tel 0151 703 0500 www.snowarchitects.co.uk
© The design information in this report and drawings remain the copyright of SNOW architects Ltd
All dimensions to be checked on site prior to commencement of the works.

SNOW architects		PROJECT Former Penny Black PH, Lickers Lane Whiston	DATE July 2021
DRAWING TITLE PROPOSED LANDSCAPE PLAN		DRAWN KS	SHEET SIZE A3
PURPOSE PLANNING	PROJECT NO. 279_090_021	DRG NO & REVISION 202	