


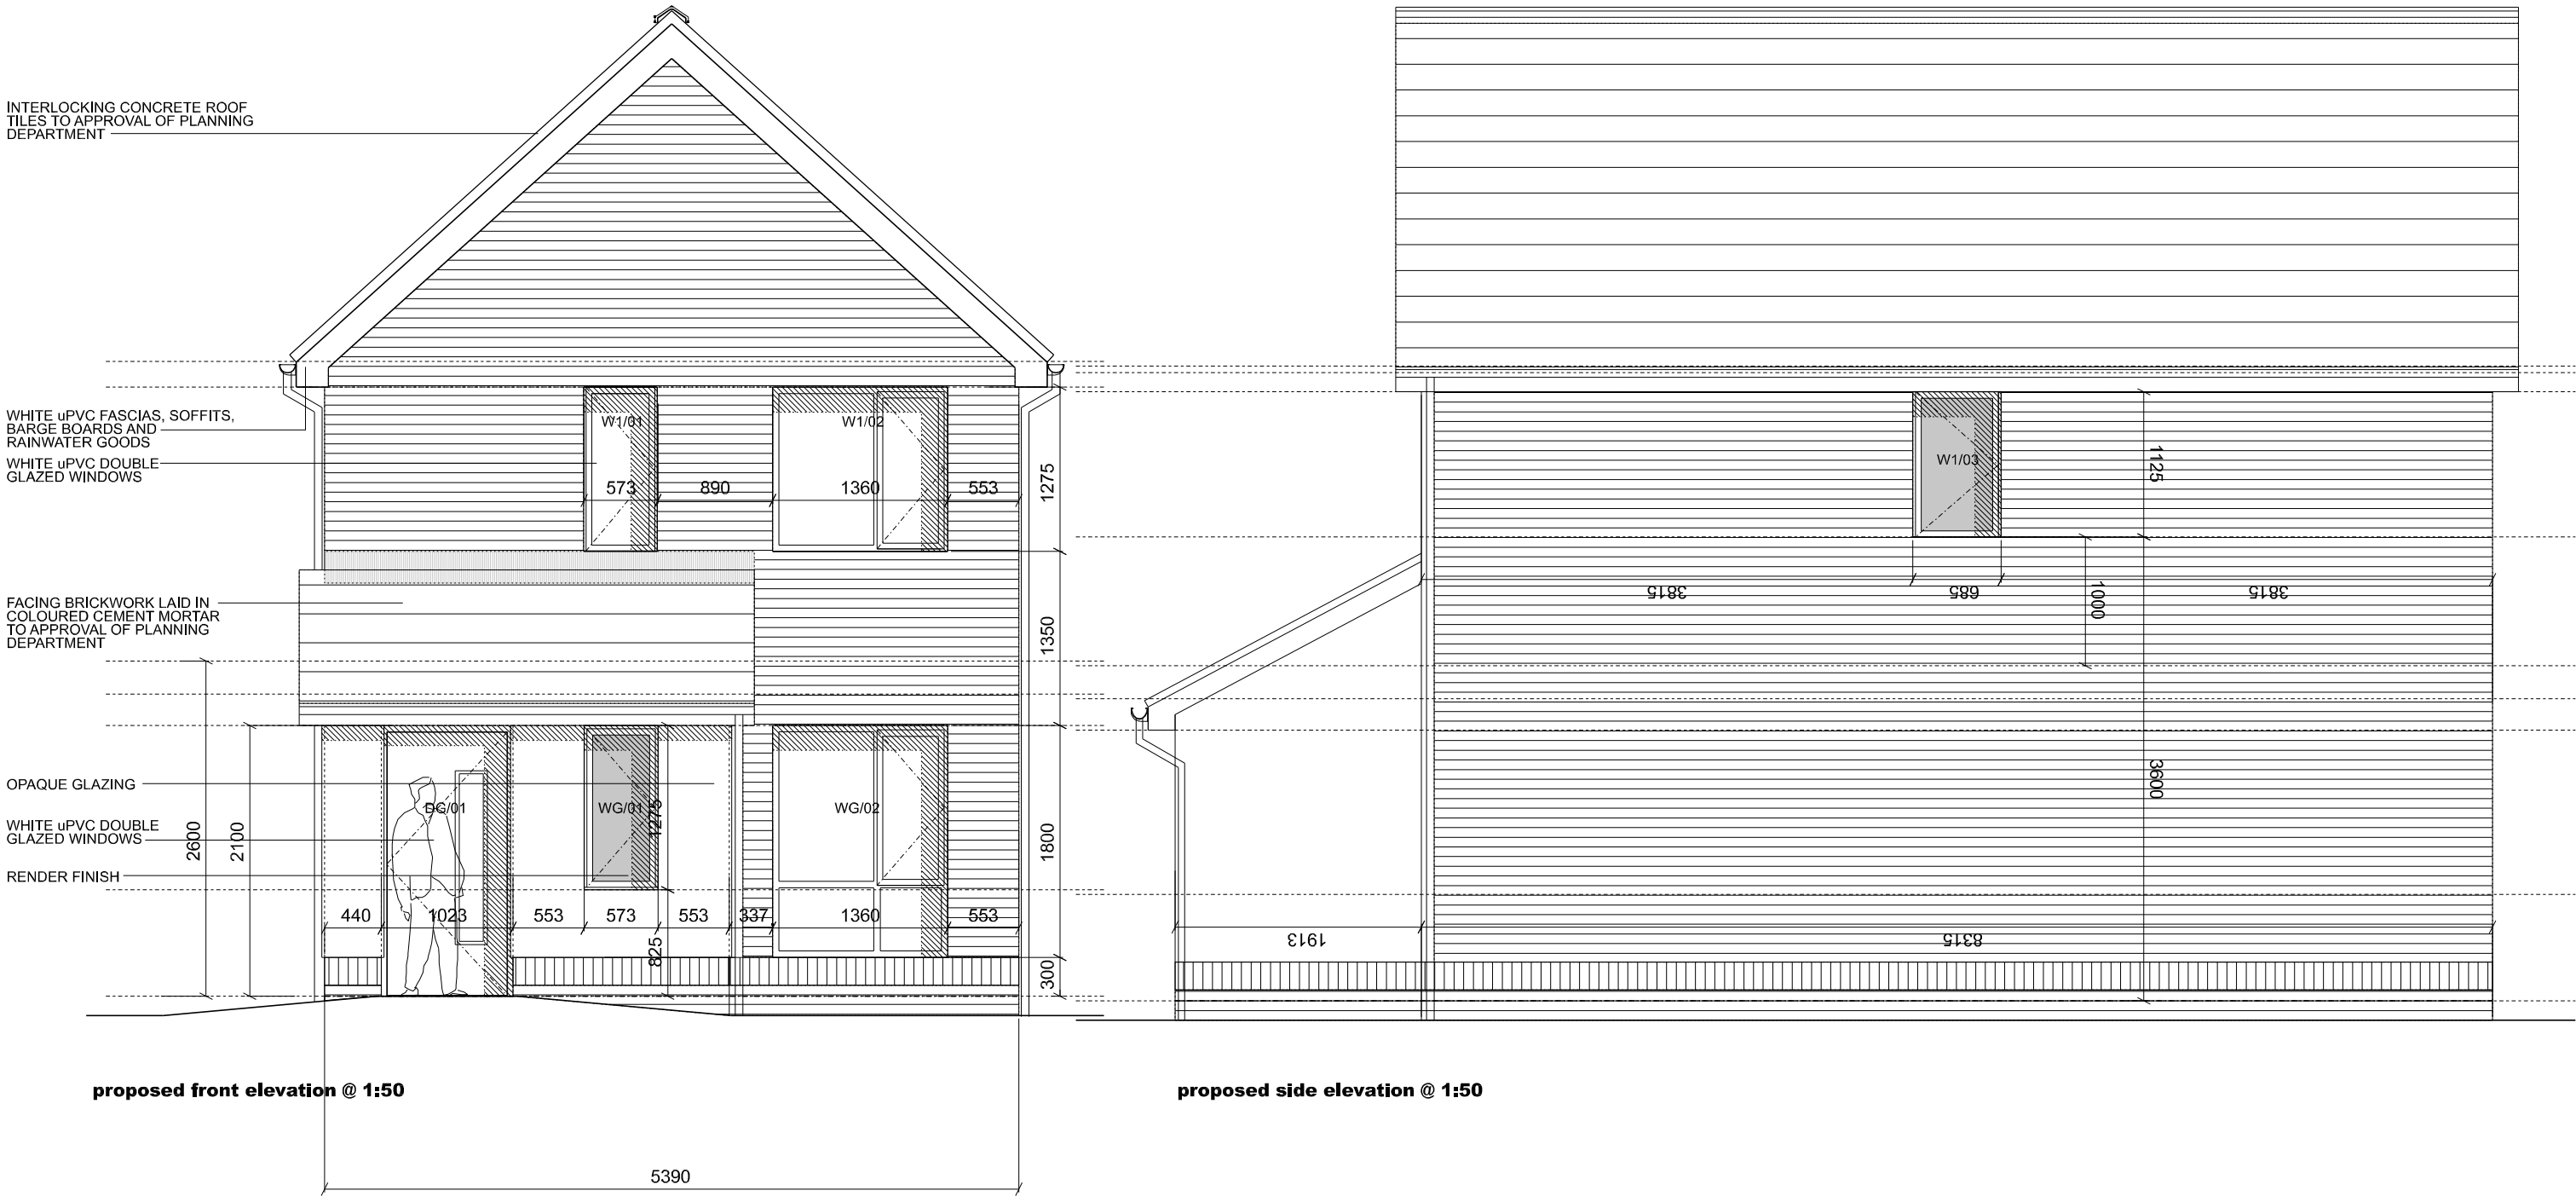

RIBA

Chartered Practice

SNOW architects Ltd, Suite 8 Church House, Hanover Street, Liverpool, L1 3DN tel 0151 703 0500 www.snowarchitects.co.uk
© The design information in this report and drawings remain the copyright of SNOW architects Ltd
All dimensions to be checked on site prior to commencement of the works.

revisions:-

 Scale Bar 1:100 	PROJECT Former Penny Black PH, Lickers Lane Whiston		DATE July 2021	
	DRAWING TITLE HOUSE TYPE 1		DRAWN KS	
	PURPOSE PLANNING		PROJECT No. 279_050_021	SHEET SIZE A3
			DRG NO & REVISION 51_2	