



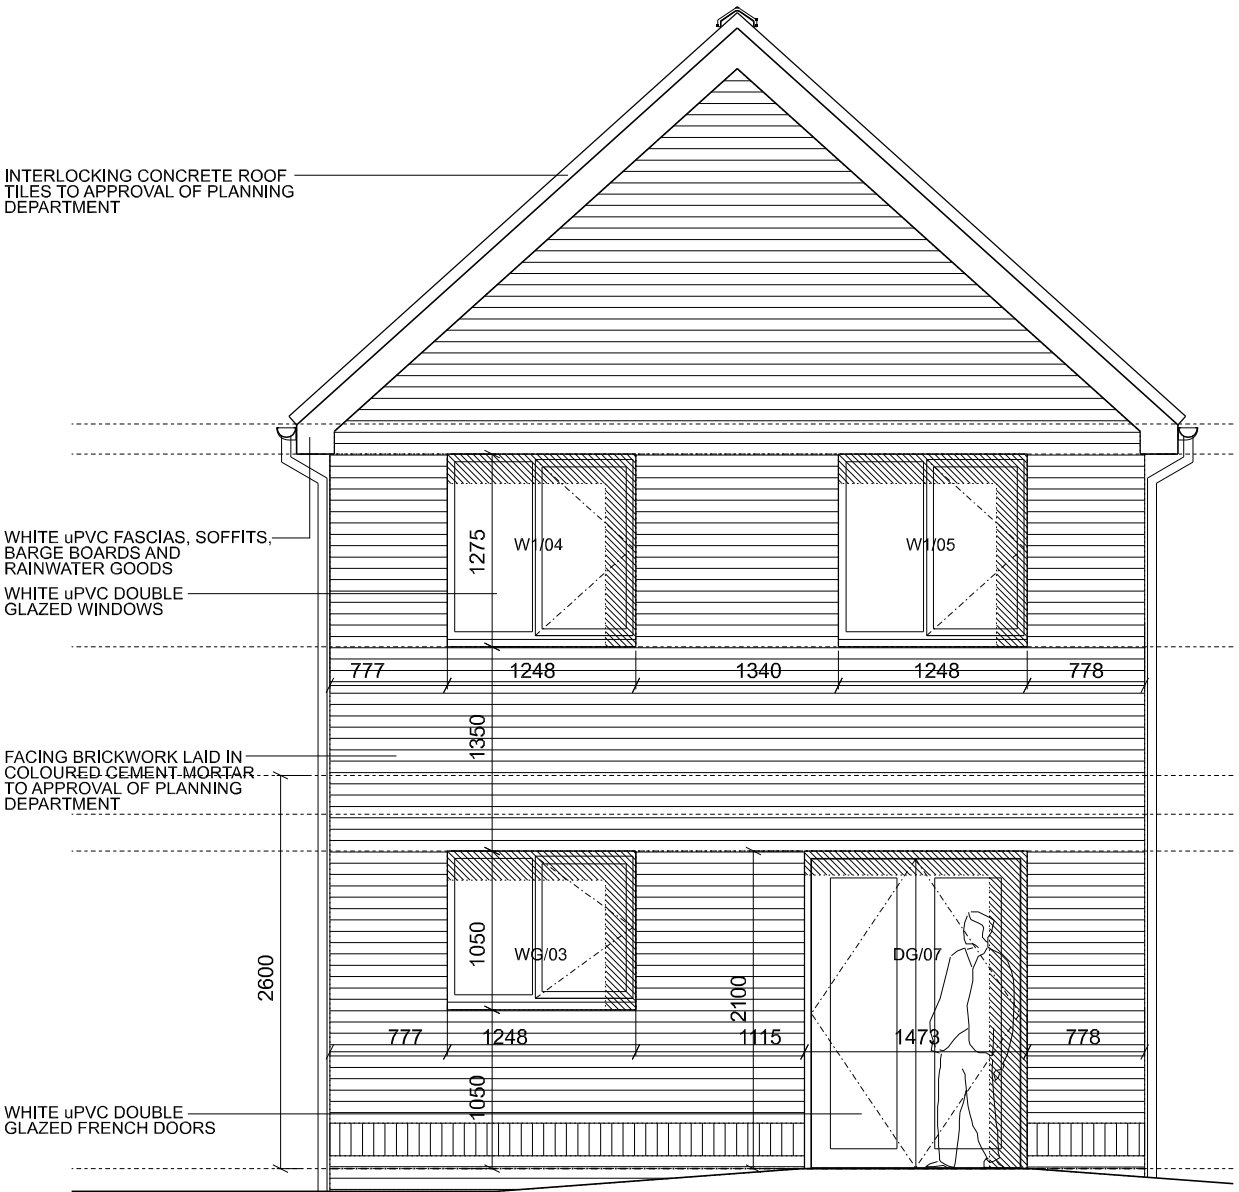

proposed rear elevation @ 1:50

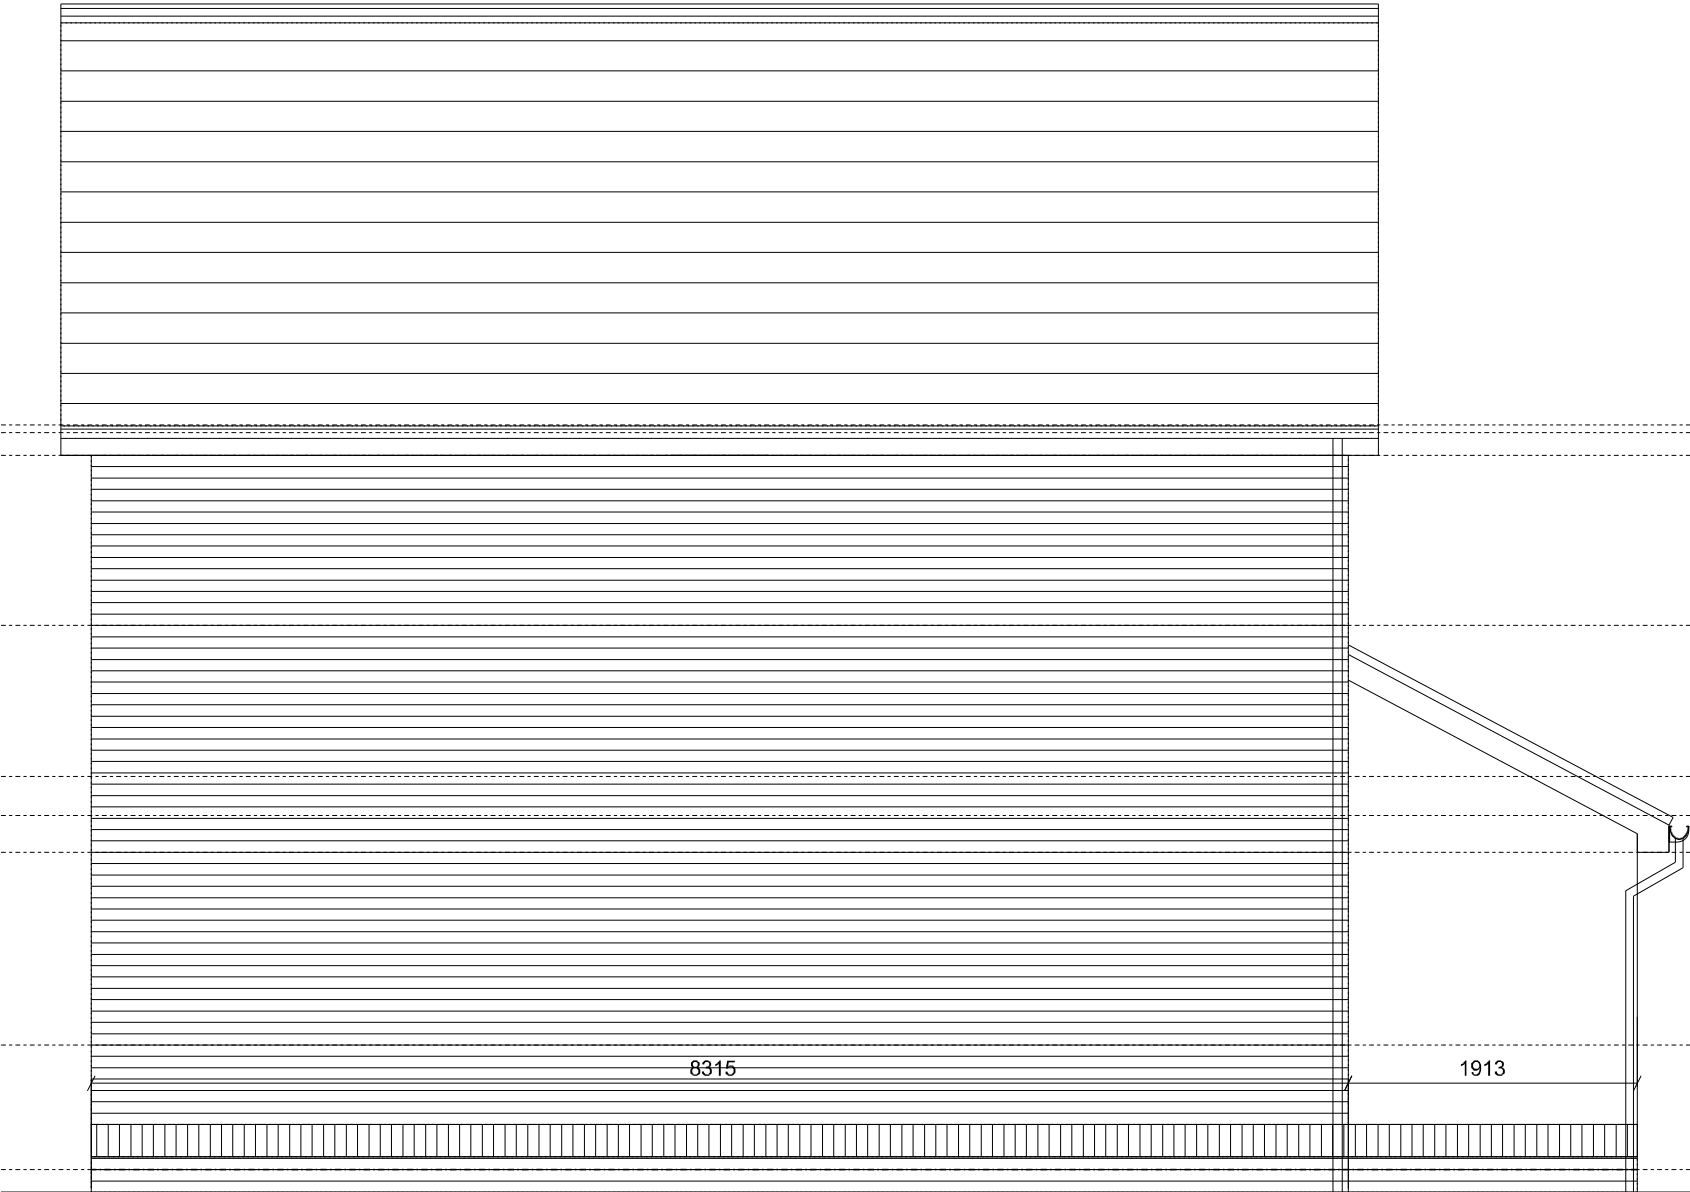

proposed side elevation @ 1:50

house type 1
proposed elevations @ 1:50