


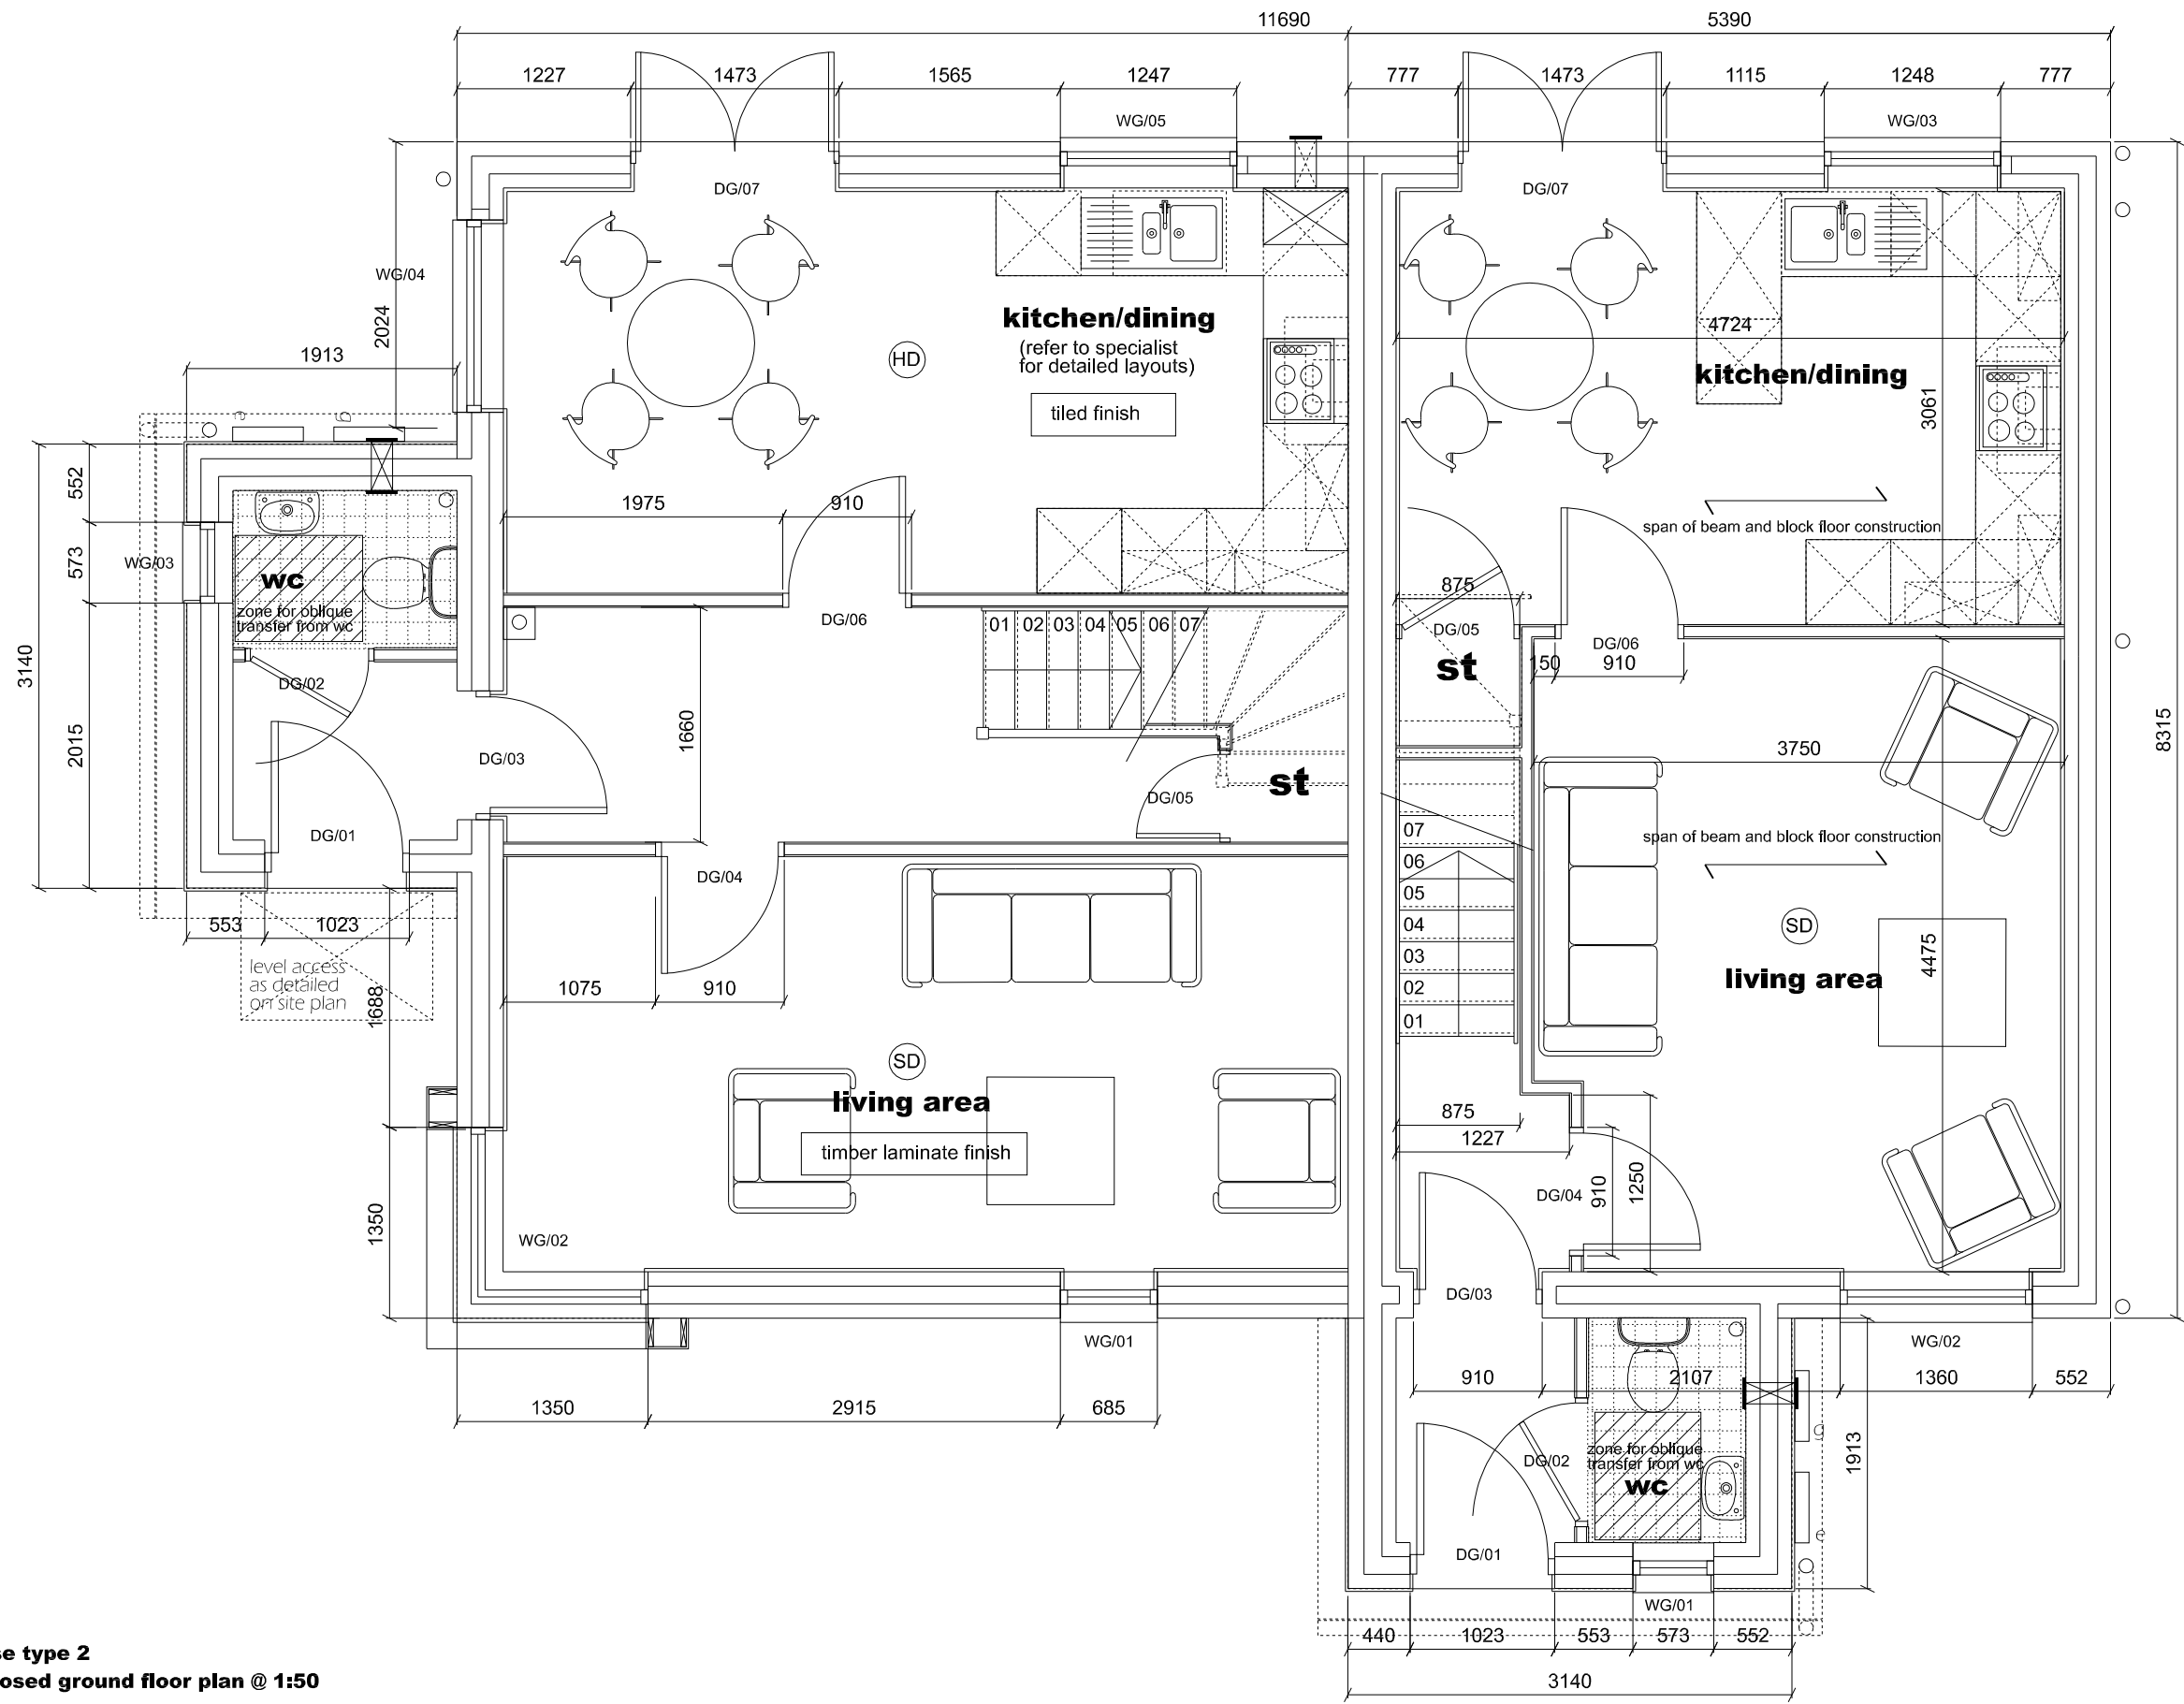

house type 2
proposed ground floor plan @ 1:50