




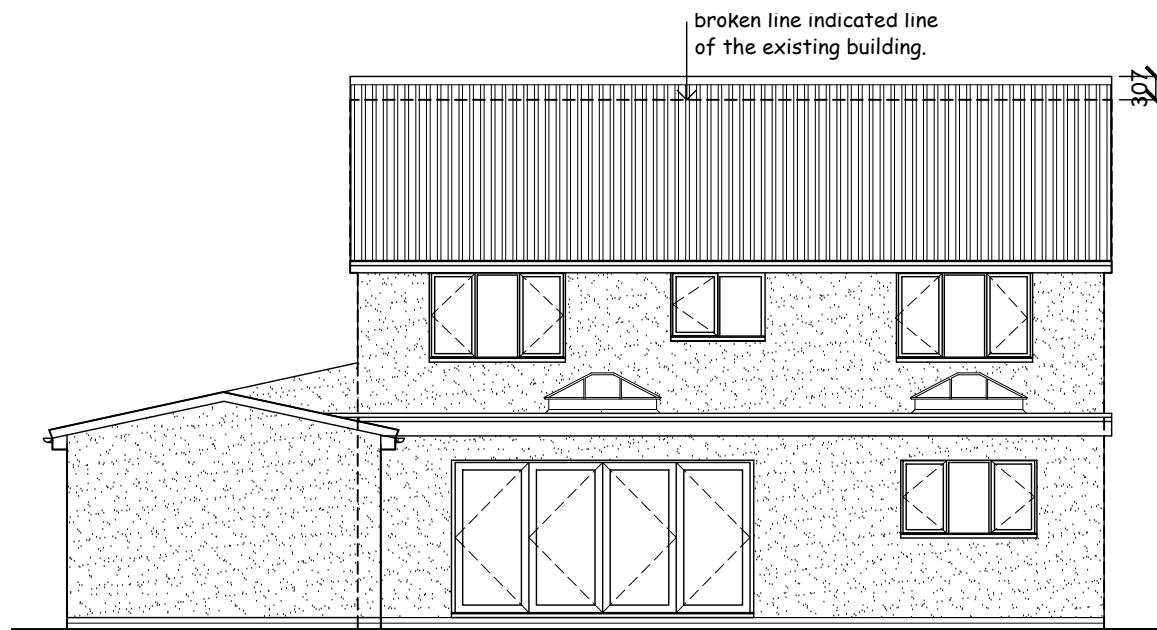


EAST ELEVATION

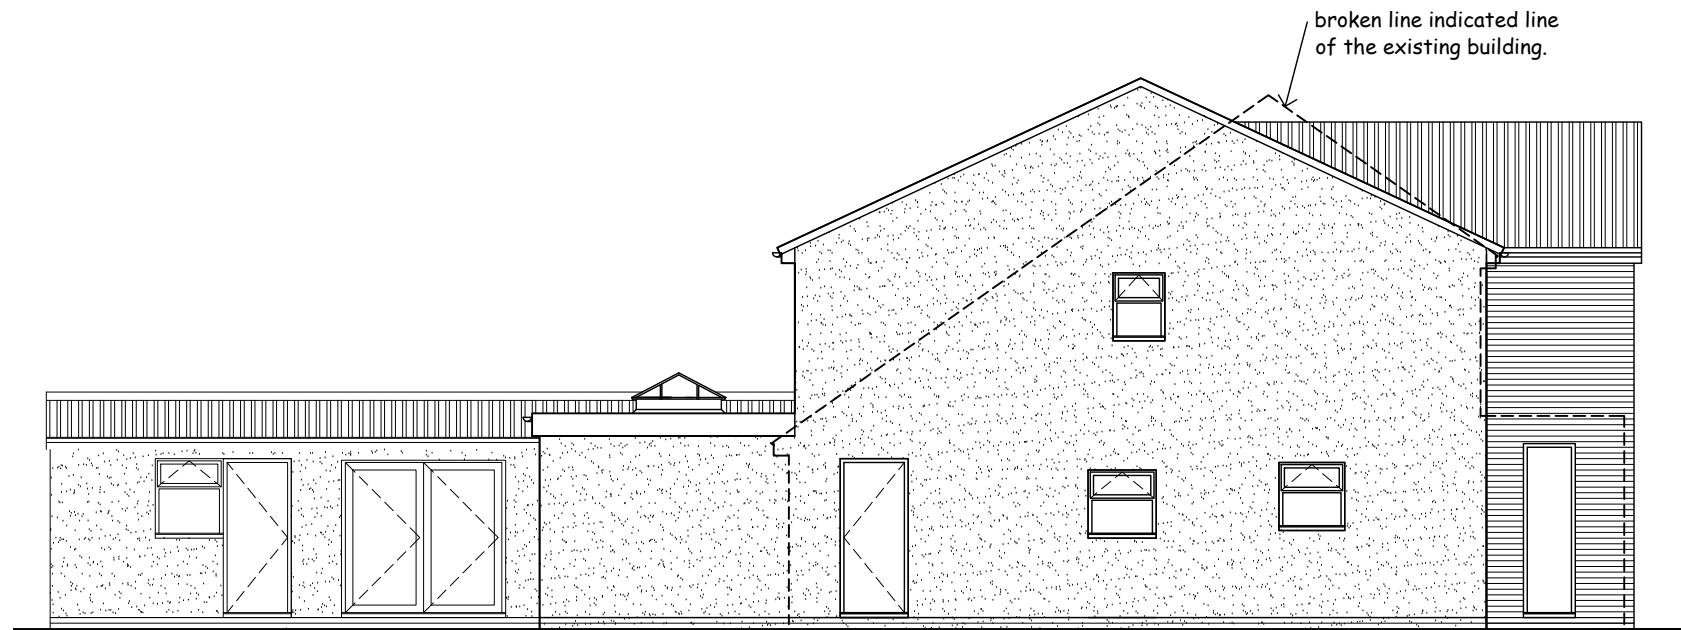

SOUTH ELEVATION

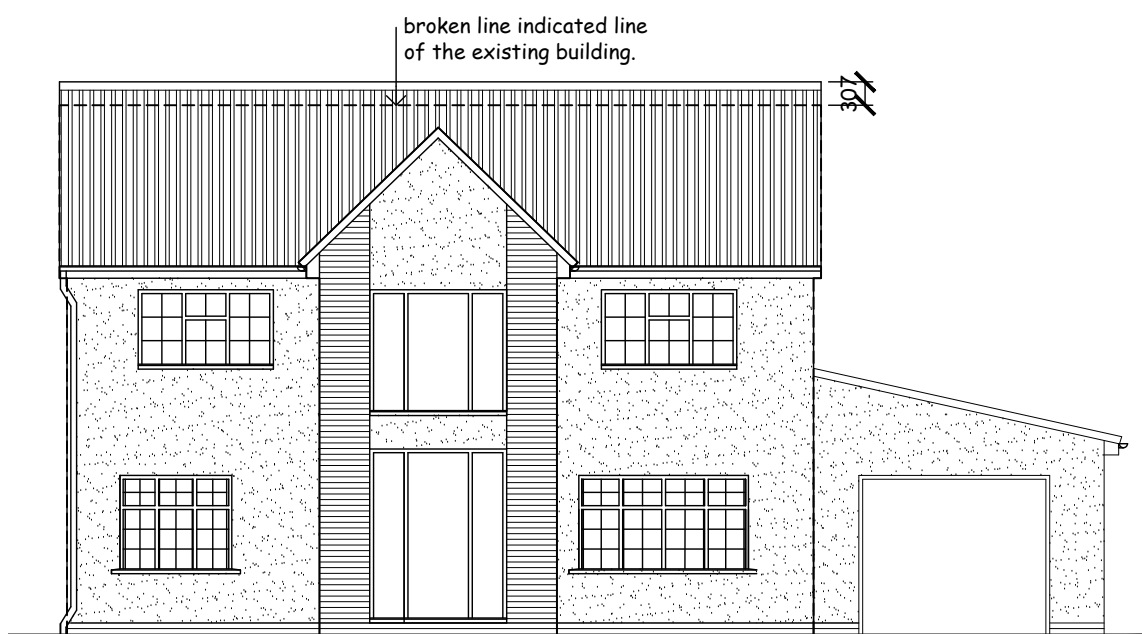


WEST ELEVATION

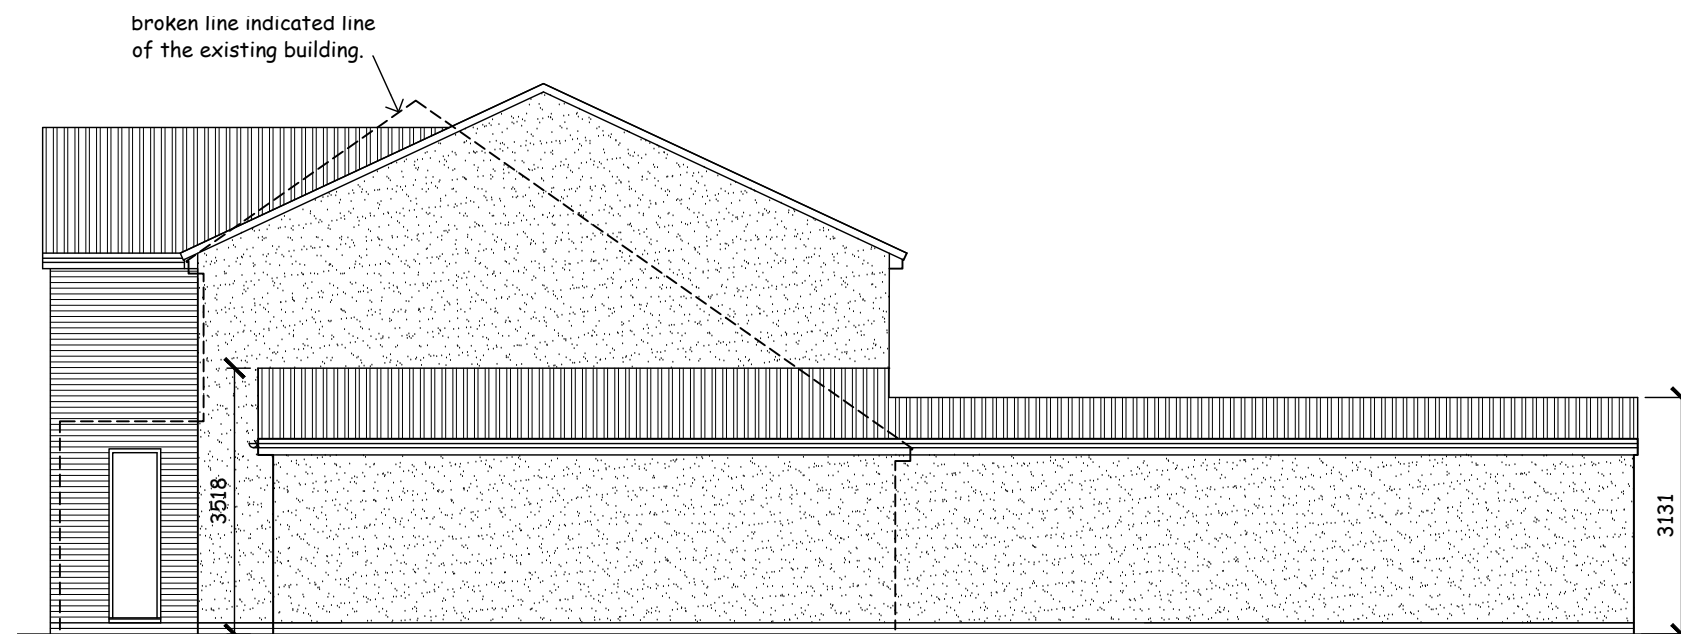

NORTH ELEVATION

REVISIONS

Rev. A	First floor window added to South elevation.
15.10.25	
Rev. B	First floor window added to South elevation.
12.11.25	
Rev. C	Height to ridge of 'lean-to' roof reduced to
26.11.25	3.518m.

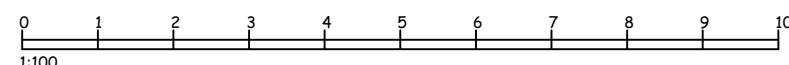

scale bars

project	ALEX HALFORD	
	architectural technician & building design consultant	
	11 Ploughmans Close	
	Southport	
	PR9 8QZ	(m) 07715 353219
title	1:100 @ A3	
	Sept. 2025	
	A1549 P 02C	
PROPOSEDELEVAT IONS		