

Site Set up / Compound Key:

- Phasing Plan Boundary - 
- Existing Secure Fence Line -
(Mesh added where required
to control dust) 
- Herras Fencing -
(with fabric to control dust) 
- Herrass Fencing to Compound -
(Open Mesh) 
- Single Access / Egress Point - 
- Secure Metal Access Gates -
(to compound & Site) 
- Wheelwash zone -
(temporary drainage to be
allowed for if required) 

Site Set up / Compound Notes:

Compound Located in Final Phase to
allow use for all phases.

Compound to be spaced away from P111
to allow constuction of Facade.

Material deliveries & waste removal to be
transported early AM via closed bins to
mitigate disruption and dust
contamination.


Access and egress routes regularly
maintained and cleaned by the Main
Contractors Operatives.

All trade persons & visitors on site must
be wearing branded PPE



THE BARNs No.144

ARCHITECTURAL EMPORIUM Ltd
EMAIL: mail@architectural-emporium.co.uk
WEB: www.architectural-emporium.co.uk
ADDRESS: 13 Hope St, Liverpool, L1 9BQ
PHONE: +44 (0)151 363 0000

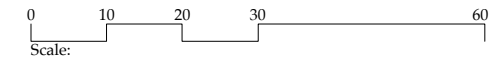

Key:

Phasing Plan Boundries - 

North Point - 

Plot Schedule:


Existing Houses

Plot No.	House Type:
Ex01 -	N/A (exisitng)
Ex02 -	N/A (exisitng)
Ex03 -	N/A (exisitng)

Proposed Houses House Type:

P101a -	Type 2
P102a -	Type 2
P103a -	Type 2
P104 -	Type 2
P105 -	Type 1
P106 -	Type 1
P107 -	Type 1
P108 -	Type 1
P109 -	Type 1
P110 -	Type 1
P111 -	Type 3a
P112 -	Type 3b

a = Affordable Housing Unit

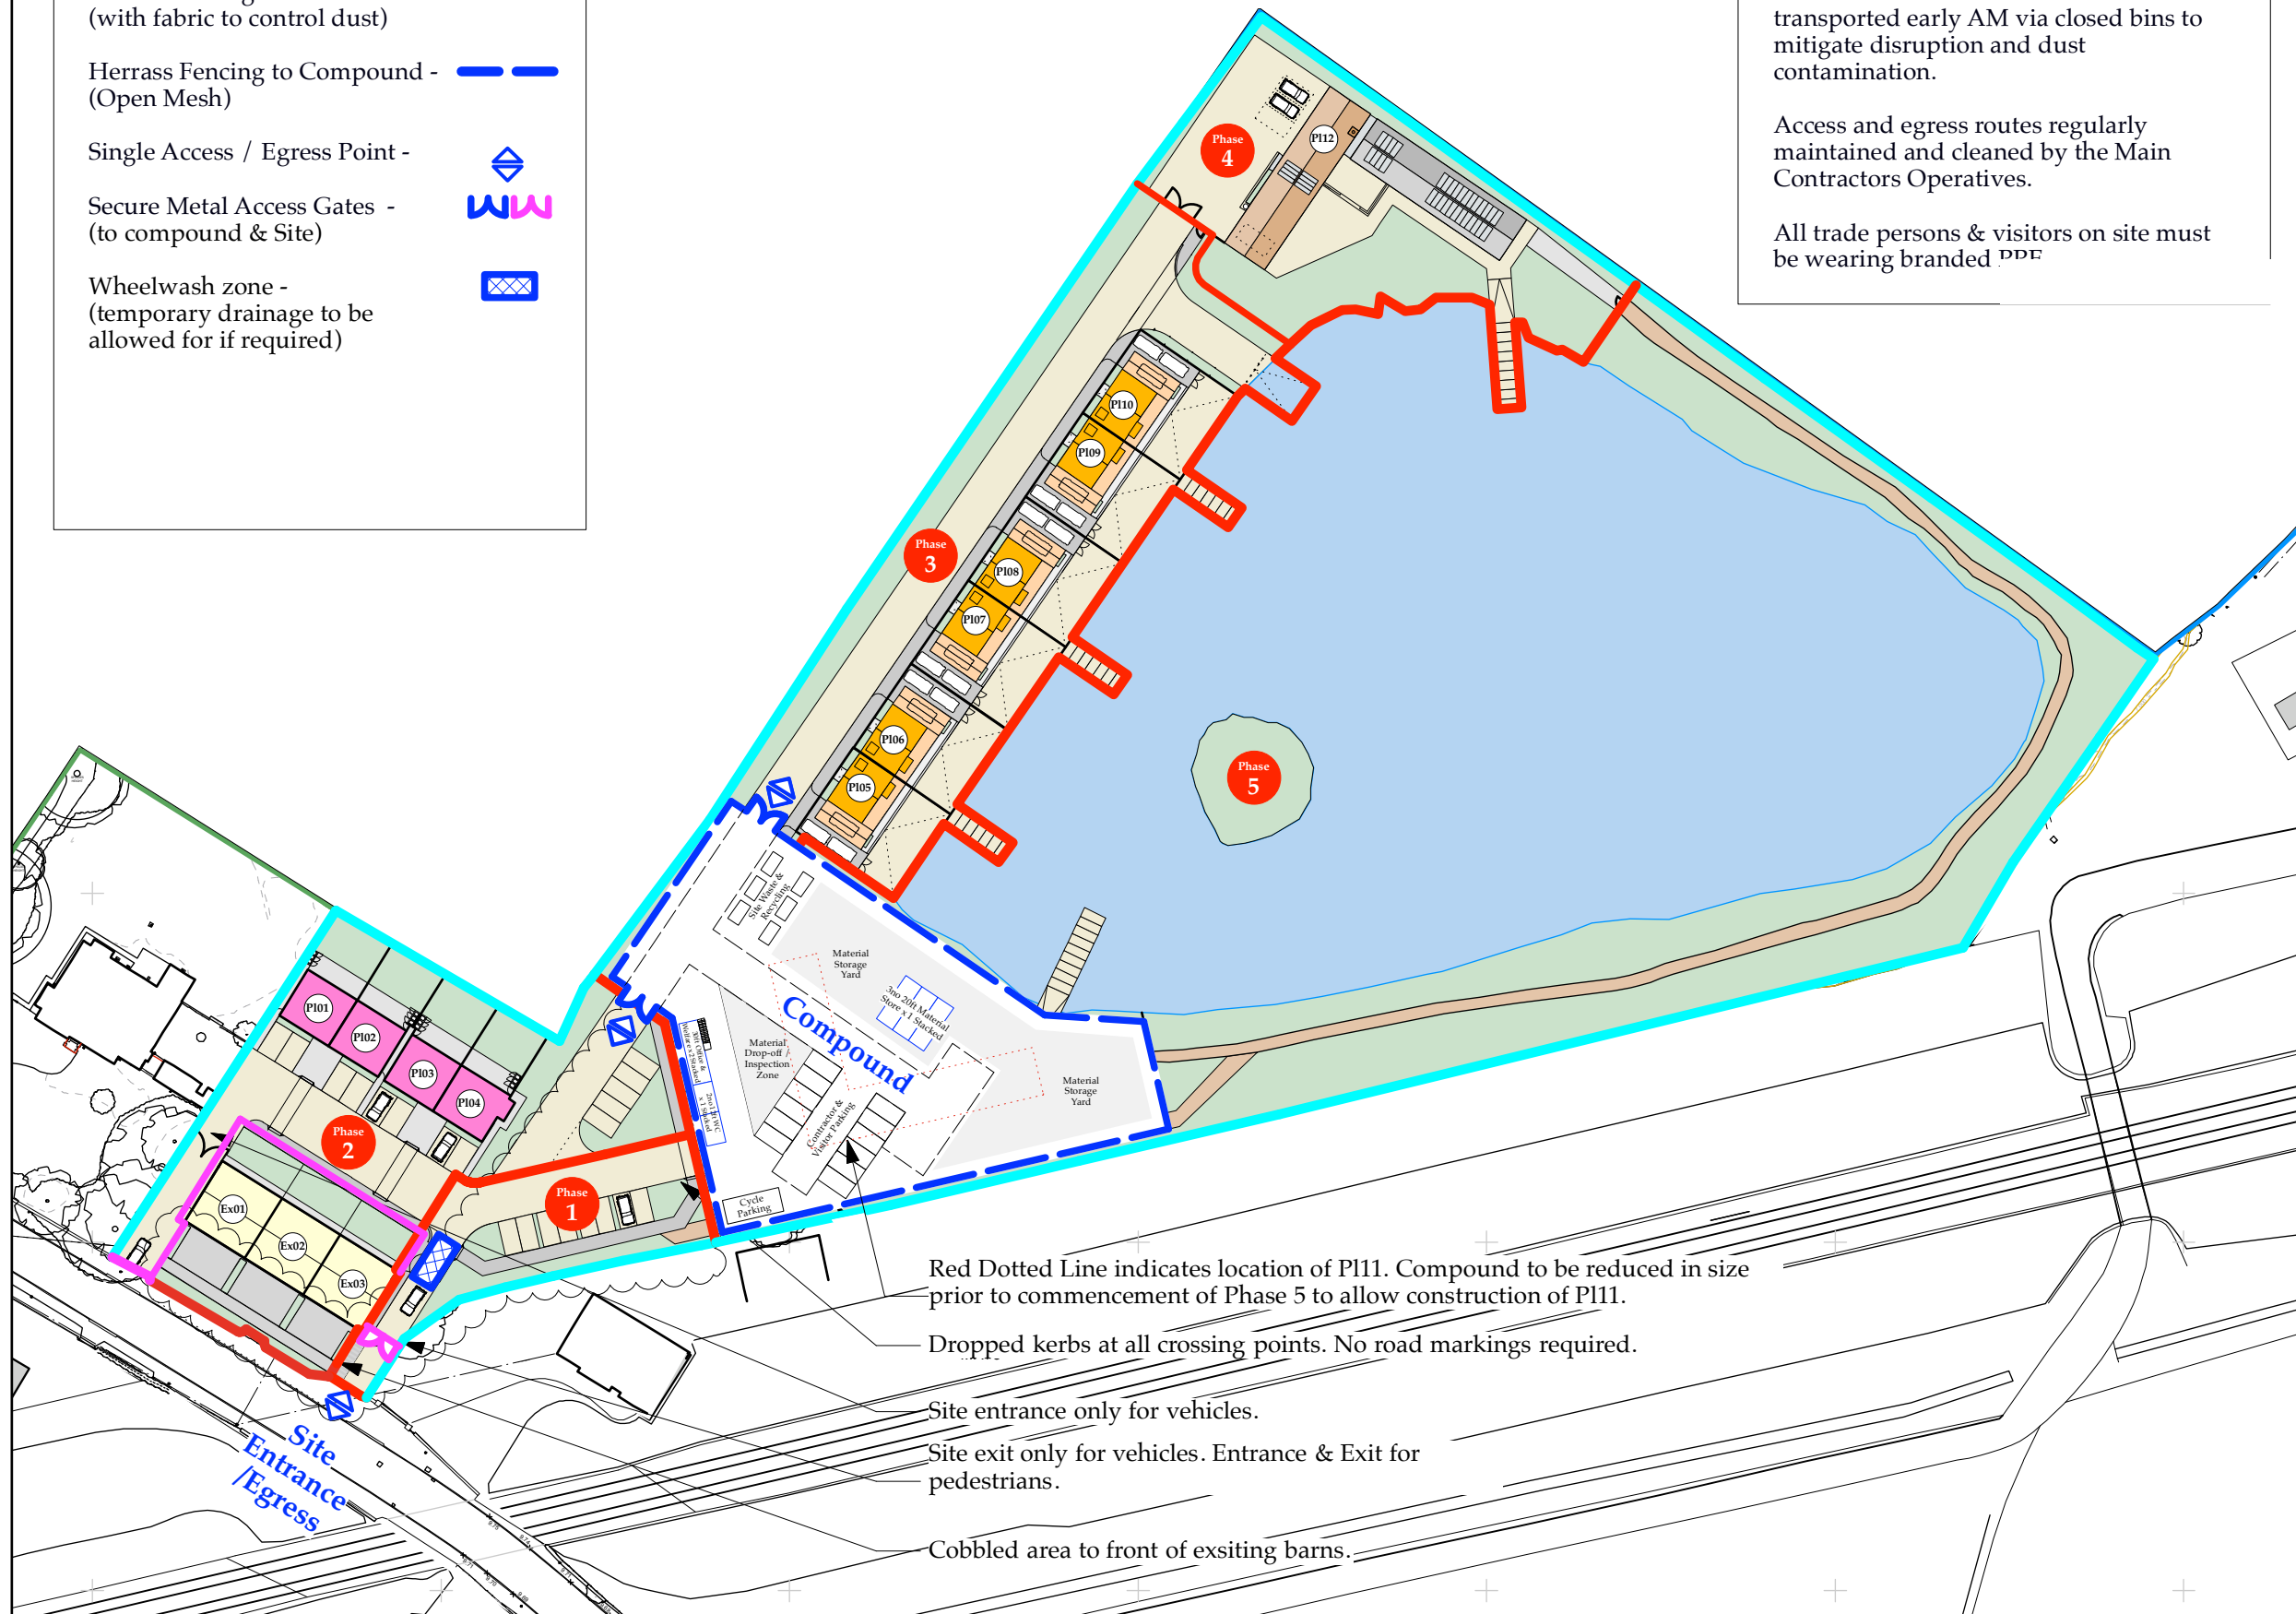

Red Dotted Line indicates location of P111. Compound to be reduced in size
prior to commencement of Phase 5 to allow construction of P111.

Dropped kerbs at all crossing points. No road markings required.

Site entrance only for vehicles.

Site exit only for vehicles. Entrance & Exit for
pedestrians.

Cobbled area to front of exsiting barns.

FOR: PLANNING

CHECKED BY: AJ | DRAWN BY: MS

SCALE: 1:1000

PAPER SIZE: A3

JOB: THE BARNs & No. 144

2.700_A

FIRST ISSUE:05/05/2026

SITE SET UP / COMPOUND PLAN