


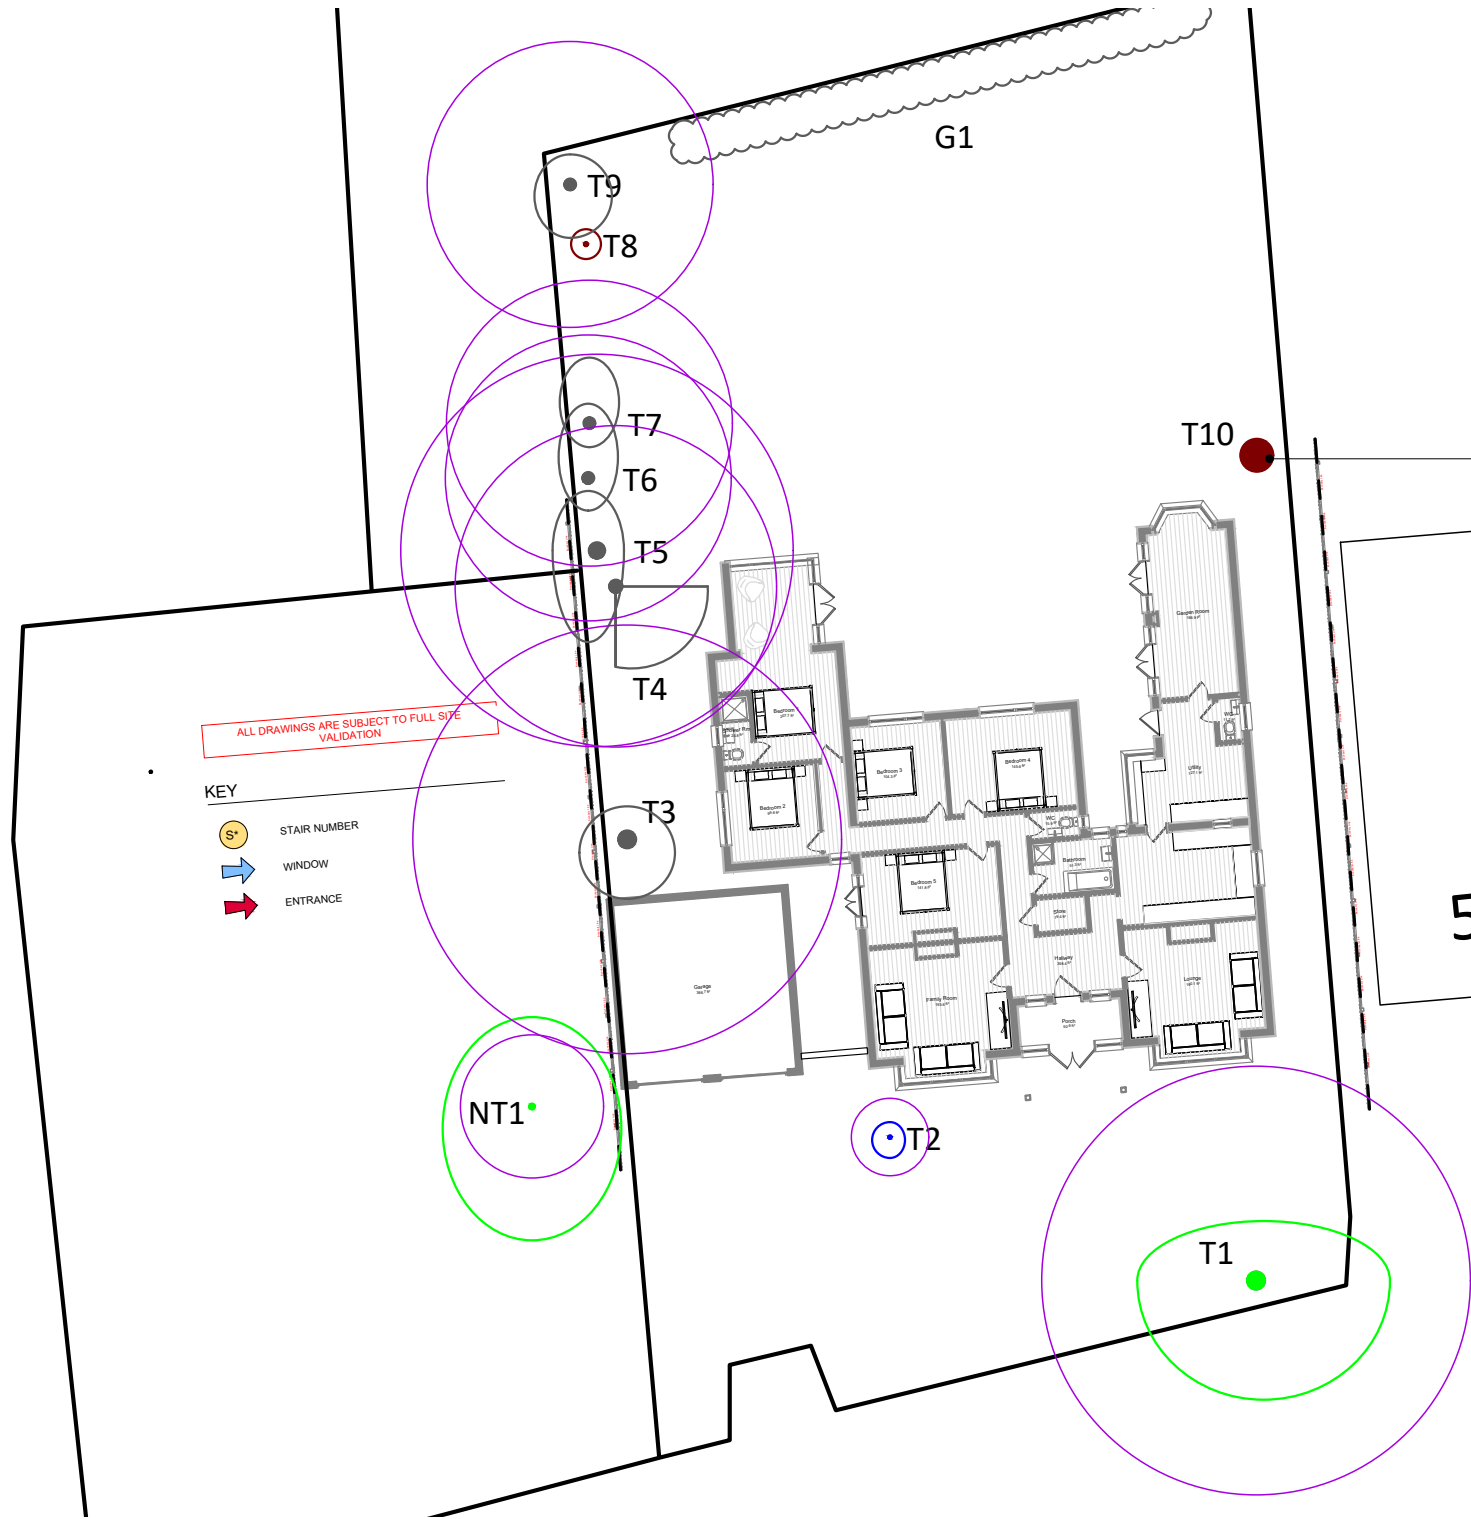


EXTRACT OF 'TREE CONSTRAINTS PLAN' PREPARED BY 'IROS ARB' TO SUPPLEMENT PREVIOUS APPROVED APPLICATION 21/00259 - SUBSEQUENTLY T3, T4 & T5 HAVE BEEN REMOVED TO IMPLEMENT THE APPROVED PROPOSALS.

T10 BEECH MONOLITH - CATEGORY U
TO BE REMOVED AS PART OF THIS APPLICATION

ID No	Common Name	BS5837 Category	Age Assessment	DBH	Height	Crown North	Crown East	Crown South	Crown West	RPA	Vigour	Amenity Value	Notes
T1	Copper Beech	A	M	600	8.9	2	4.5	4	4	7.2	G	H	A prominent tree of high amenity value. No works
T2	Chinese Fir	B	Y	110	3.5	0.5	0.5	0.7	0.6	1.3	G	L	Small ornamental garden tree. No works
T3	Beech	C	SM	600	10.5	1.1	1.4	2	1.6	7.2	M	M	Heavily topped. Impacted by development. To be removed
T4	Beech	C	SM	450	8.2	0	3.1	2.7	0	5.4	M	M	Heavily topped. Impacted by development. To be removed
T5	Sycamore	C	SM	550	11	2	0.9	3.1	1.5	6.6	M	M	Heavily topped. Heavily Impacted with Ivy. Impacted by development. To be removed
T6	Beech	C	SM	400	10.2	2.5	1.1	1.1	1	4.8	M	M	Heavily topped. Heavily impacted with Ivy. Impacted by development. To be removed
T7	Beech	C	SM	400	10.3	2.2	1	0.8	1	4.8	M	M	Heavily topped. No works
T8	Sycamore	U	Y	130	5	0.5	0.5	0.5	0.5	1.5	P	n/a	Very poor growth, possibly self seeded. Remove
T9	Maple	C	SM	400	9.2	1	1.4	1.8	1.2	4.8	M	L	Heavily topped. No works.
T10	Beech Monolith	U	LM	1100	4.7	n/a	n/a	n/a	n/a	n/a	n/a	n/a	Reduced to 4.7m as a monolith. Some epicormic growth. RPA not included as not significant.
NT1	Birch	A	SM	200	10.2	3	3	4.5	3	2.4	G	H	Neighbouring Tree of very good form.
G1	Beech Group	C	SM	<550	8	n/a	n/a	n/a	n/a	6.6	M	M	Heavily topped group. Not impacted by proposed development. No works

EXTRACT OF 'TREE SURVEY SCHEDULE' PREPARED BY 'IROS ARB' TO SUPPLEMENT PREVIOUS APPROVED APPLICATION 21/00259 - SUBSEQUENTLY T3, T4 & T5 HAVE BEEN REMOVED TO IMPLEMENT THE APPROVED PROPOSALS. T10 TO BE REMOVED AS PART OF THE LATEST PROPOSAL IS HIGHLIGHTED IN RED

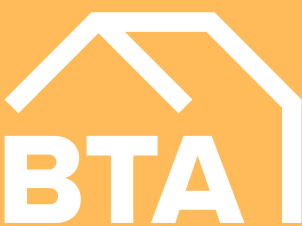General Notes Copyright © Benjamin Thornton Architects. 2025 Benjamin Thornton Architects is a limited company registered in England and Wales with a registration number 15220823 This drawing is not to be reproduced, copied or given to a third party without express permission. Dimensions govern. All dimensions shall be verified on site before proceeding with the work. All dimensions given in millimetres unless stated otherwise. All drawings to be read in conjunction with other consultants drawings and specifications. Benjamin Thornton Architects are to be formally notified of any discrepancies.	Revision	Date	Drawn	Audited	Details of revision	Project 5 MILL LANE, KIRKBY, MERSEYSIDE L32 2AU	Drawing No. 017_307	Date 30 07 2025	83 Marshside Road, Southport Merseyside, PR9 9TA info@bt-arch.com RIBA  architects	
						Description PROPOSED SINGLE STOREY SIDE EXTENSION	Description PLANNING APPLICATION	Drawn SS		
						Drawing Title BS5837 TREE SCHEDULE AND PROPOSED TREE REMOVAL	Scale NTS @ A3	Audited BT		